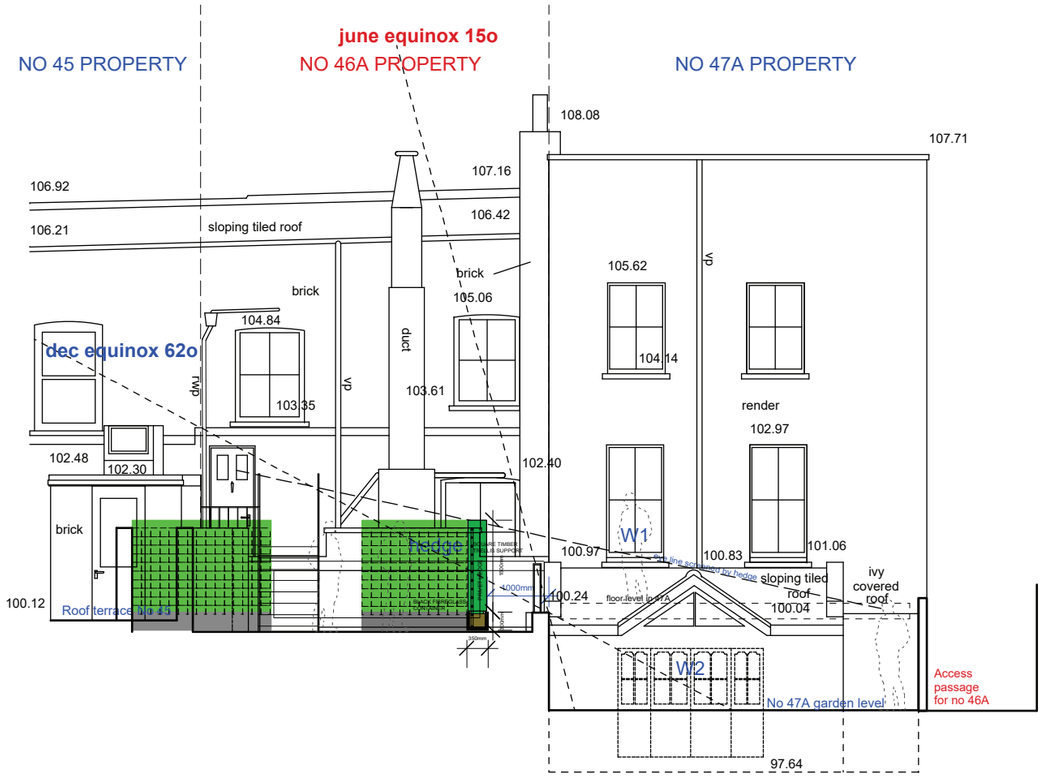

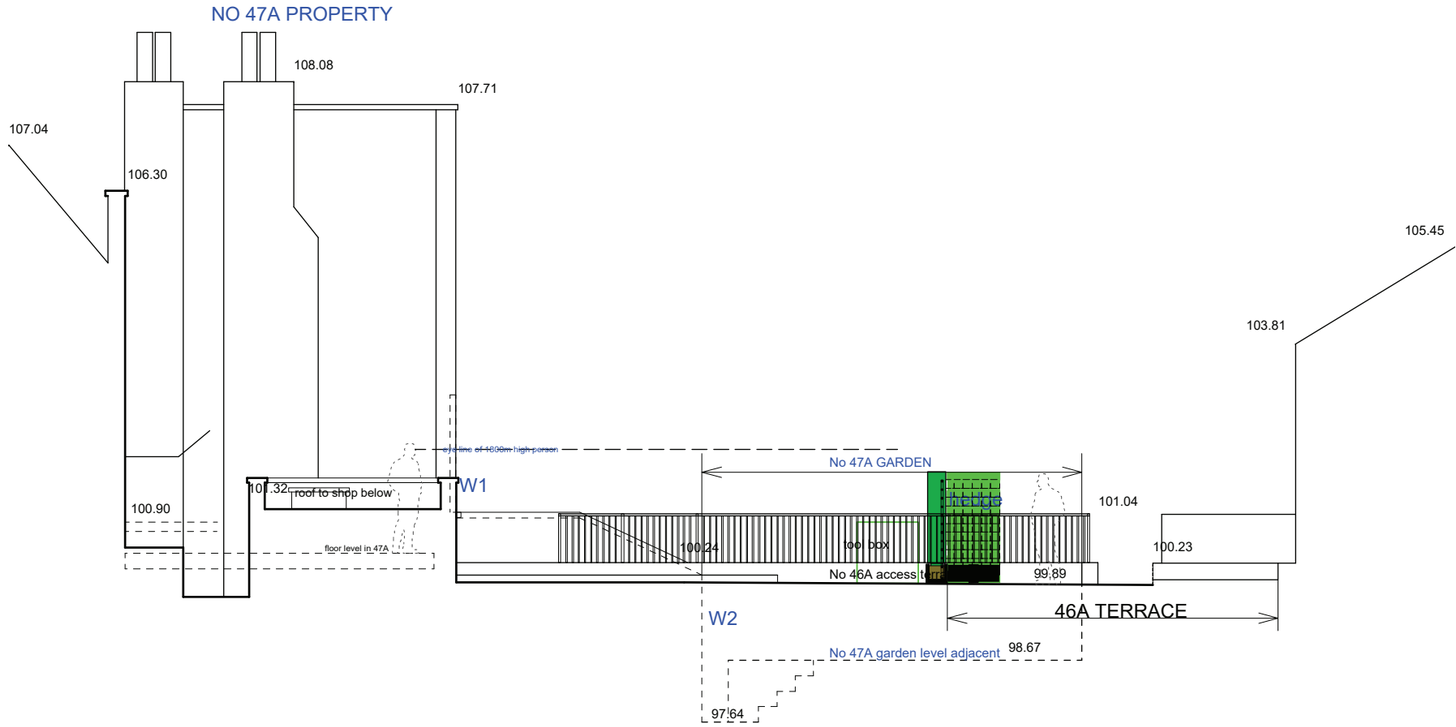

DATUM 95.00M

DATUM 95.00M

Rev B : 160711 : added planter detail

Rev A : 160523 : added line of trelllis

160405 : ISSUE ONLY TO CLIENT

client	MR H JAMSHIDI	drawing	ELEVATION & SECTION : AS PROPOSED
job	46 HAMPSTEAD HIGH ST LONDON NW3	scale	1:100@A3
drawing number	3348 4.4	rev	B
date	april 16	drawn	

ARP
ANTHONY RICHARDSON AND PARTNERS TEL: 020 7485 0991
ARCHITECTSAND QUANTITY SURVEYORS FAX: 020 7482 4622
31 OVAL ROAD CAMDEN TOWN LONDON NW1 7EA EMAIL:mail@arparchitects.co.uk