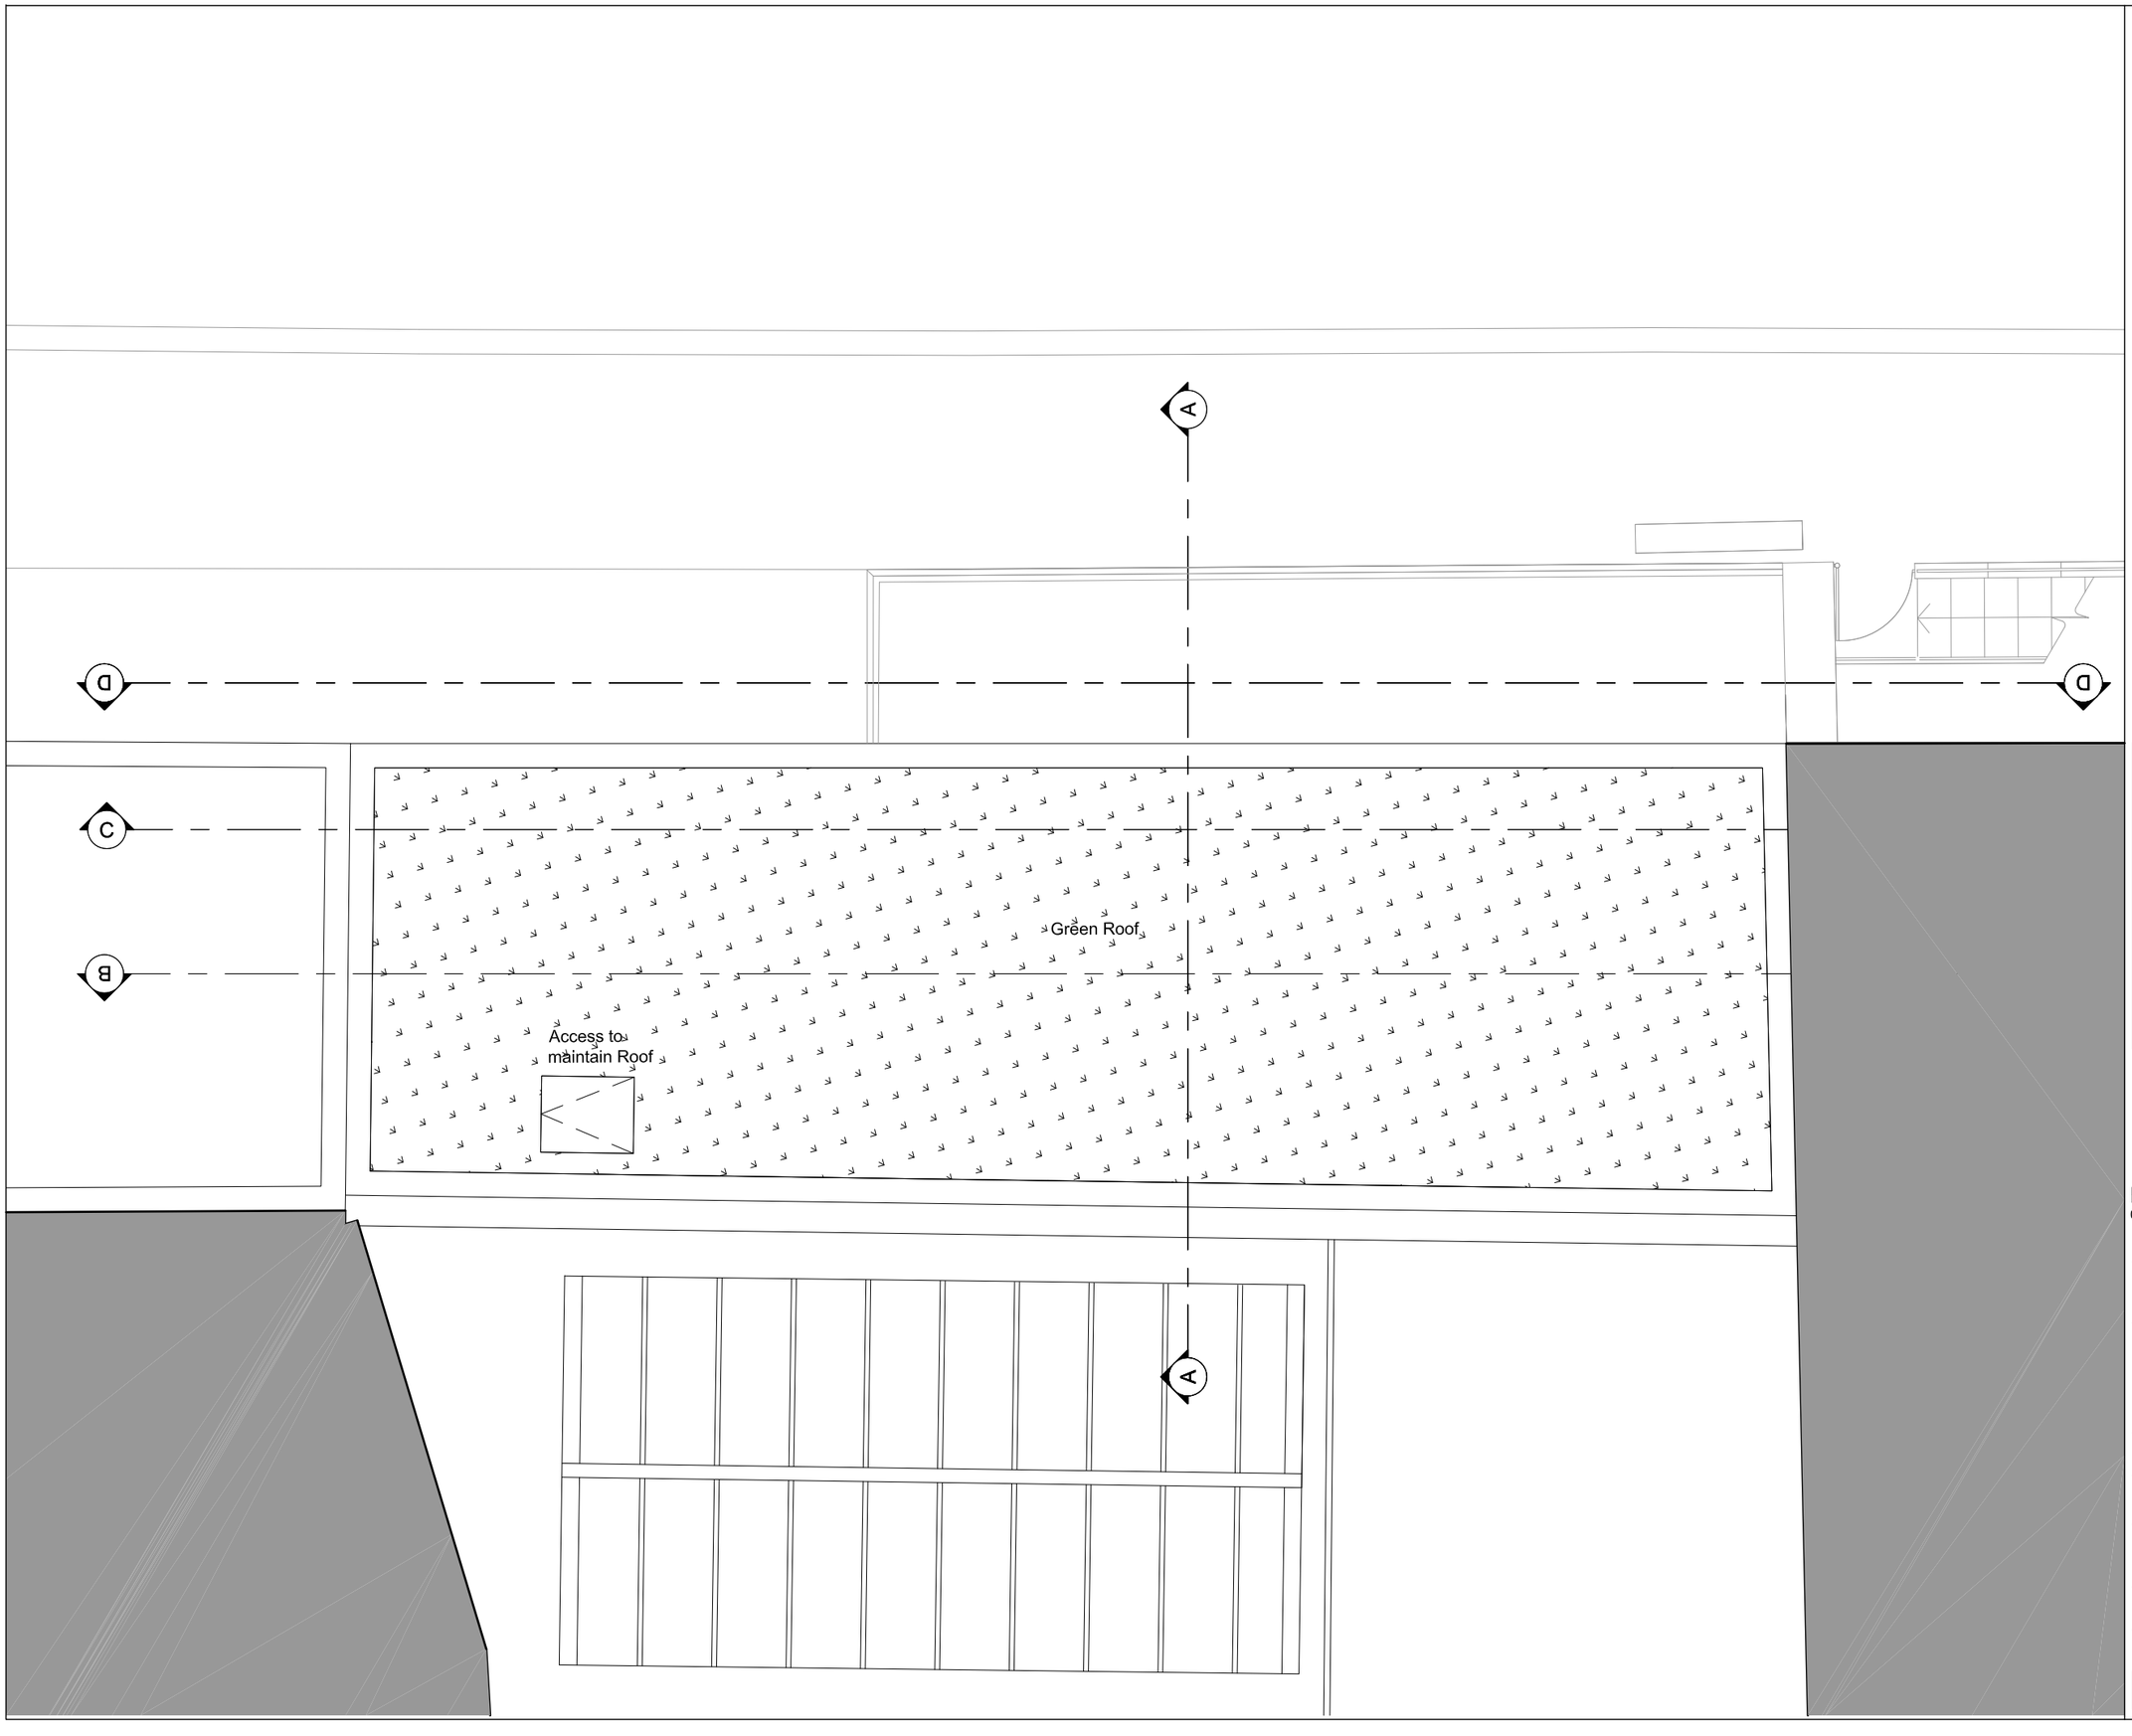

DATE	REVISIONS
12.07.2016	PL02 FOR PLANNING
26.05.2015	PL01 FOR PLANNING

N

0 1m 2m 2.5m

Do not scale from this drawing.
All dimensions to be confirmed on site.
Information contained within this drawing is the sole copyright of EMRYS Architects Ltd and is not to be reproduced without permission.
EMRYS Architects are to be notified immediately of any discrepancies

EMRYS
CAP House | 9-12 Long Lane | London | EC1A 9HA
mail@emrysarchitects.com
www.emrysarchitects.com T : 020 7726 5060

JOB NO.	1421	CLIENT	Camden Bus Estate Agents
TITLE	27a Parkway, London NW1 7PN Camden Bus Estate Agents		
DWG	Proposed Drawings Proposed Roof Plan		
DRAWN	WB	DATE	26.05.2015
SCALE @ A1	1/50		
CHECKED	GE	STATUS	PLANNING
REV	PL02		
DRAWING	1421-0200-AP-004		