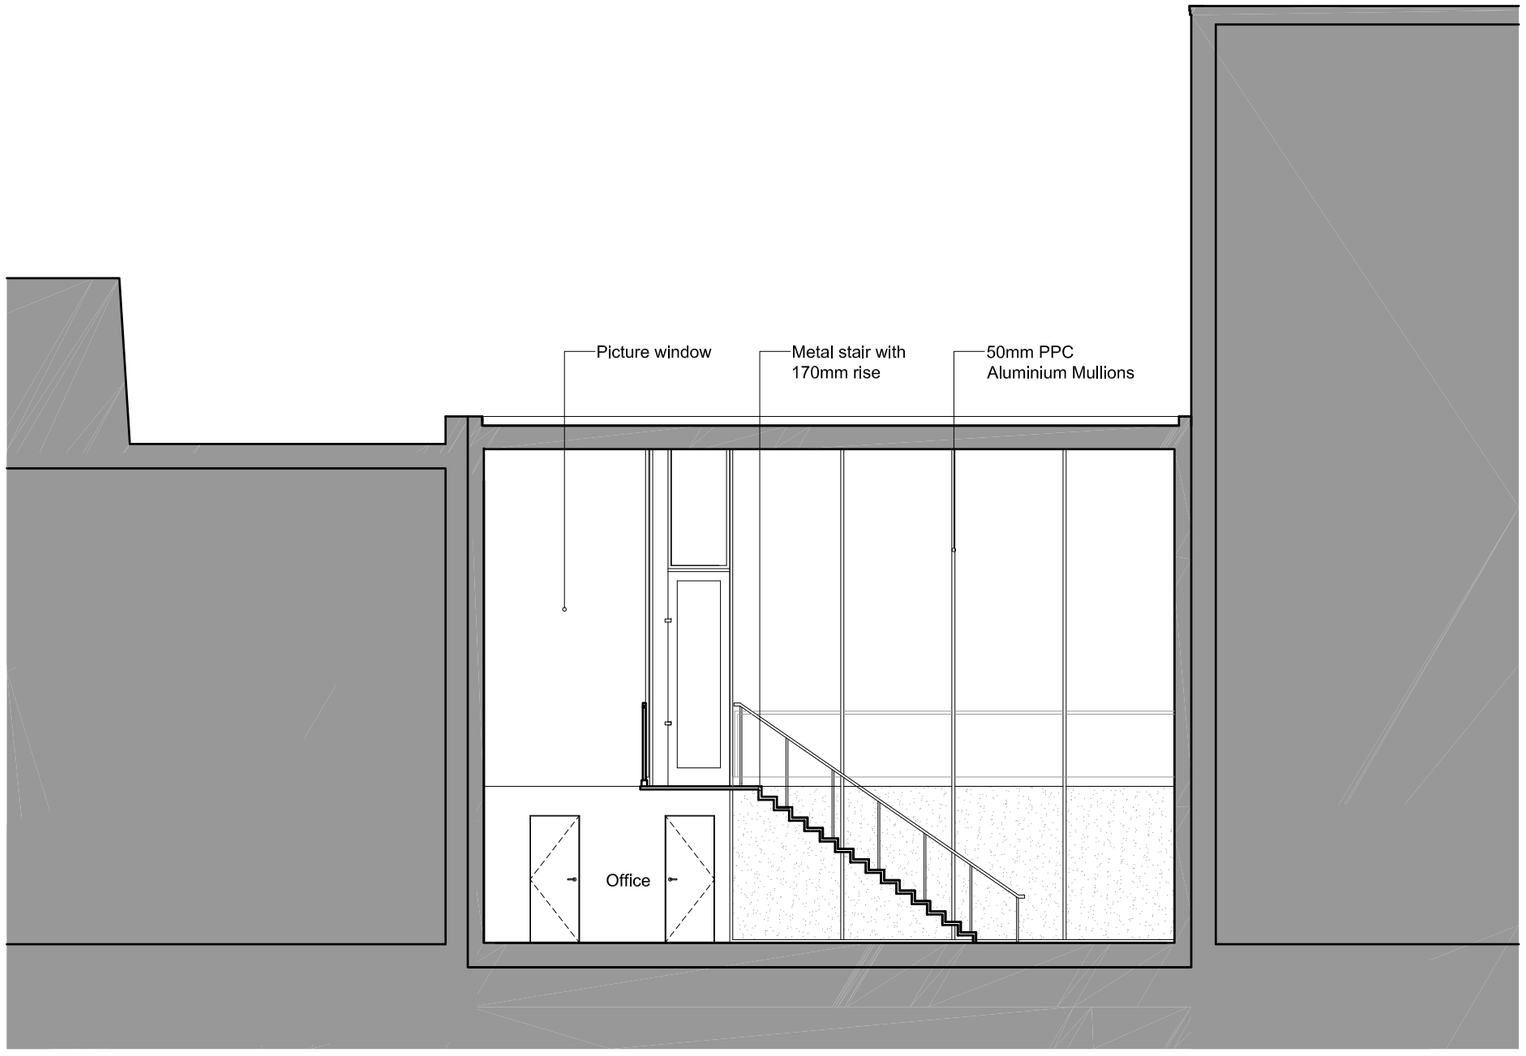

01 Section CC

DATE	REVISIONS
12.07.2016	PL02 FOR PLANNING
26.05.2015	PL01 FOR PLANNING

0 1m 2m 2.5m

Do not scale from this drawing
All dimensions to be confirmed on site
Information contained within this drawing is the sole copyright of EMRYS Architects Ltd and is not to be reproduced without permission
EMRYS Architects are to be notified immediately of any discrepancies

EMRYS
CAP House | 9-12 Long Lane | London | EC1A 9HA
mail@emrysarchitects.com
www.emrysarchitects.com T : 020 7726 5060

JOB NO. 1421 | CLIENT Camden Bus Estate Agents

TITLE 27a Parkway, London NW1 7PN
Camden Bus Estate Agents

DWG Proposed Drawings
Proposed Sections
Section CC

DRAWN WB | DATE 26.05.2015 | SCALE @ A1 1/100

CHECKED GE | STATUS PLANNING | REV PL02

DWG NO. 1421-0300-AP-002