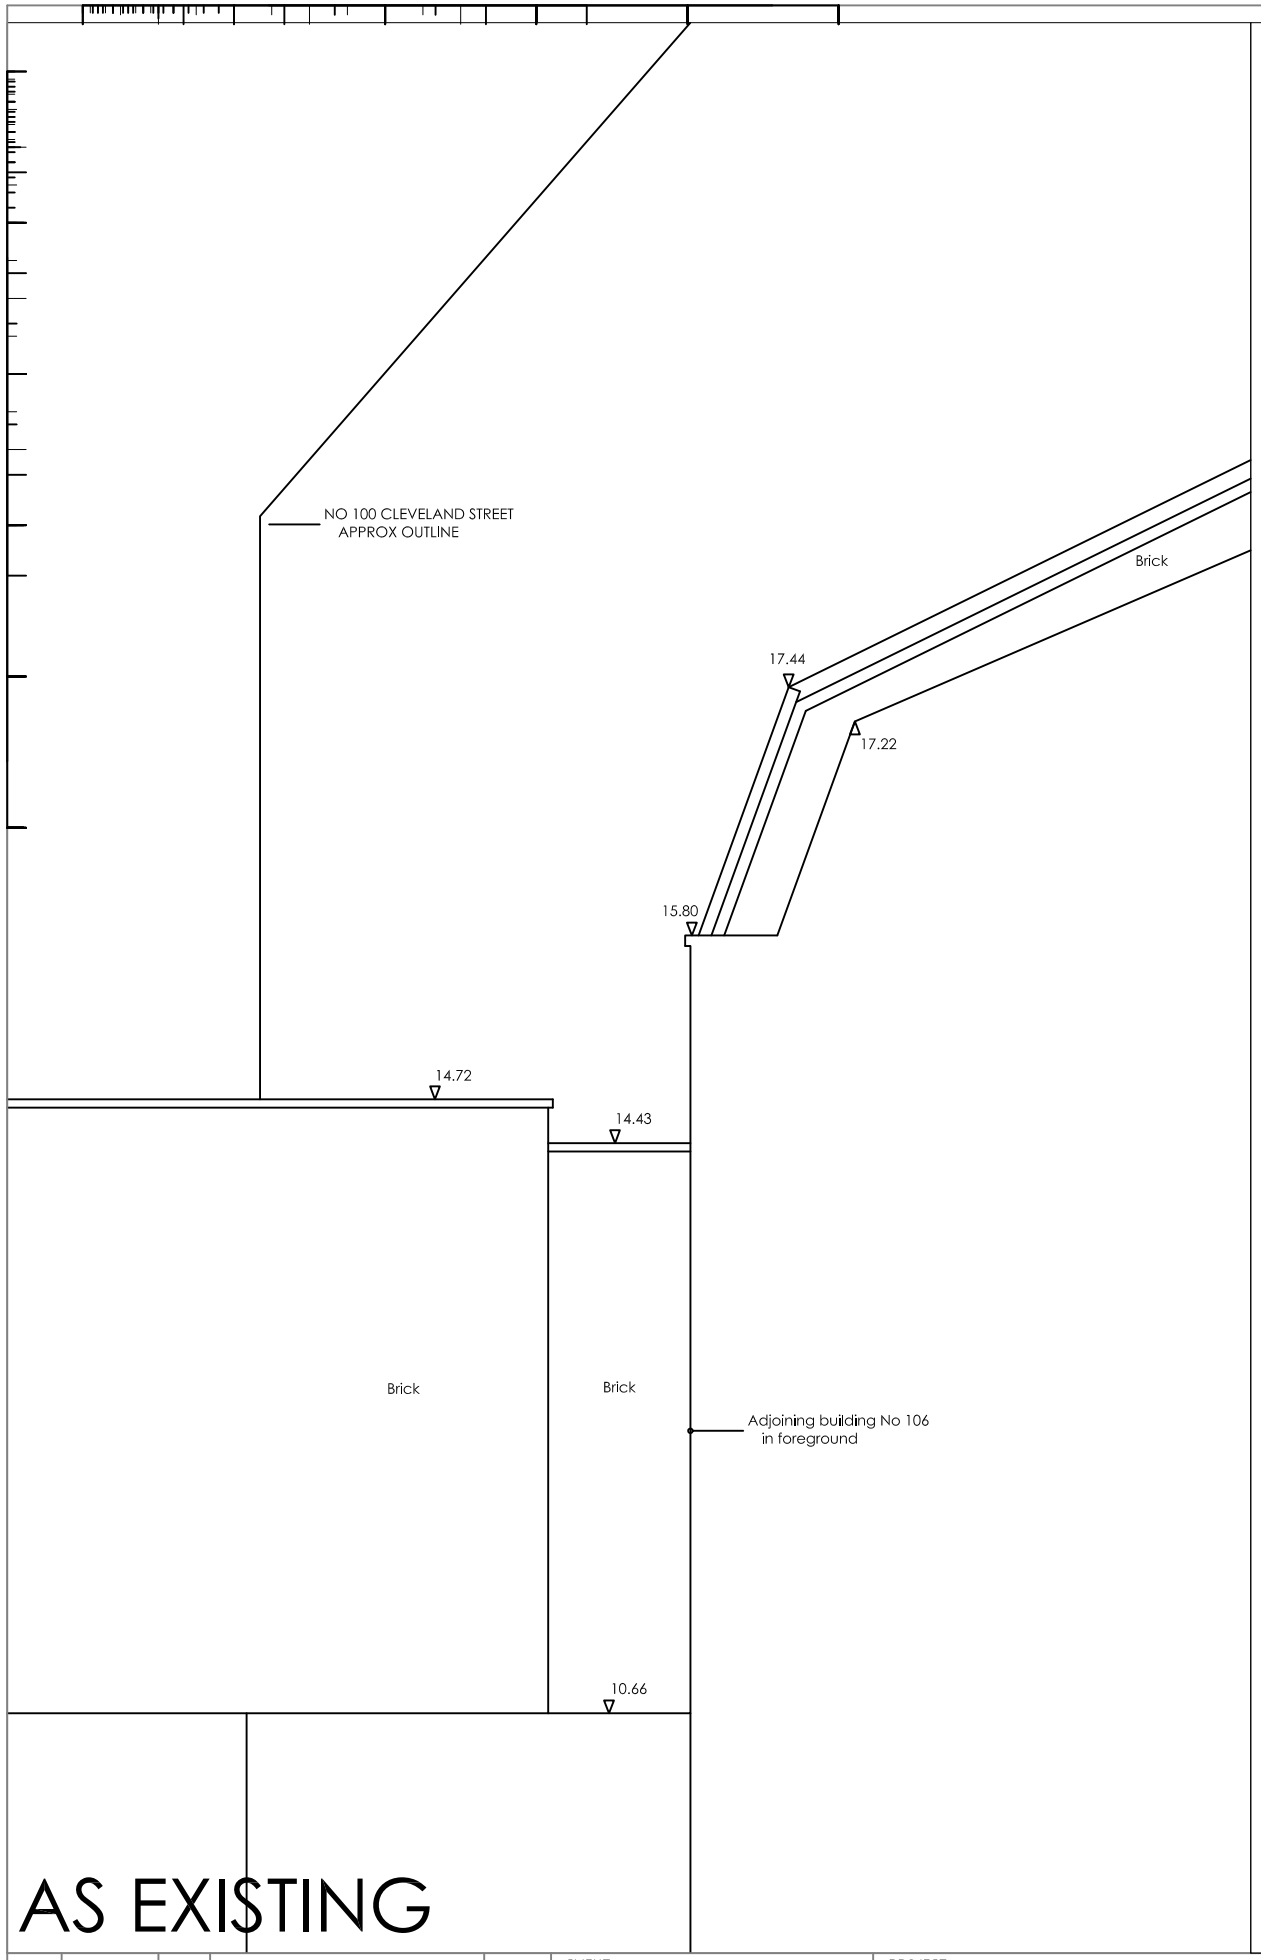

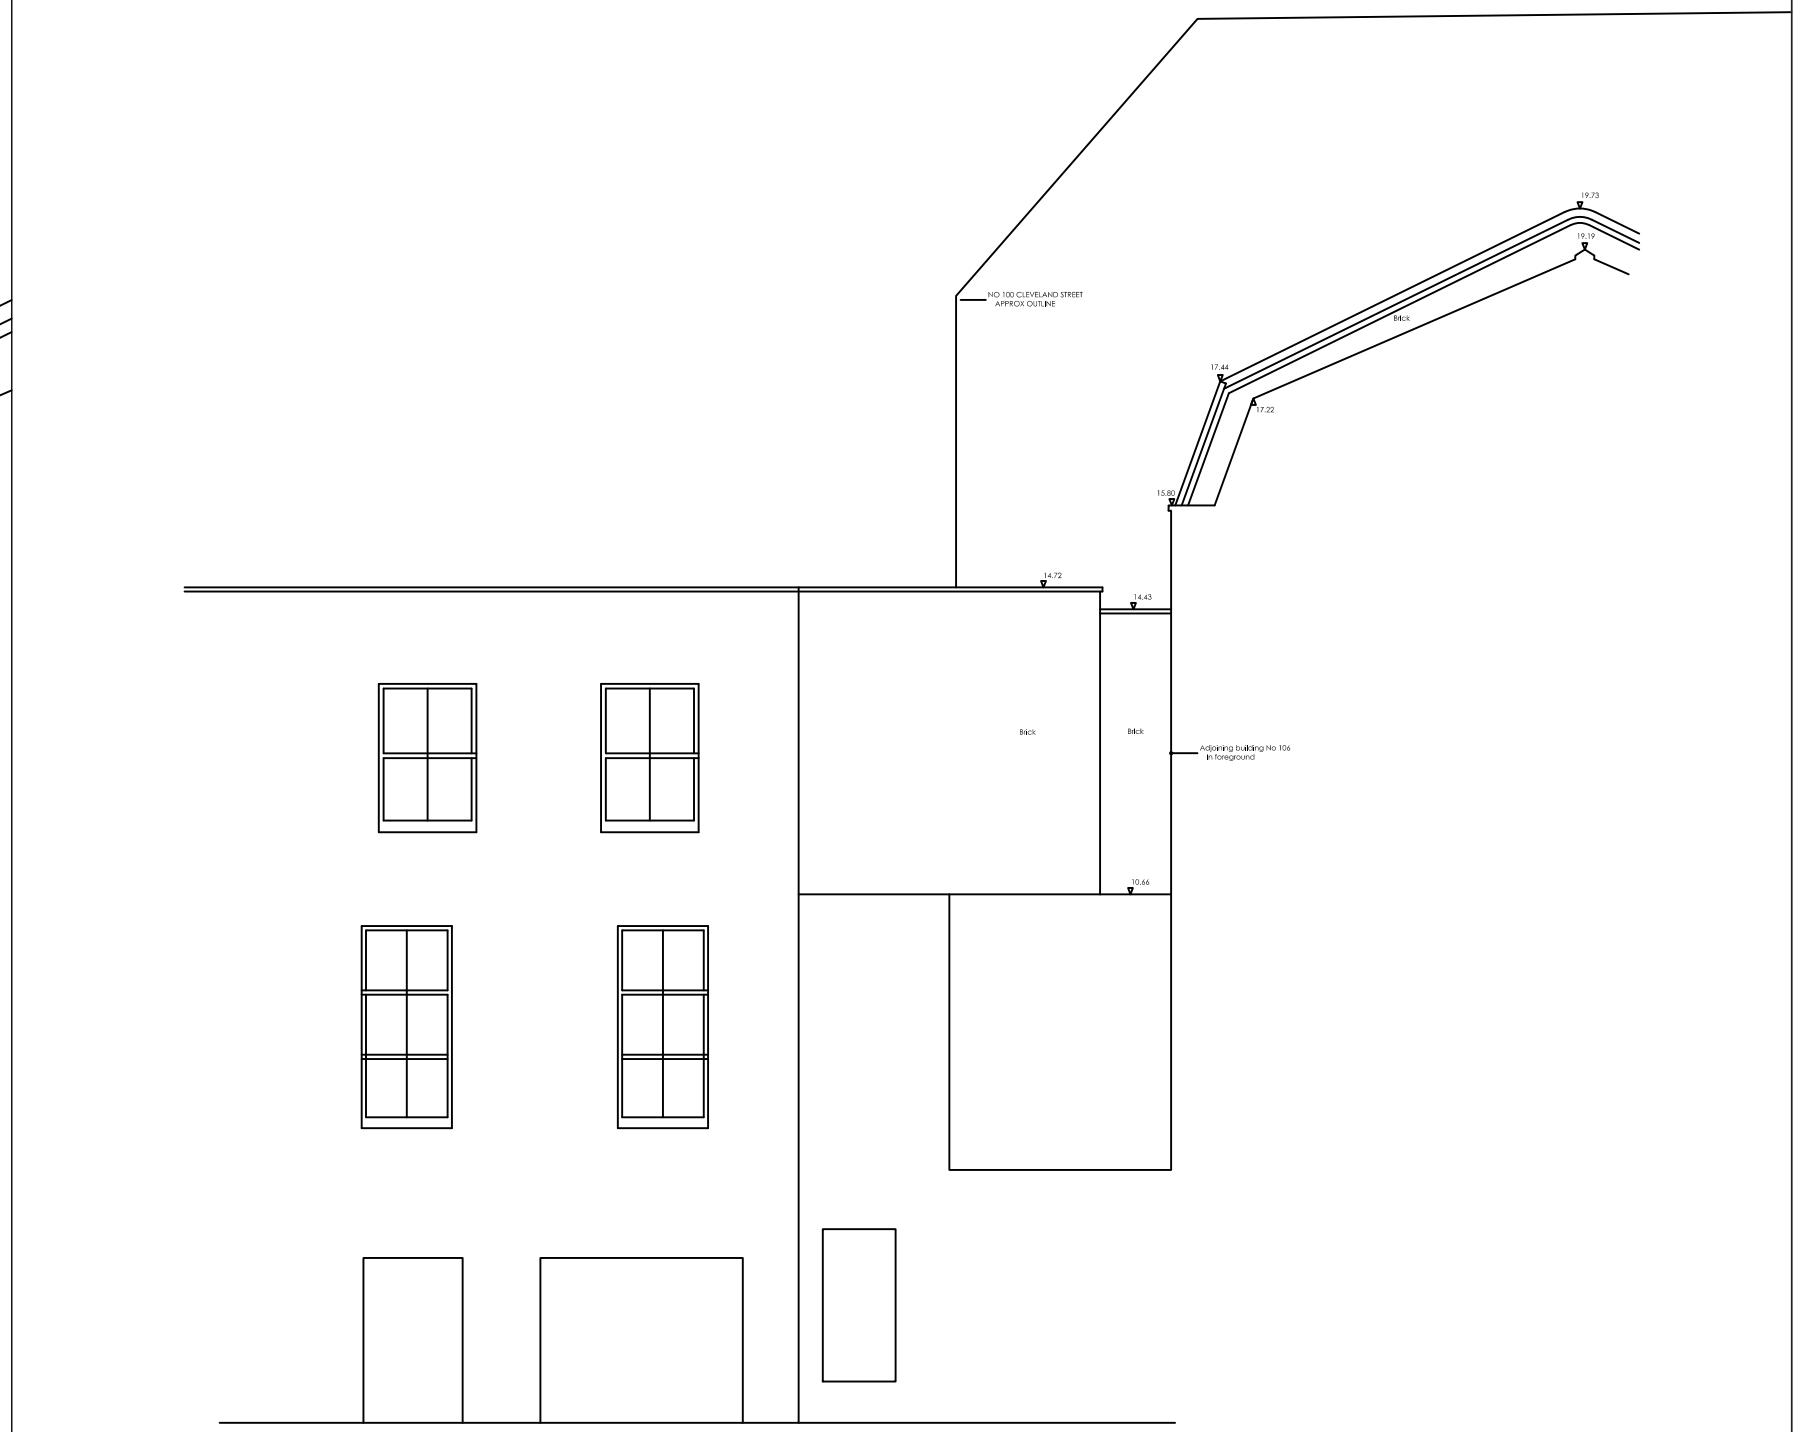

AS EXISTING

REV	DATE	BY	DESCRIPTION	CHK
DRAWING STATUS:	INFORMATION			

CLIENT:	PROJECT:	SCALE:	DESIGN/DRAWN:	CHECKED:	DATE:
CLIENT	Flat 3, 104 Cleveland Street, London	1:50/100	CH	CH	05.05.16
LEAD DESIGNER:	DRAWING TITLE:	FORMAT:	PROJECT No:	DRAWING No:	REV:
P-U-R-A. LTD	SOUTH-ELEVATION-WARREN-MEWS-AS-EXISTING	A3	1024	105	A

© Copyright to all designs, notes and drawings remains with P-U-R-A LTD subject to written authorization.

- All dimensions in mm unless noted otherwise.
- All dimensions and levels to be checked on site. Their accuracy cannot by guaranteed and therefore cannot be used for fabrication, manufacture or construction.
- Contractor to verify and to be responsible for all requirements and restrictions due to local rules. Contractor to report if there is any discrepancy in the drawings to P-U-R-A LTD in time to specify alternatives.
- This drawing is to be read together with all other relevant drawings.
- Do not scale from this drawing.

P-U-R-A Ltd
36 Gloucester Avenue, Primrose Hill
NW1 7BB - LONDON
Info.uk@p-u-r-a.com
www.p-u-r-a.com
+44-(0)2072 849 763