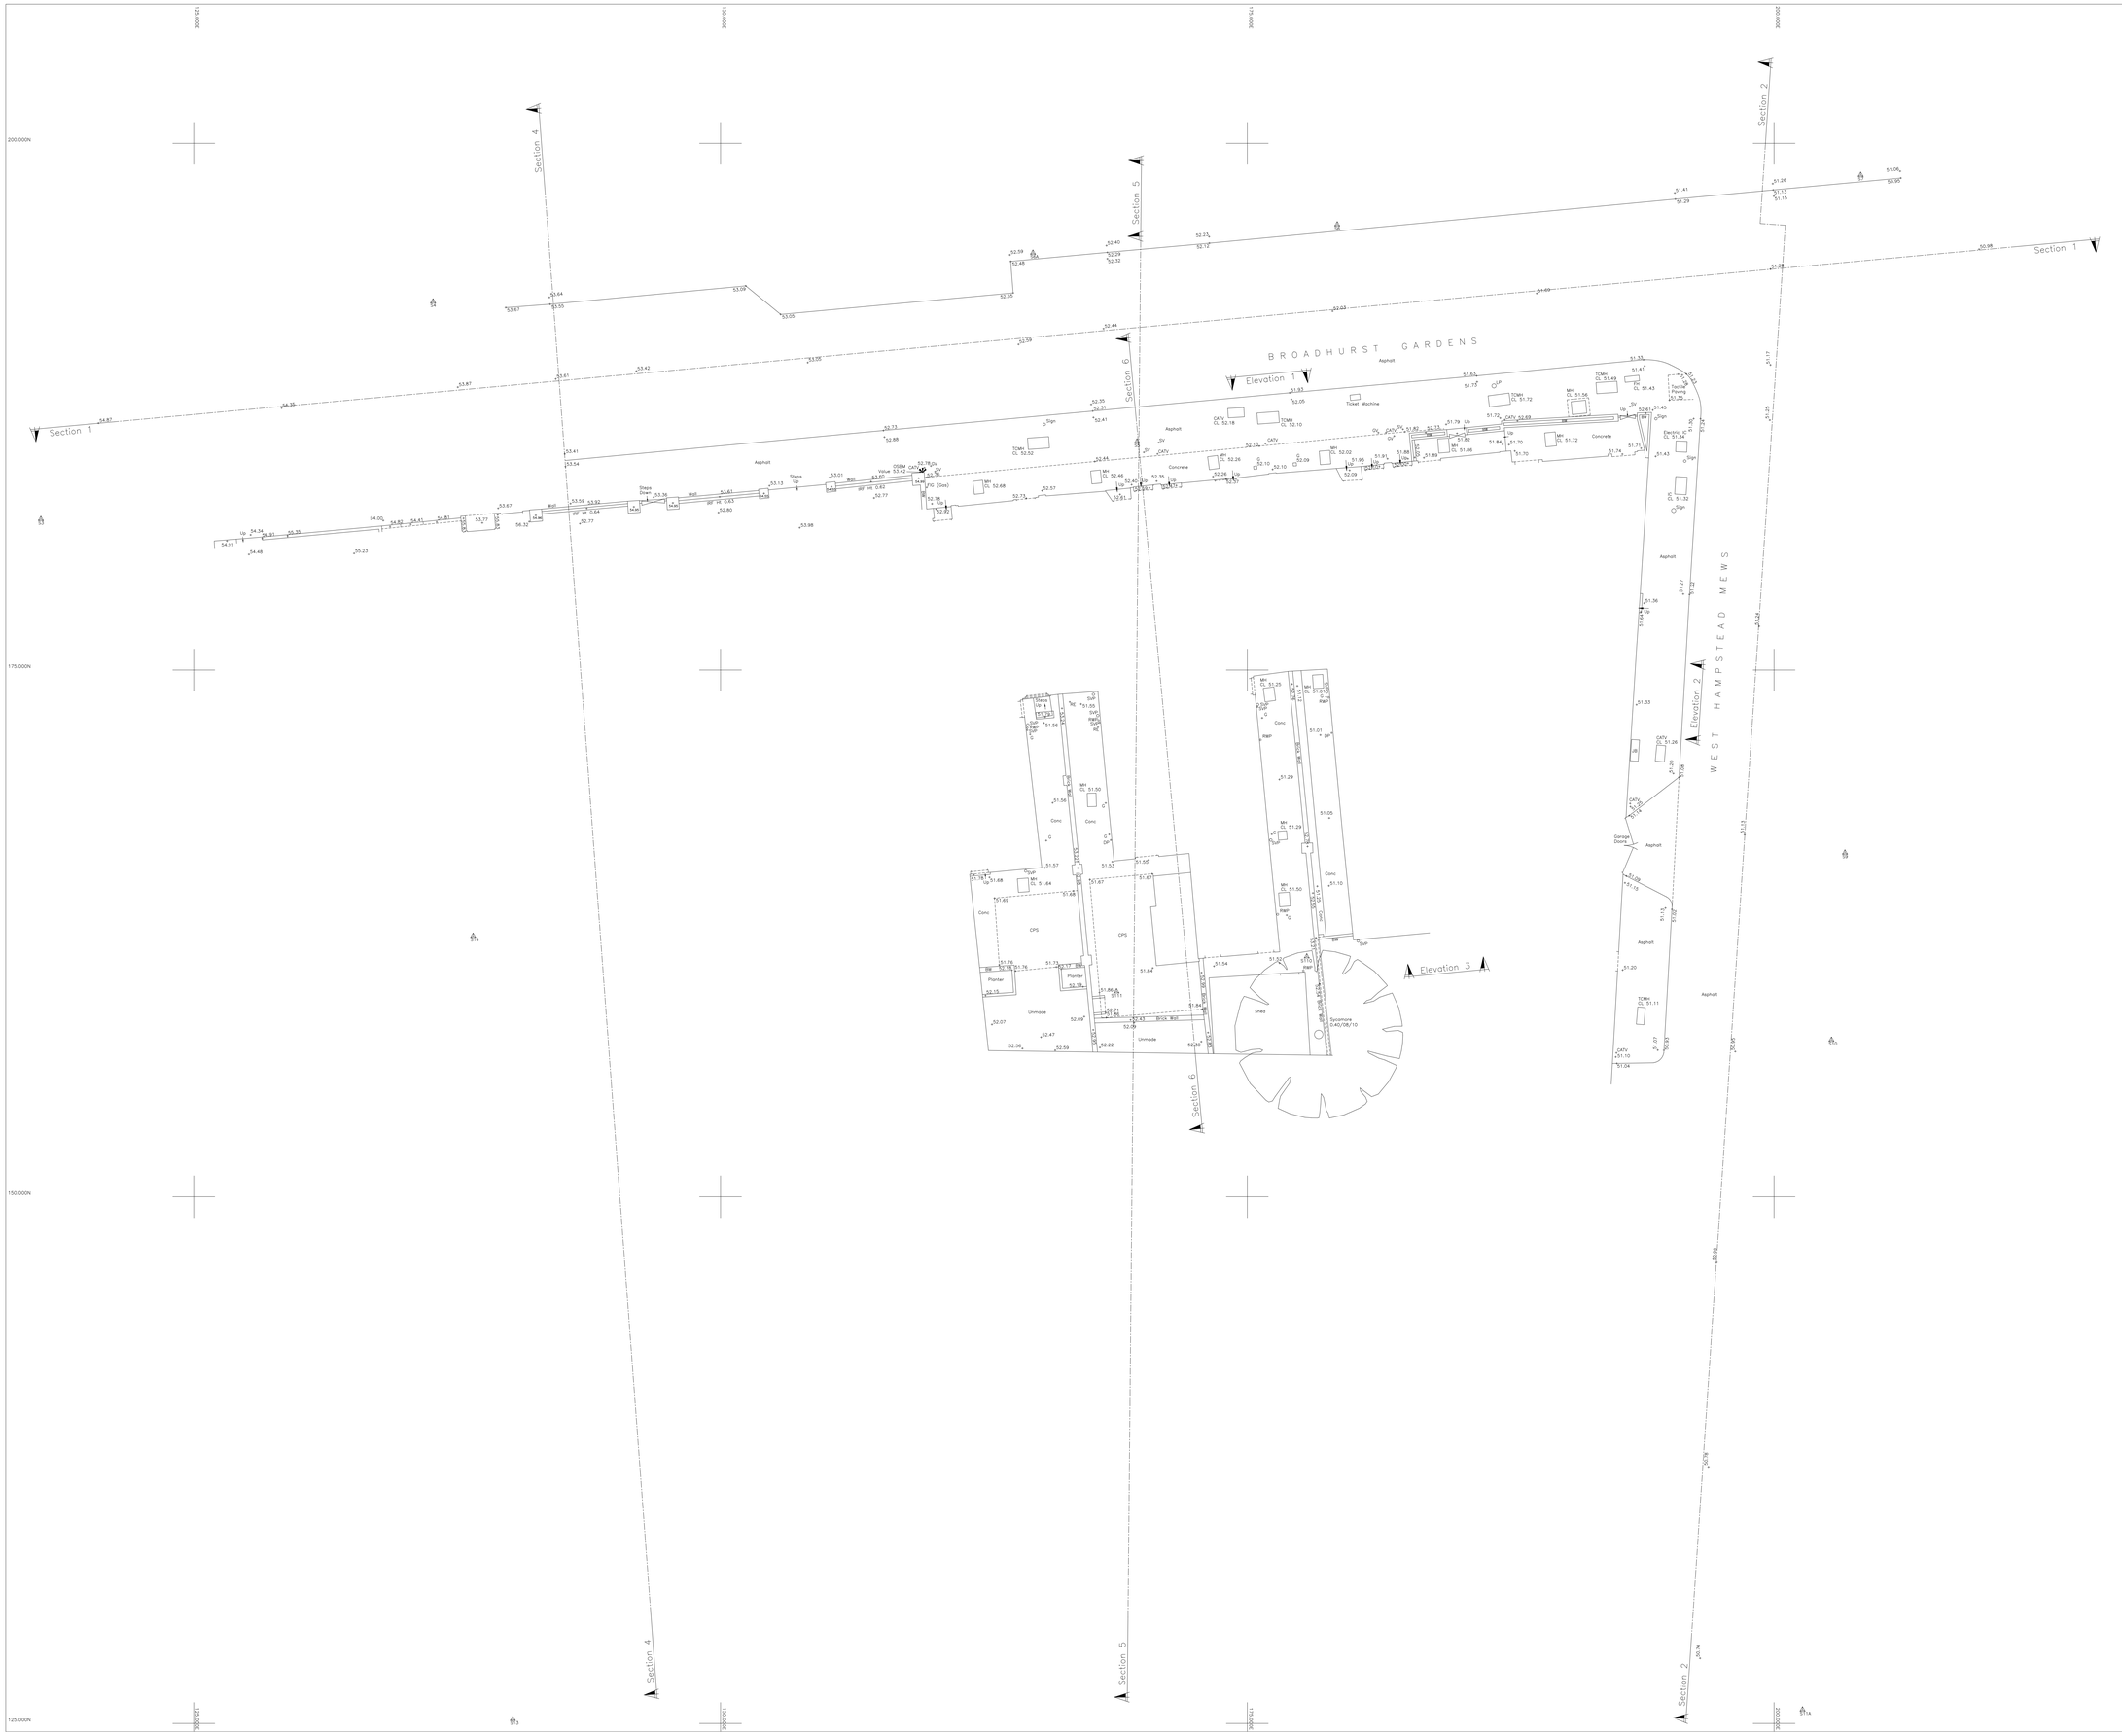

CALLIDUS
BUILDING SURVEYS LTD

Dalton House
60 Windsor Avenue
London SW19 2RR
Tel: 020 8543 8884
Fax: 020 8543 6664
Email: support@callidusbs.com

Project:
153 – 163 BROADHURST GARDENS
WEST HAMPSTEAD
LONDON
NW6
TOPOGRAPHIC SURVEY

Client:
GREENWAY AND LEE ARCHITECTS
BRANCH HILL MEWS
LONDON
NW3 7LT

Job No:	3086	Drawing I.D:	PSF
Drawn:	AH/MR	Scale:	1/100
Checked:	JH	Date:	14/01/04