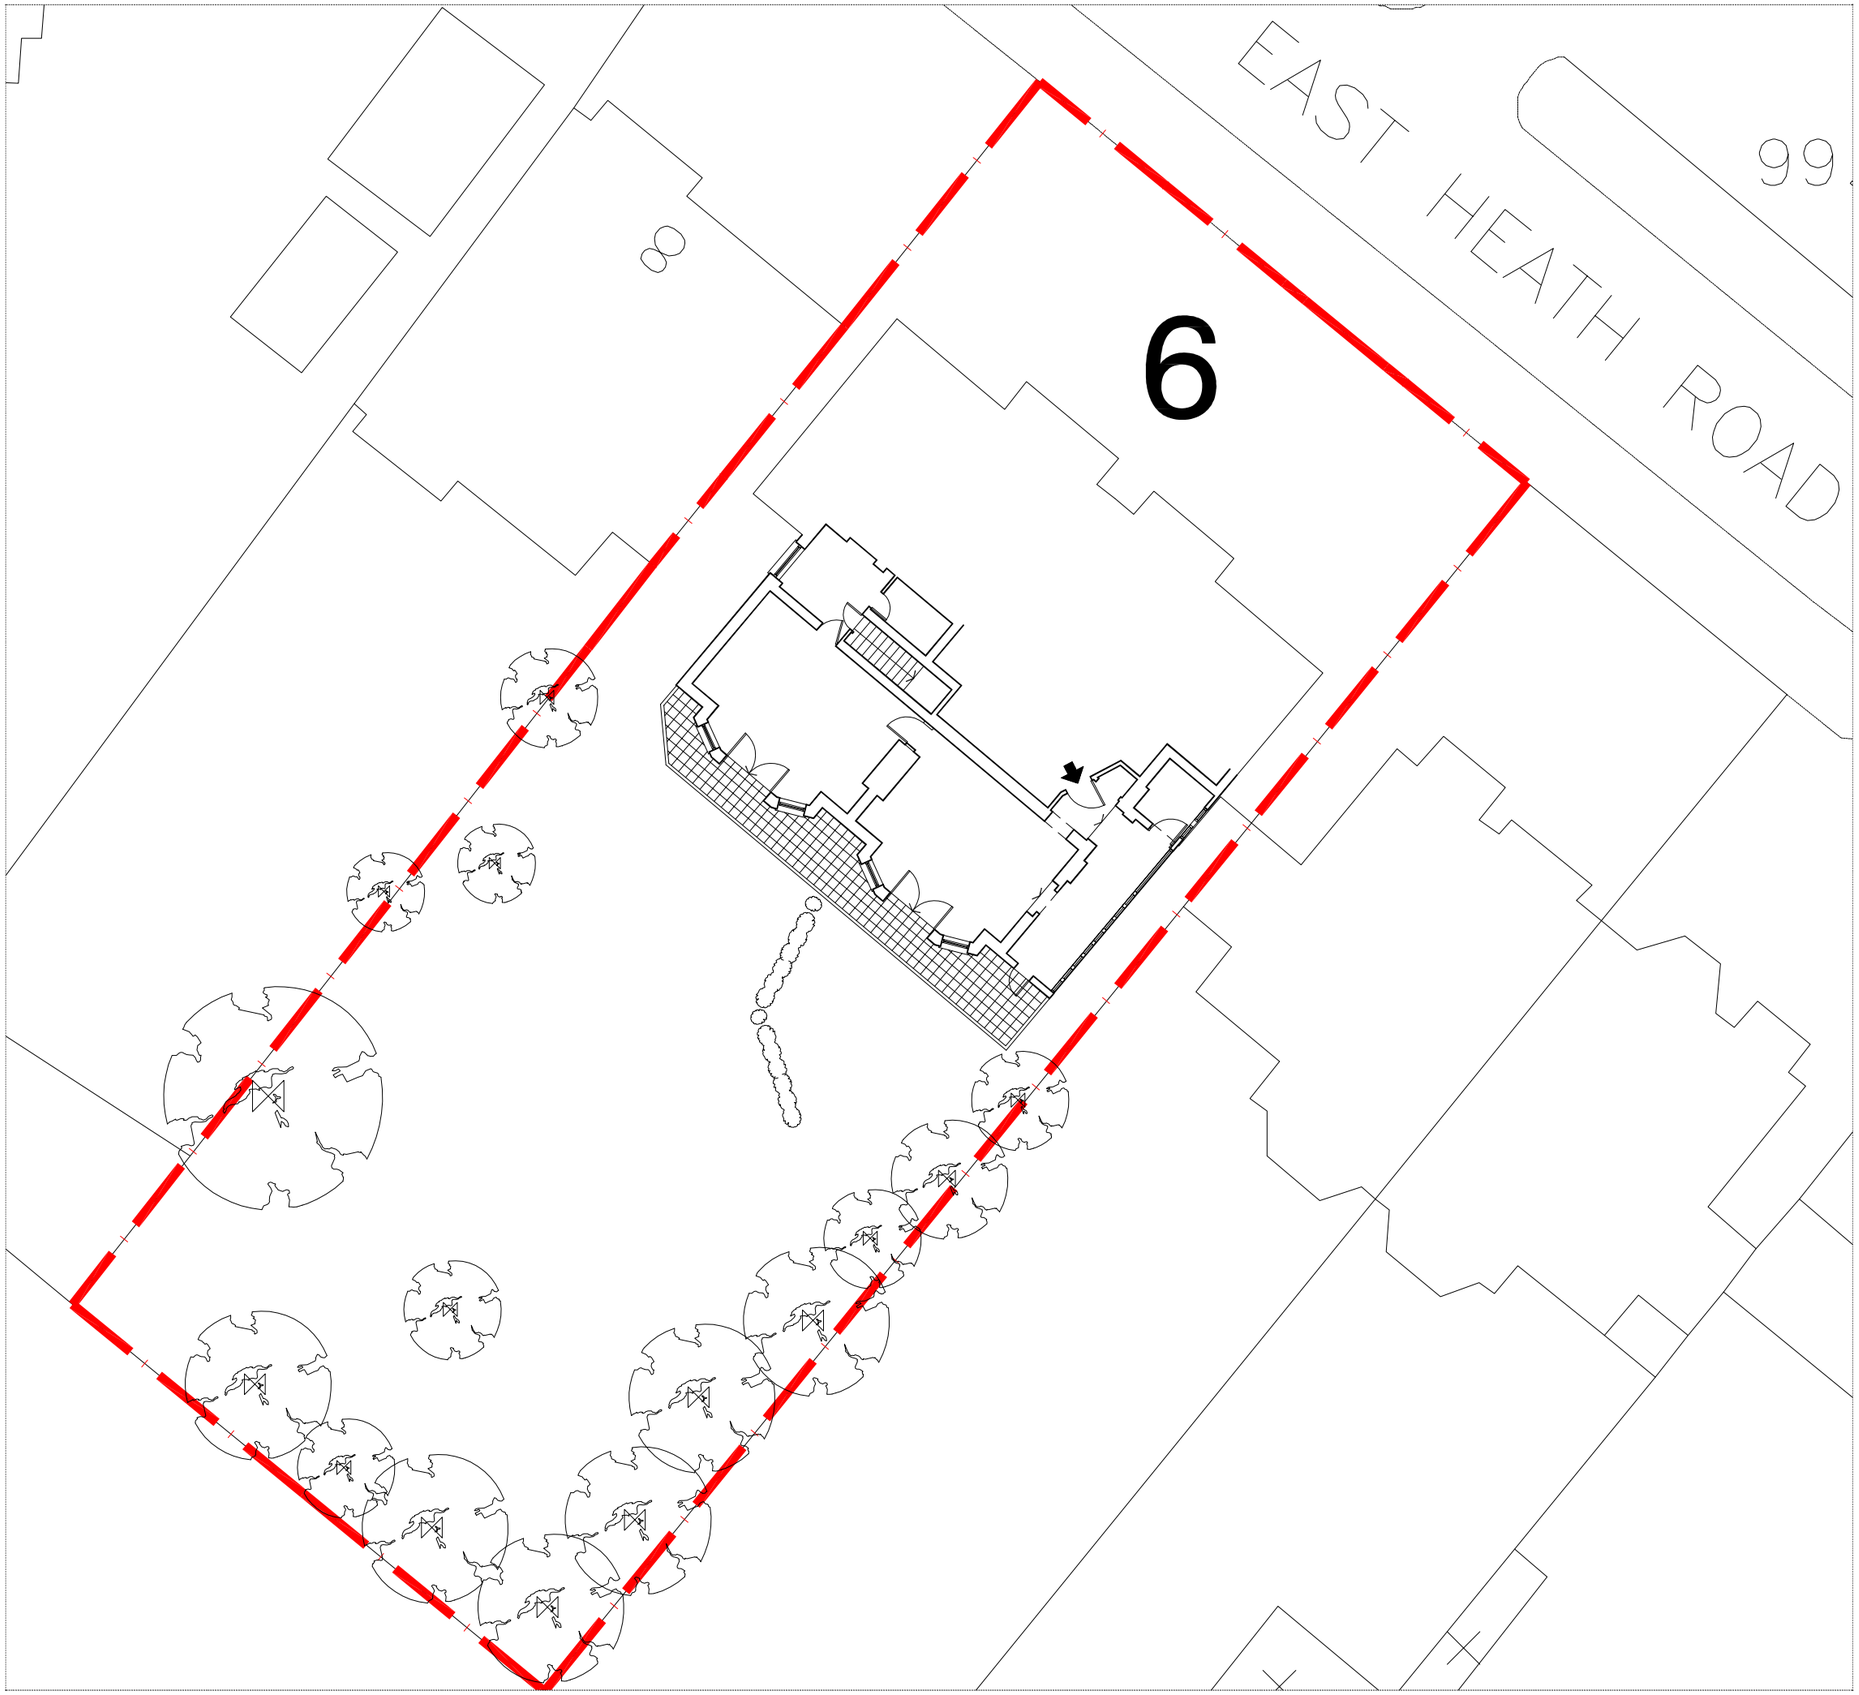

0 1 2 3 4 5 6 metres

scales 1: 100 @ A1
1 : 200 @ A3

N

Block Plan as existing

DVM
ARCHITECTS

4a Murray Street . London . NW1 9RE
Telephone 0207 485 2121 . Facsimile 0207 267 2527
e-mail: studio@dvmarch.com

Client
Bill Burningham

Project
Flat A 6 East Heath Road
NW3 1BN

Title
Block Plan
as Existing

Scale	Date	Job No.
1:100	7.7.16	1923

Drawing No.	Rev.
1923-02	

All dimensions are to checked on site.
© This drawing is copyright and remains the property of David & Victoria Mercer at all times and may not be reproduced in part or whole without written consent.