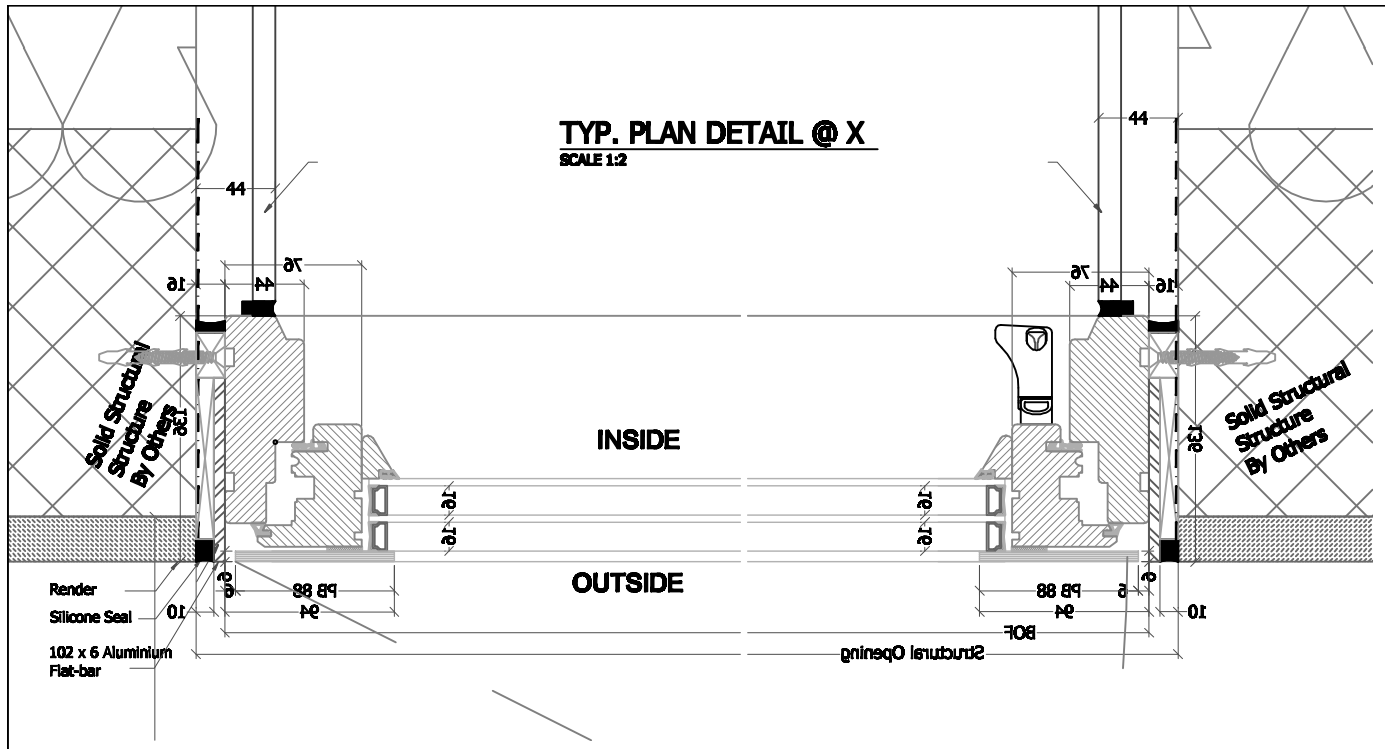

TYP. PLAN DETAIL @ X

SCALE 1:2

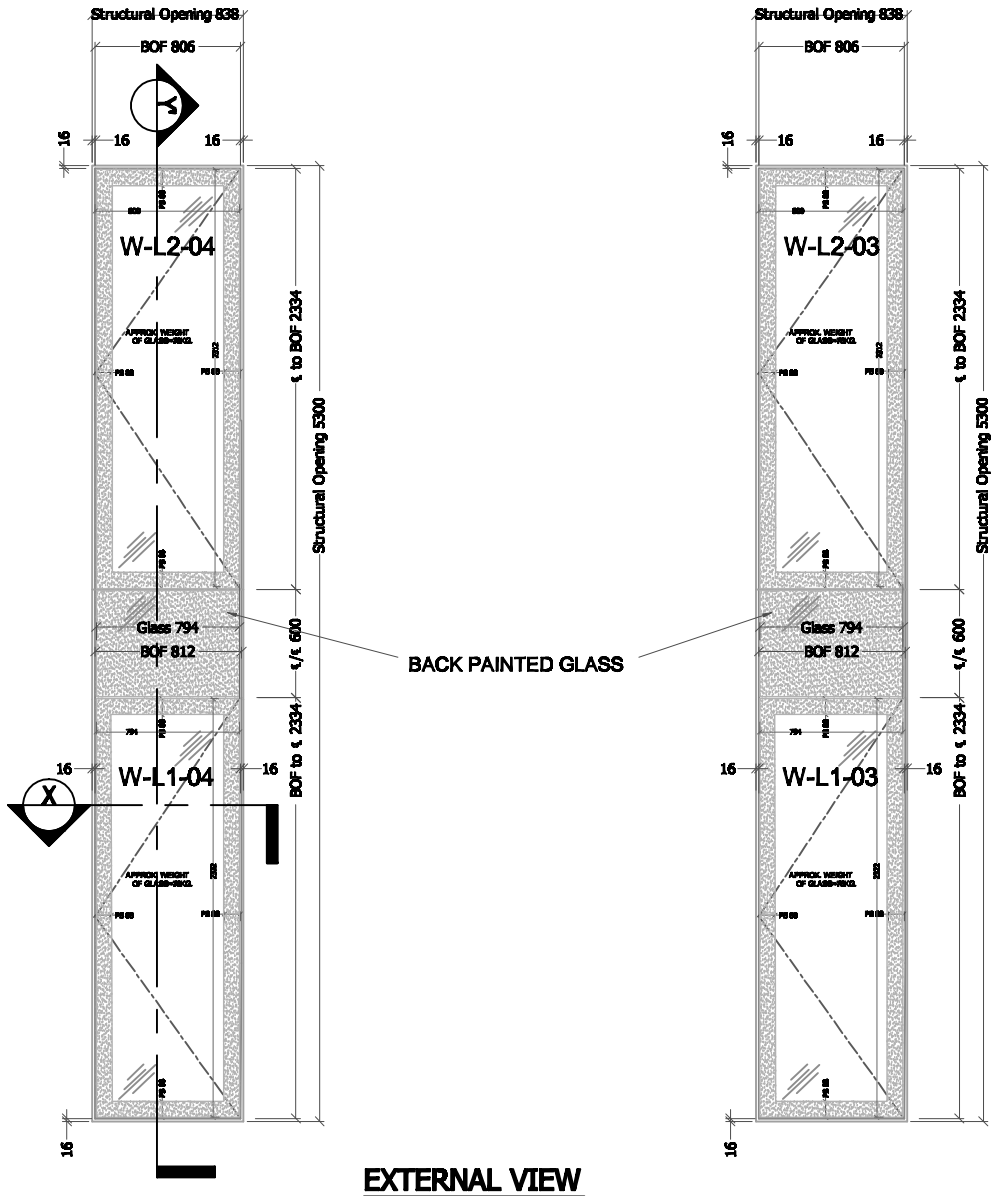

EXTERNAL VIEW

SCALE 1:10

Glass Specification:

ITEM NO. 4,5
W-L2-04,W-L2-04
W-L1-04,W-L1-03

Innovare Window - Side Hung -
External: 6mm Clear Tgh
Cavity: 16mm Argon Filled Black Warm Edge Spacer Bar/Black Silicone
Internal: 4mm Clear Tgh
Cavity: 16mm Argon Filled Black Warm Edge Spacer Bar/Black Silicone
Internal: 6mm Clear Tgh + Low E

NOTE : 100mm. RESTRICTOR ABOVE
TO BE ADDED FOR SIDE HUNG WINDOW

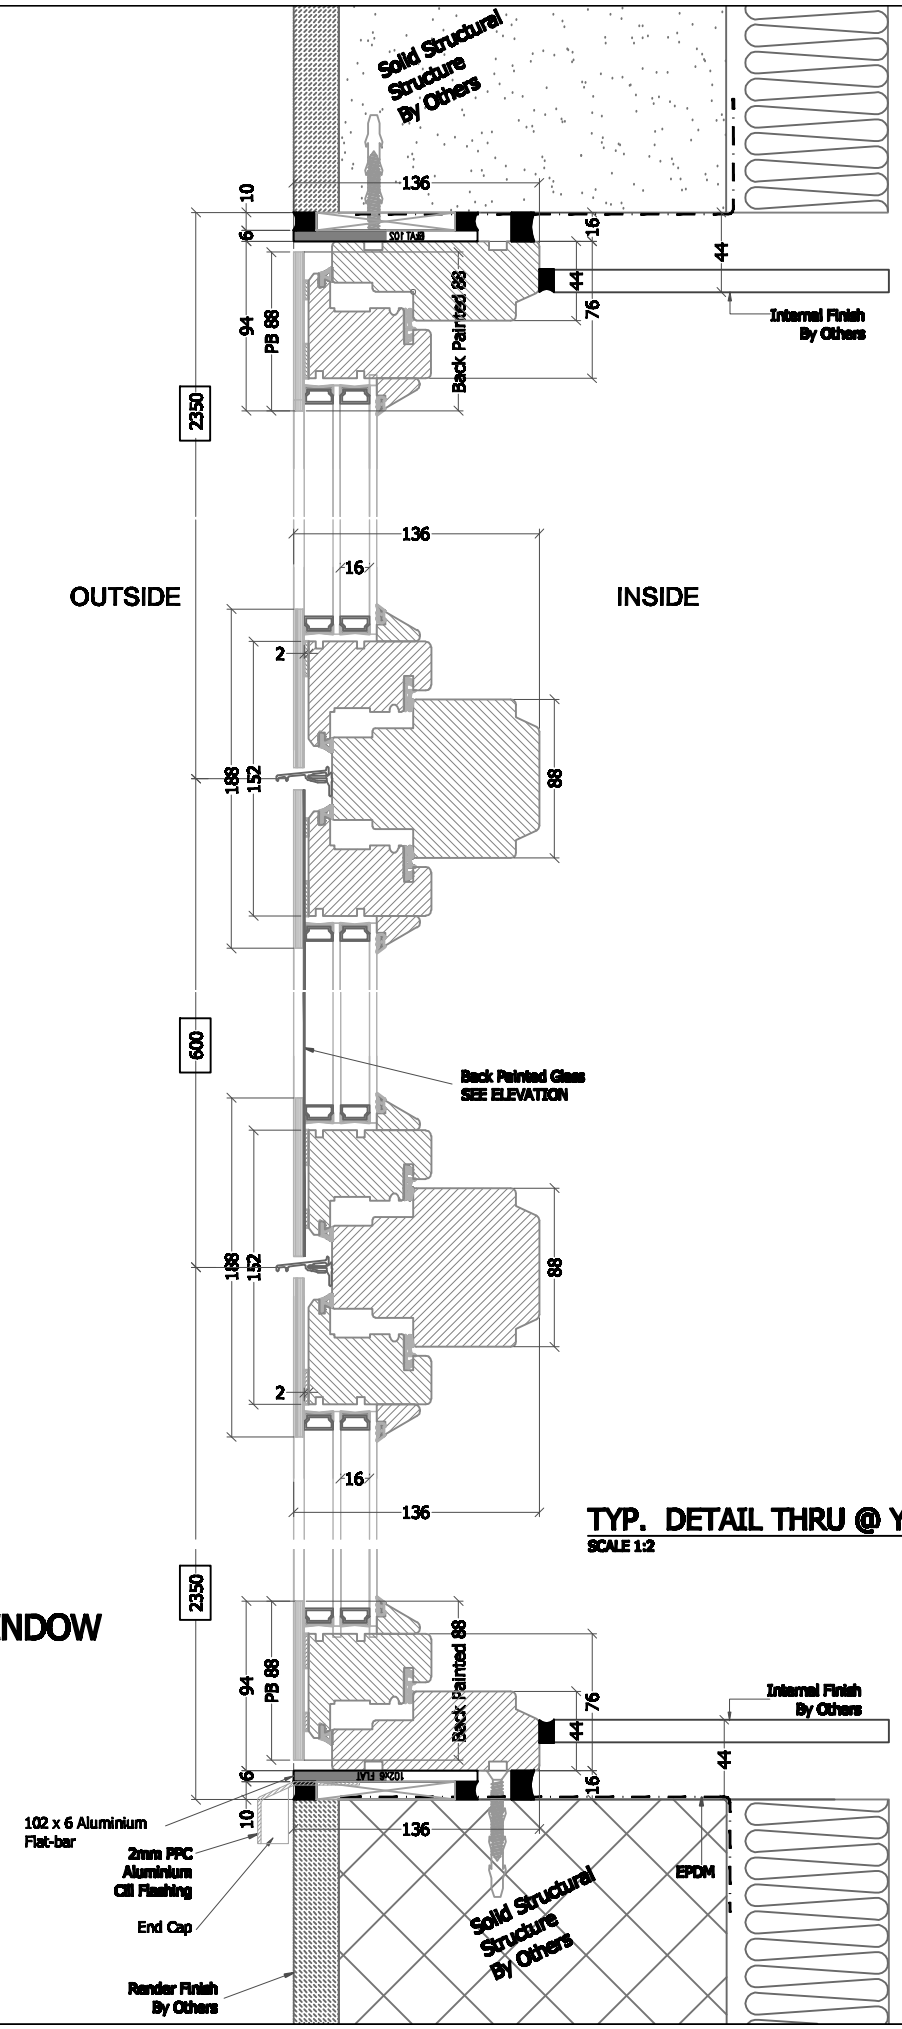

TYP. DETAIL THRU @ Y

SCALE 1:2

Notes;
All Dimensions TBC On Site.
RAL Finish TBC By Architect.
FFL, FCL and Wall Finish TBC By Architect

Do Not Scale From This Drawing

Revisions
Rev.A 25/04/16 As per Arch.Comment (JV)
Rev.B 04/05/16 As per Arch.Comment (JV)
Rev.C 16/05/16 As per Arch. Comment

IQ Glass Solutions
THE COURTYARD @ SKY HOUSE
RAANS RD, AMERSHAM, HP6 6JQ
TEL:+44 (0) 1494 722880
FAX:+44 (0) 1494 721535
WWW.TEXOGROUP.COM
WWW.IQGLASS.CO.UK

Project
Jeffrey's Street Garage
NW1 9AR, LONDON

Drawing Title
ITEM 4,5
W-L1-04,W-L1-03/W-L2-04,W-L2-03

Date	Scale
05-04-16	As Shown@A1

Drawing No.	Rev	Drawn By
IQ1193-03	C	JV