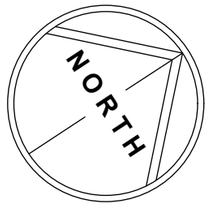

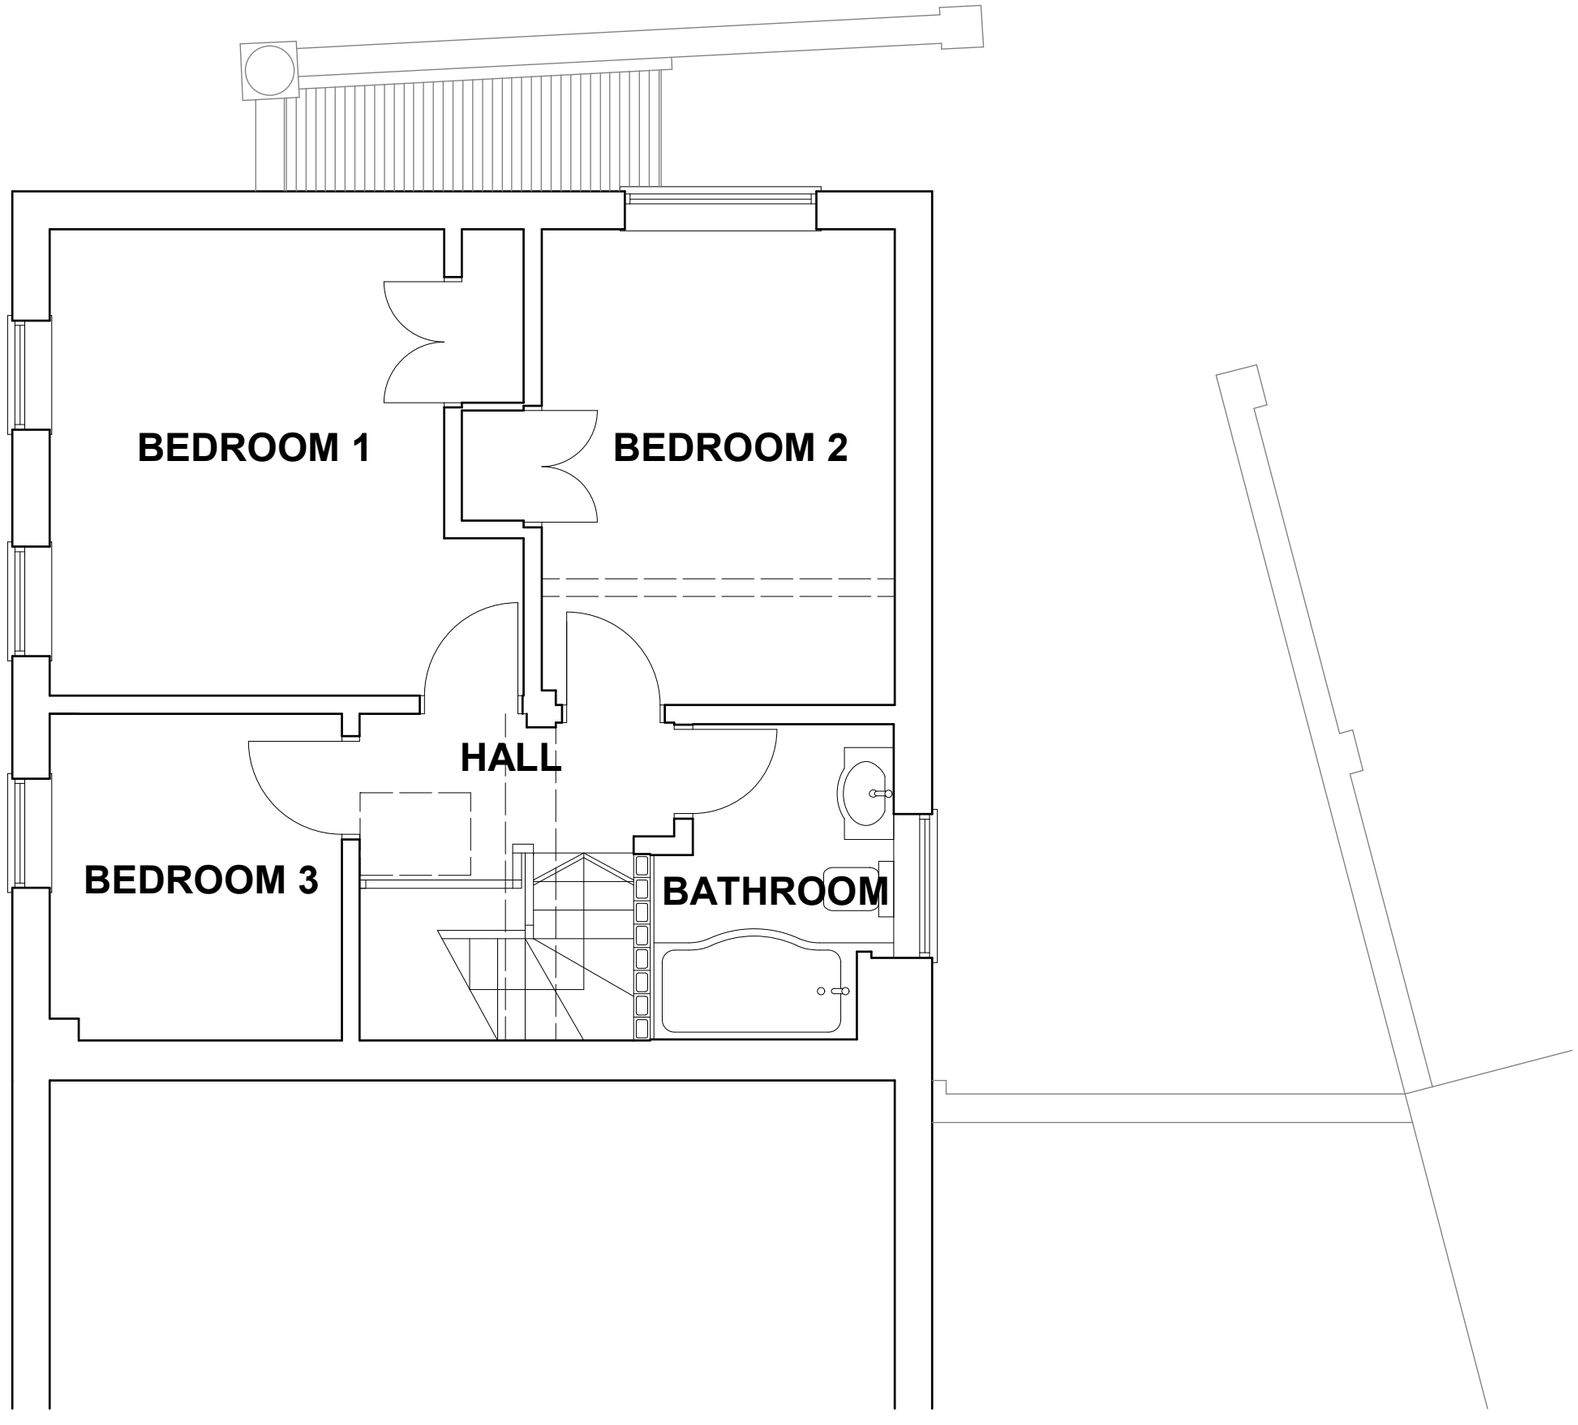

FIRST FLOOR PLAN

Do not scale drawings use dimensions given

All drawings to be read in conjunction with the specification;
any discepancies to be notified to the architect before commencing work

Copyright 11.04 Architects

rev	date	revision
-	08.10.12	Preliminary

11.04 Architects Ltd
The Workspace
12 Wilton Road
Muswell Hill
London N10 1LS

Phone 020 8444 3000

info@1104architects.co.uk
www.1104architects.co.uk

project

4 Fairhazel Gardens
London

drawing title

First Floor Plan
Existing

scale	date	
1:50 @ A3	08.10.12	
job no.	drawing no.	rev
293	003	-