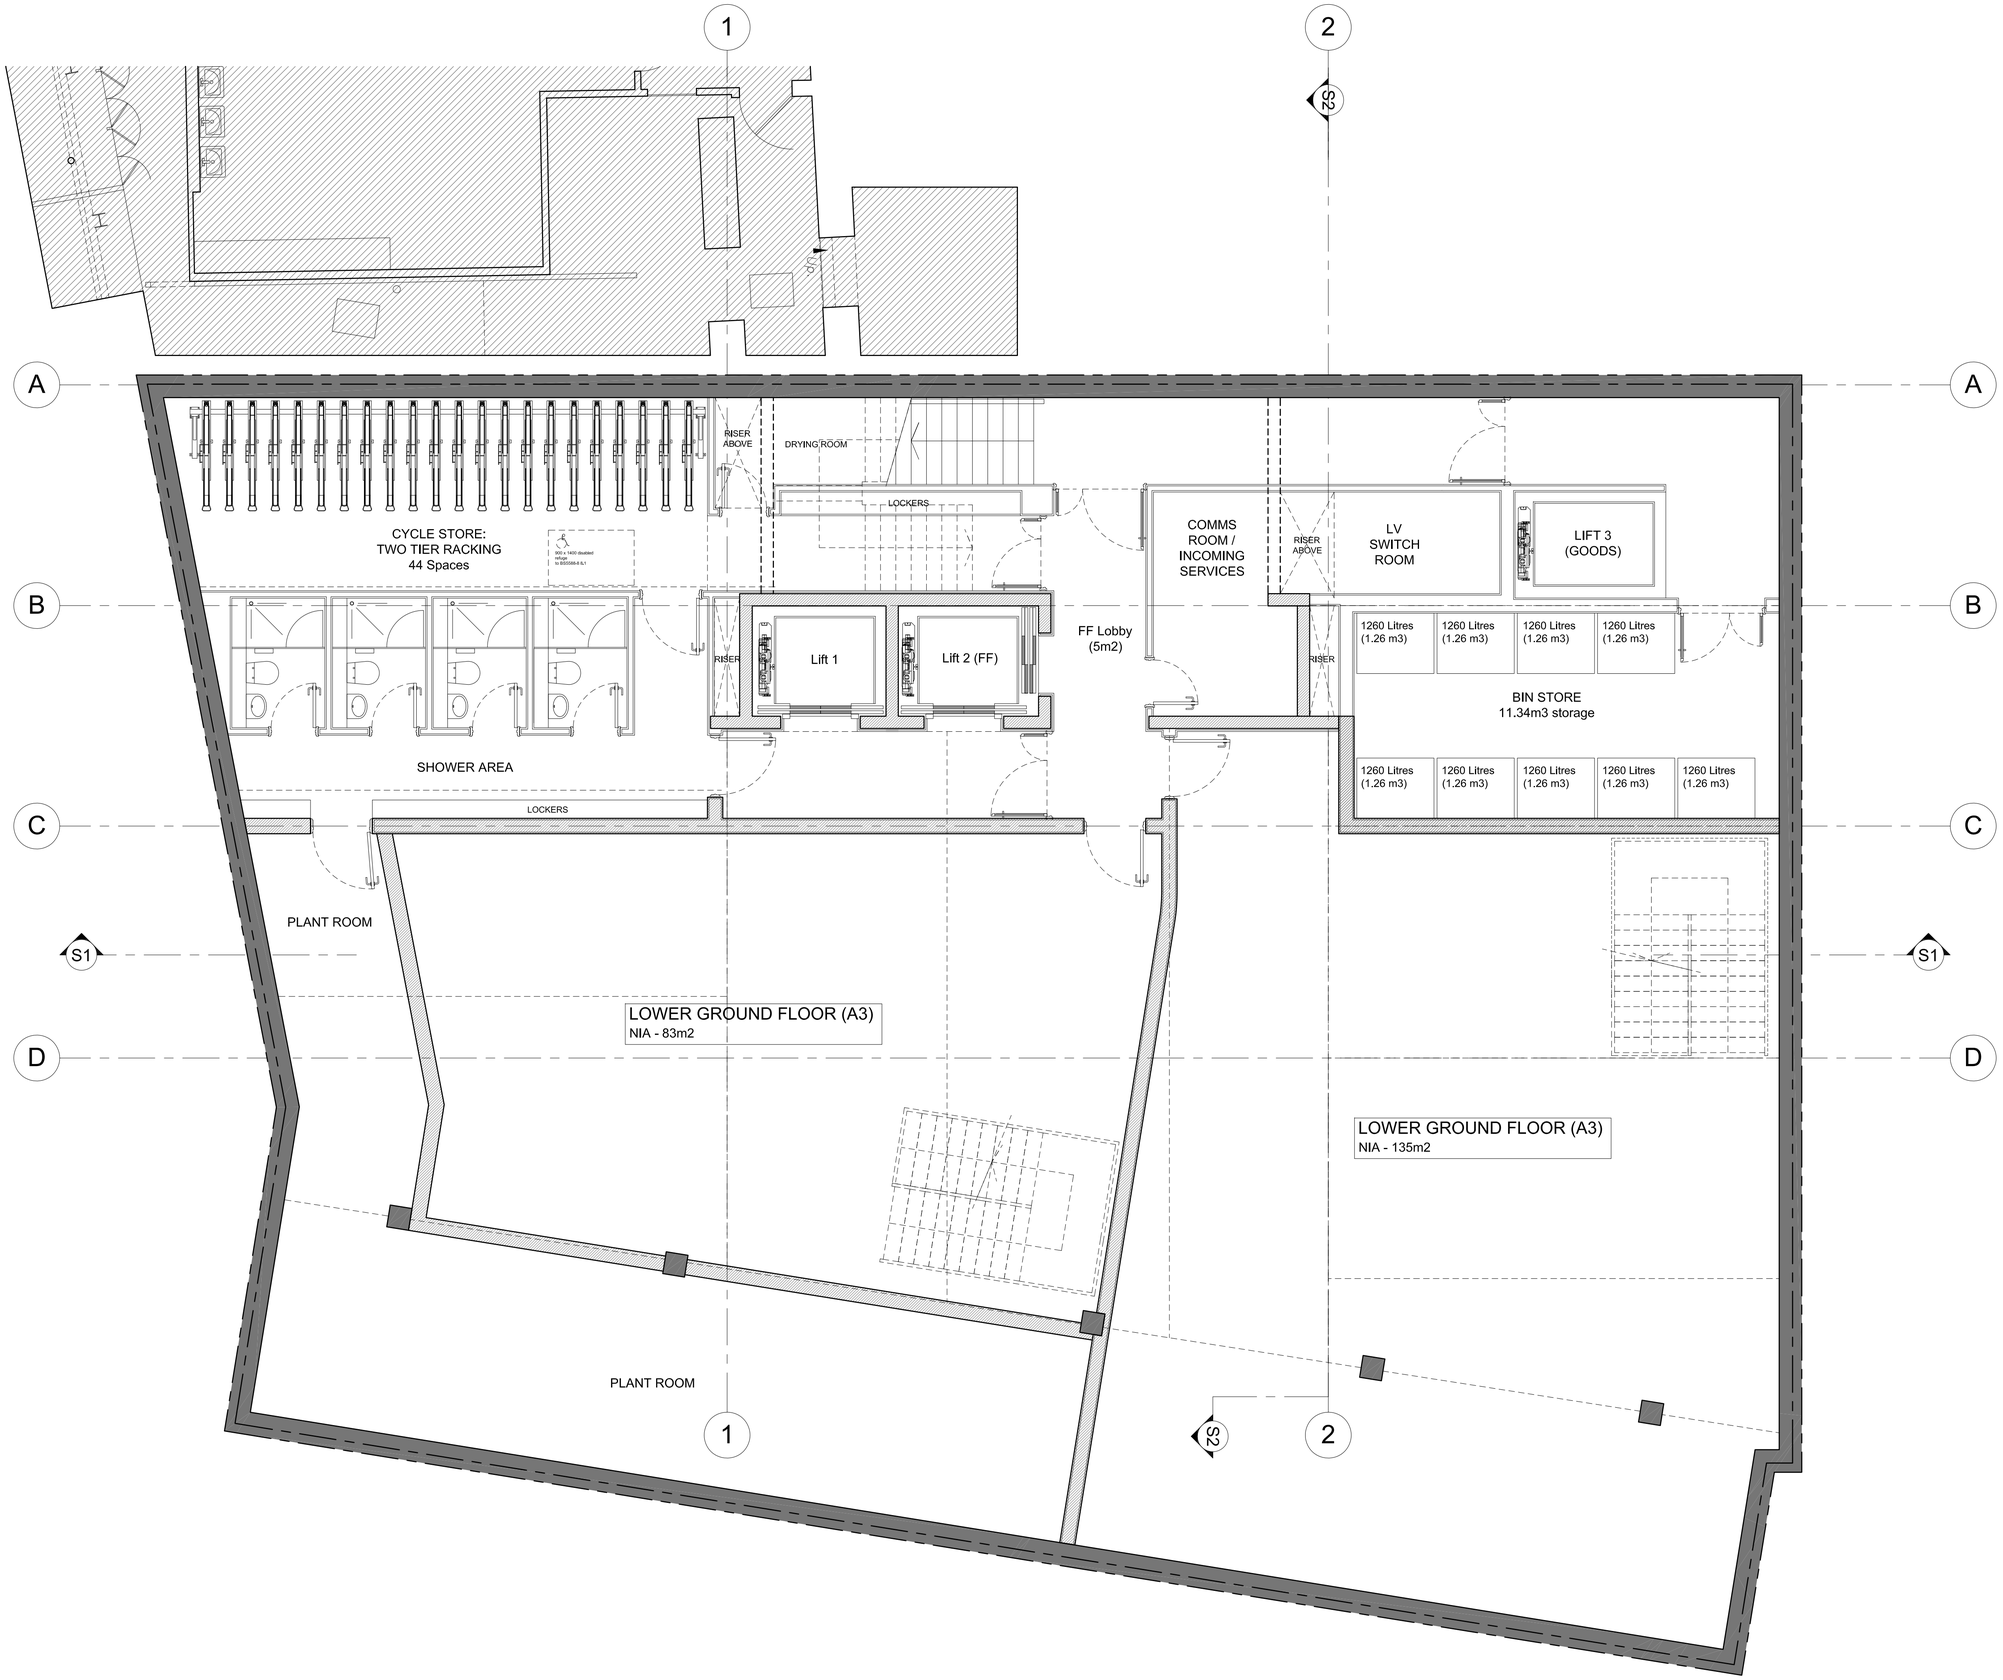

NOTES:

- Drawing based upon the formal survey information issue by Greenhatch dated November 2014
- Information to read in conjunction with Structural Engineer and MEP Engineer package information
- All levels indicated as height above Ordinance Survey
- Datum taken from survey. To be confirmed.
- All dimensions subject to a tolerance of +/-5mm.
- All details are indicative and should be reviewed against contractors selected supplier / manufacturer / system. Any variations are to be advised to and approved by the Contract Administrator prior to commencement on site.
- Refer to CDM Risk Schedule 1415-0000-CDM-001
- Refer to Design Risk Schedule 1415-0000-DRS-001

N

0 1m 2m 5m

DATE	REVISIONS
27.05.2016	P01 PLANNING
22.07.2015	PR01 PRE-APP

Do not scale from this drawing
All dimensions to be confirmed on site
Information contained within this drawing is the sole copyright of EMRYS Architects Ltd and is not to be reproduced without permission
EMRYS Architects are to be notified immediately of any discrepancies

EMRYS
CAP House | 9-12 Long Lane | London | EC1A 9HA
mail@emrysarchitects.com
www.emrysarchitects.com T : 020 7726 5060

JOB NO. 1415 | CLIENT GMS ESTATES LTD

TITLE KINGSWAY HOUSE
LONDON, WC2B 6QX

DWG PRPOSED PLANS
LOWER GROUND FLOOR

DRAWN GWJ | DATE 22.07.2015 | SCALE @ A1 1/50

CHECKED GE | STATUS PLANNING | REV P01

DWG NO. 1415-0200-AP-001

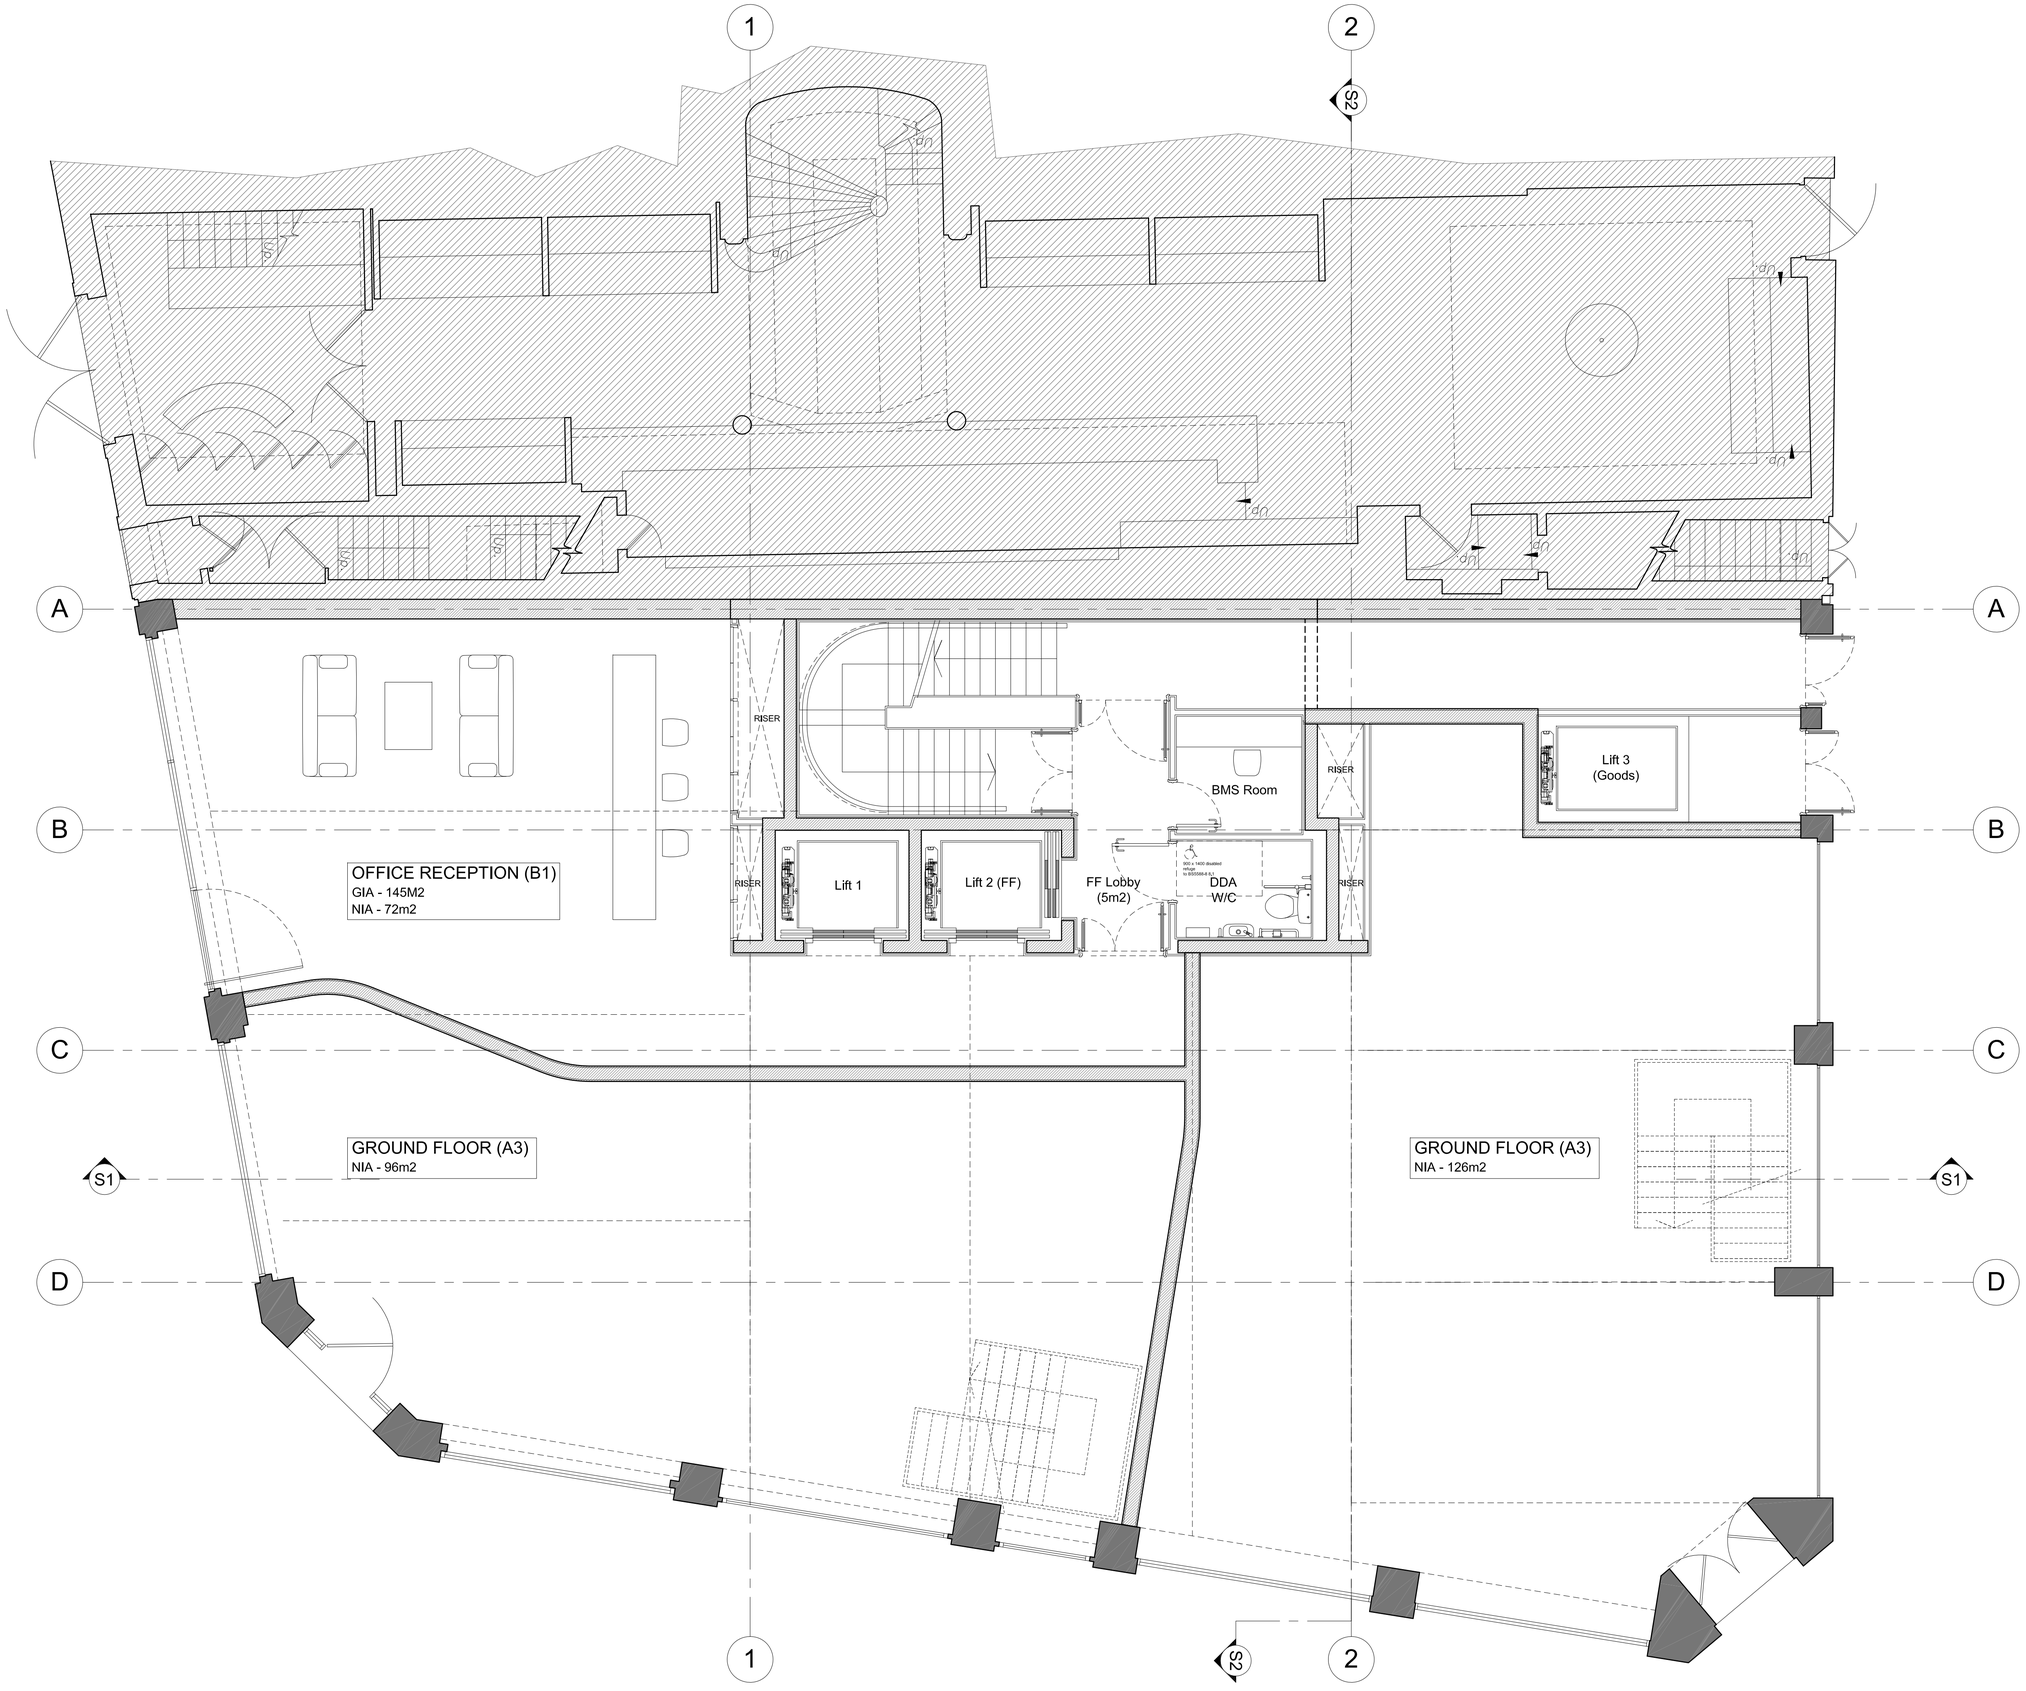

NOTES:

- Drawing based upon the formal survey information issue by Greenhatch dated November 2014
- Information to read in conjunction with Structural Engineer and MEP Engineer package information
- All levels indicated as height above Ordinance Survey
- Datum taken from survey. To be confirmed.
- All dimensions subject to a tolerance of +/-5mm.
- All details are indicative and should be reviewed against contractors selected supplier / manufacturer / system. Any variations are to be advised to and approved by the Contract Administrator prior to commencement on site.
- Refer to CDM Risk Schedule 1415-0000-CDM-001
- Refer to Design Risk Schedule 1415-0000-DRS-001

N

0 1m 2m 5m

DATE	REVISIONS
27.05.2016	P01 PLANNING
22.07.2015	PR01 PRE-APP

Do not scale from this drawing
All dimensions to be confirmed on site
Information contained within this drawing is the sole copyright of EMRYS Architects Ltd and is not to be reproduced without permission
EMRYS Architects are to be notified immediately of any discrepancies

EMRYS
CAP House | 9-12 Long Lane | London | EC1A 9HA
mail@emrysarchitects.com
www.emrysarchitects.com T : 020 7726 5060

JOB NO. 1415 CLIENT GMS ESTATES LTD

TITLE KINGSWAY HOUSE
LONDON, WC2B 6QX

DWG PRPOSED PLANS
GROUND FLOOR

DRAWN GWJ DATE 22.07.2015 SCALE @ A1 1/50

CHECKED GE STATUS PLANNING REV P01

DWG NO. 1415-0200-AP-002

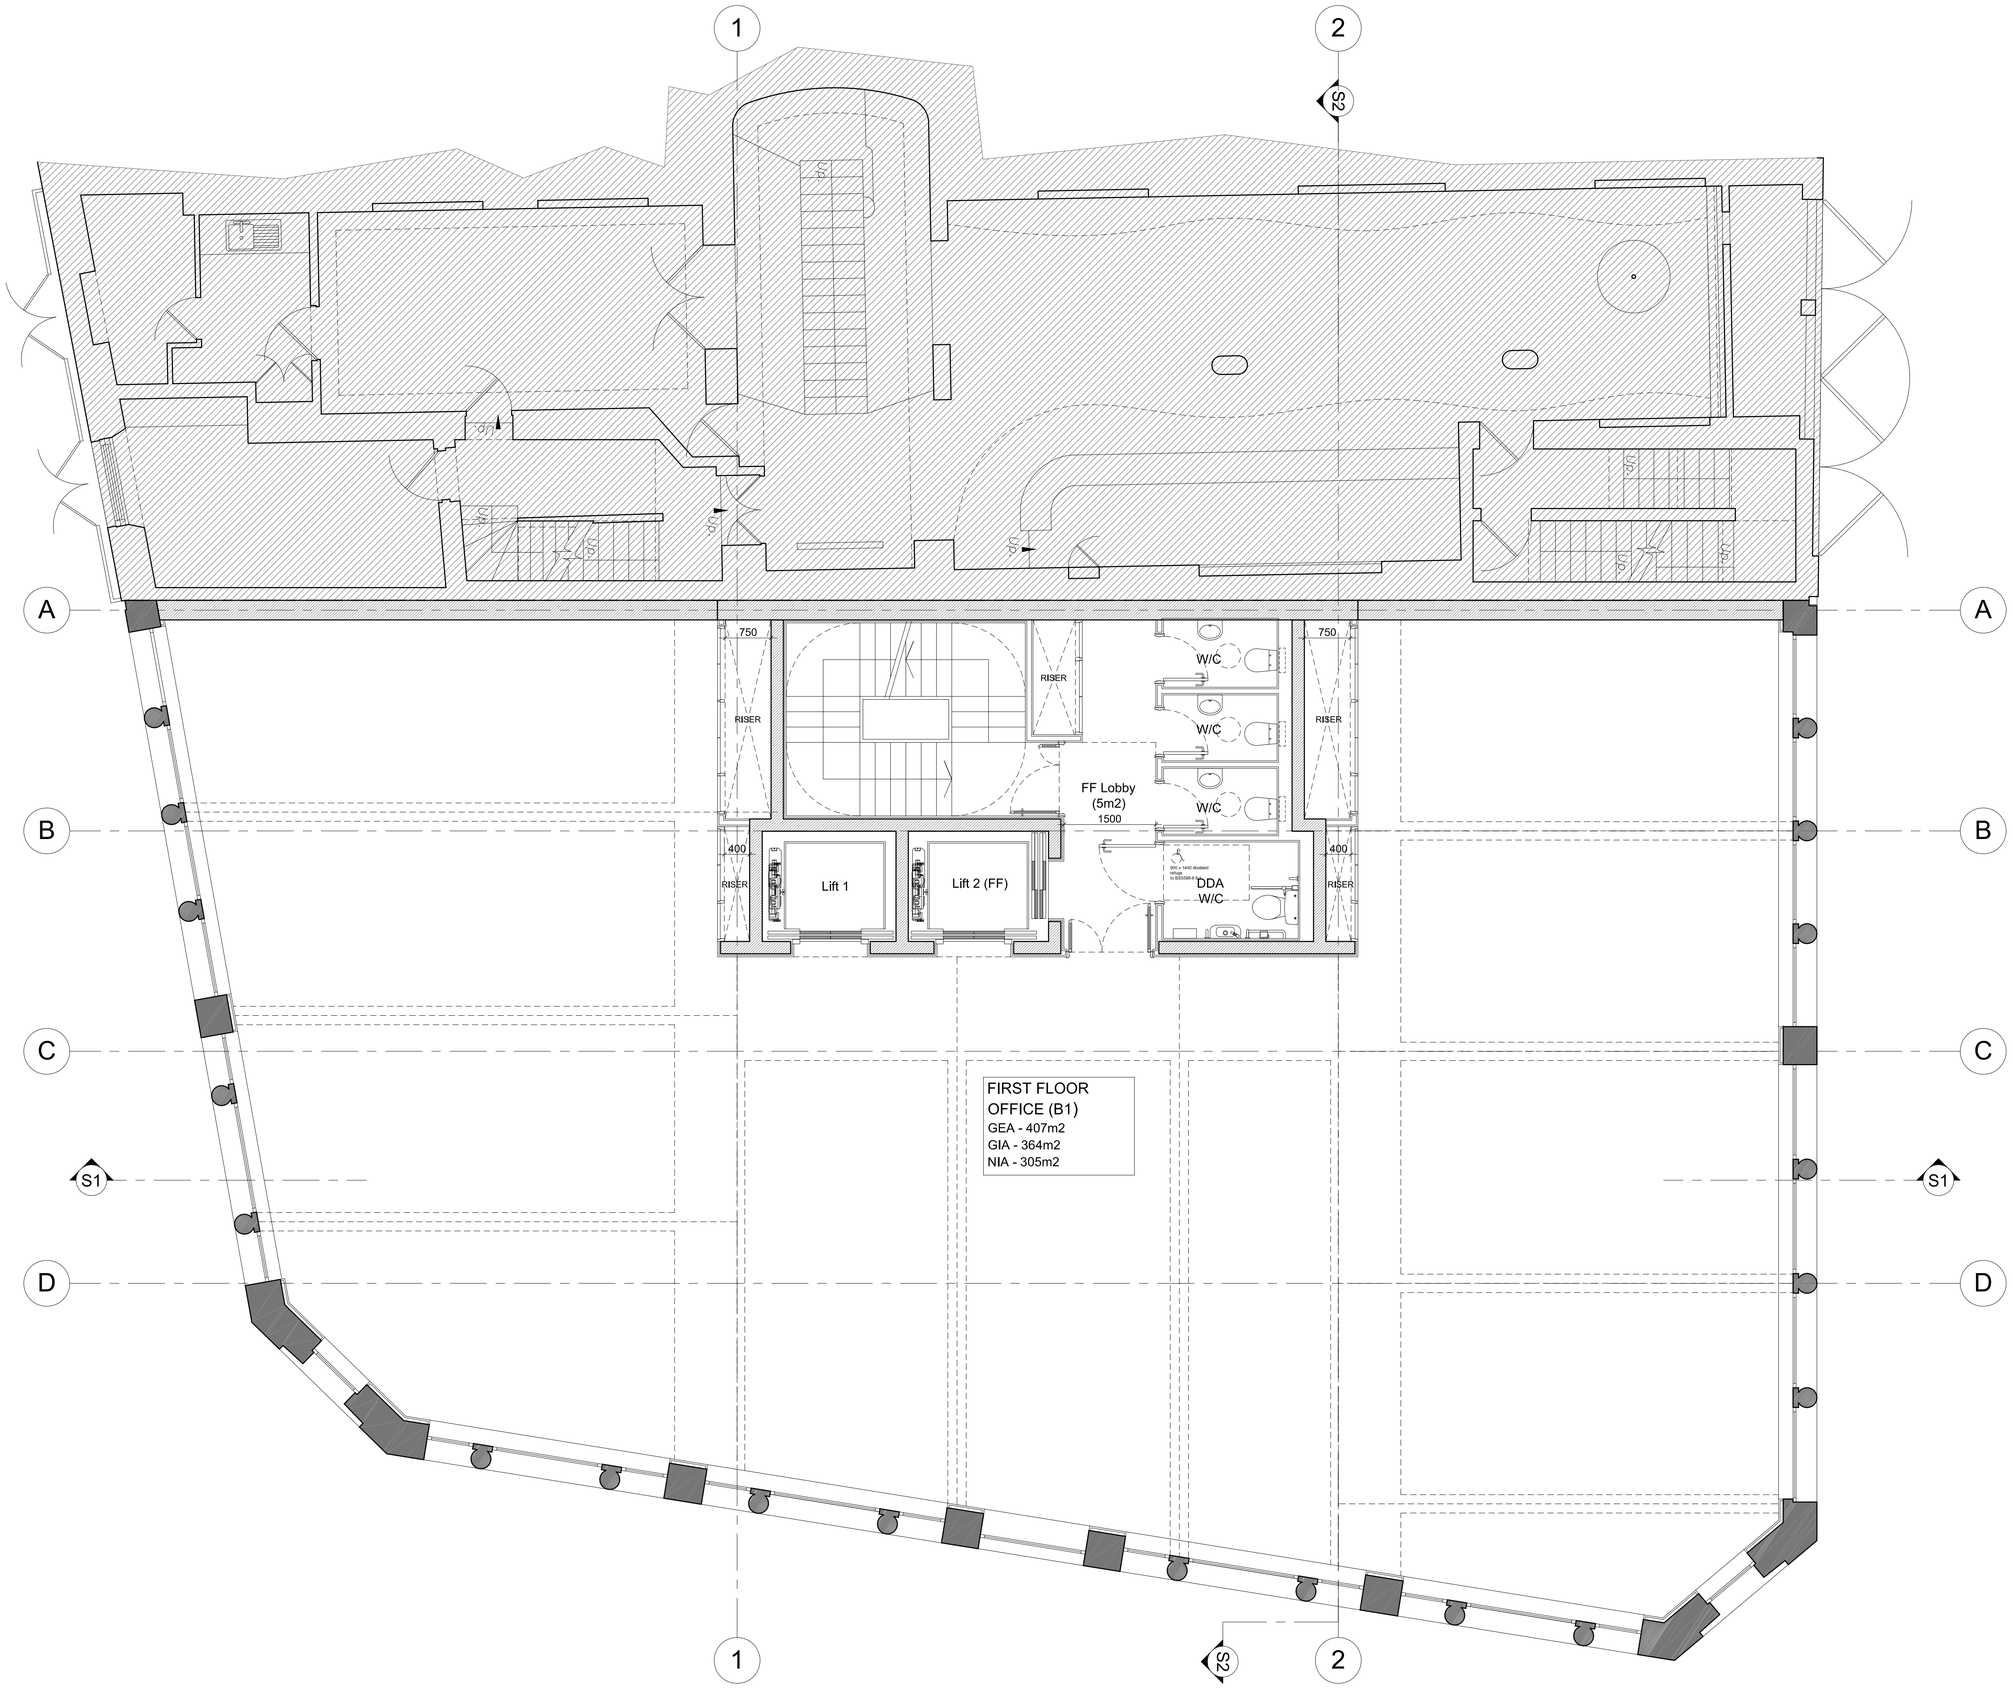

NOTES:

- Drawing based upon the formal survey information issue by Greenhatch dated November 2014
- Information to read in conjunction with Structural Engineer and MEP Engineer package information
- All levels indicated as height above Ordinance Survey
- Datum taken from survey. To be confirmed.
- All dimensions subject to a tolerance of +/-5mm.
- All details are indicative and should be reviewed against contractors selected supplier / manufacturer / system. Any variations are to be advised to and approved by the Contract Administrator prior to commencement on site.
- Refer to CDM Risk Schedule 1415-0000-CDM-001
- Refer to Design Risk Schedule 1415-0000-DRS-001

N

0 1m 2m 5m

DATE	REVISIONS
27.05.2016	P01 PLANNING
22.07.2015	PR01 PRE-APP

Do not scale from this drawing
All dimensions to be confirmed on site
Information contained within this drawing is the sole copyright of EMRYS Architects Ltd and is not to be reproduced without permission
EMRYS Architects are to be notified immediately of any discrepancies

EMRYS
CAP House | 9-12 Long Lane | London | EC1A 9HA
mail@emrysarchitects.com
www.emrysarchitects.com T : 020 7726 5060

JOB NO. 1415
CLIENT GMS ESTATES LTD
TITLE KINGSWAY HOUSE
LONDON, WC2B 6QX
DWG PRPOSED PLANS
FIRST FLOOR
DRAWN GWJ
DATE 22.07.2015
SCALE @ A1 1/50
CHECKED GE
STATUS PLANNING
REV P01
DWG NO. 1415-0200-AP-003

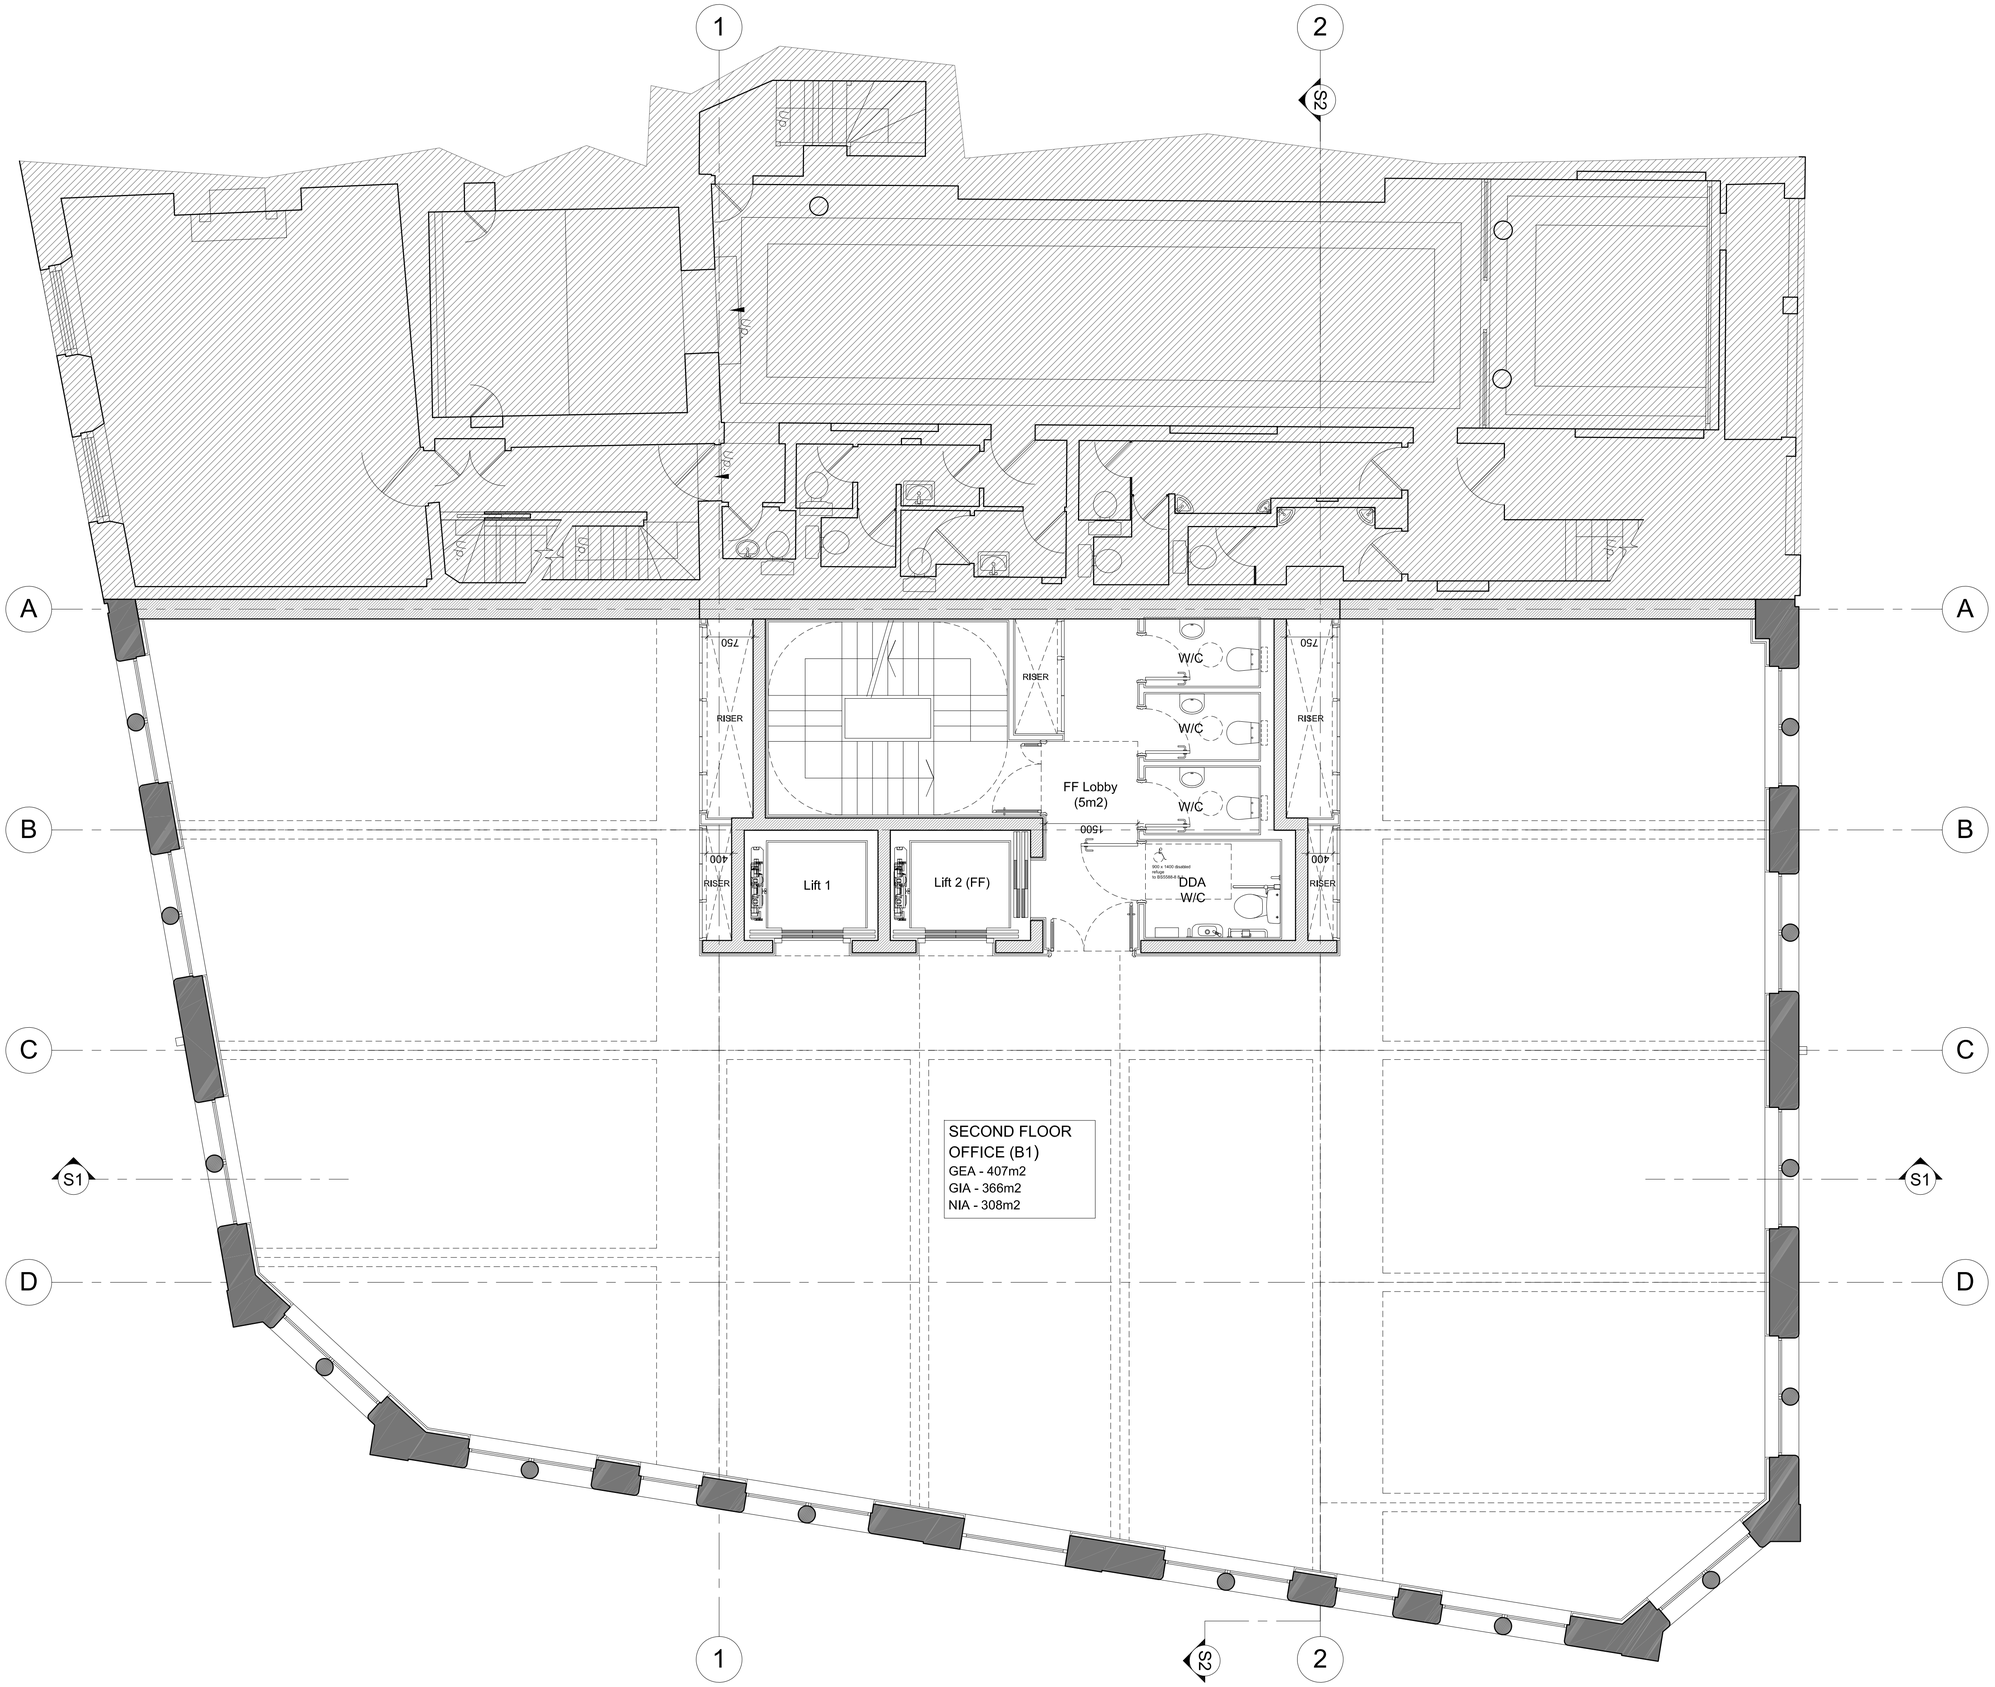

NOTES:

- Drawing based upon the formal survey information issue by Greenhatch dated November 2014
- Information to read in conjunction with Structural Engineer and MEP Engineer package information
- All levels indicated as height above Ordinance Survey
- Datum taken from survey. To be confirmed.
- All dimensions subject to a tolerance of +/-5mm.
- All details are indicative and should be reviewed against contractors selected supplier / manufacturer / system. Any variations are to be advised to and approved by the Contract Administrator prior to commencement on site.
- Refer to CDM Risk Schedule 1415-0000-CDM-001
- Refer to Design Risk Schedule 1415-0000-DRS-001

N

0 1m 2m 5m

DATE	REVISIONS
27.05.2016	P01 PLANNING
22.07.2015	PR01 PRE-APP

Do not scale from this drawing
All dimensions to be confirmed on site
Information contained within this drawing is the sole copyright of EMRYS Architects Ltd and is not to be reproduced without permission
EMRYS Architects are to be notified immediately of any discrepancies

EMRYS
CAP House | 9-12 Long Lane | London | EC1A 9HA
mail@emrysarchitects.com
www.emrysarchitects.com T : 020 7726 5060

JOB NO. 1415 | CLIENT GMS ESTATES LTD

TITLE KINGSWAY HOUSE
LONDON, WC2B 6QX

DWG PRPOSED PLANS
SECOND FLOOR

DRAWN GWJ | DATE 22.07.2015 | SCALE @ A1 1/50

CHECKED GE | STATUS PLANNING | REV P01

DWG NO. 1415-0200-AP-004

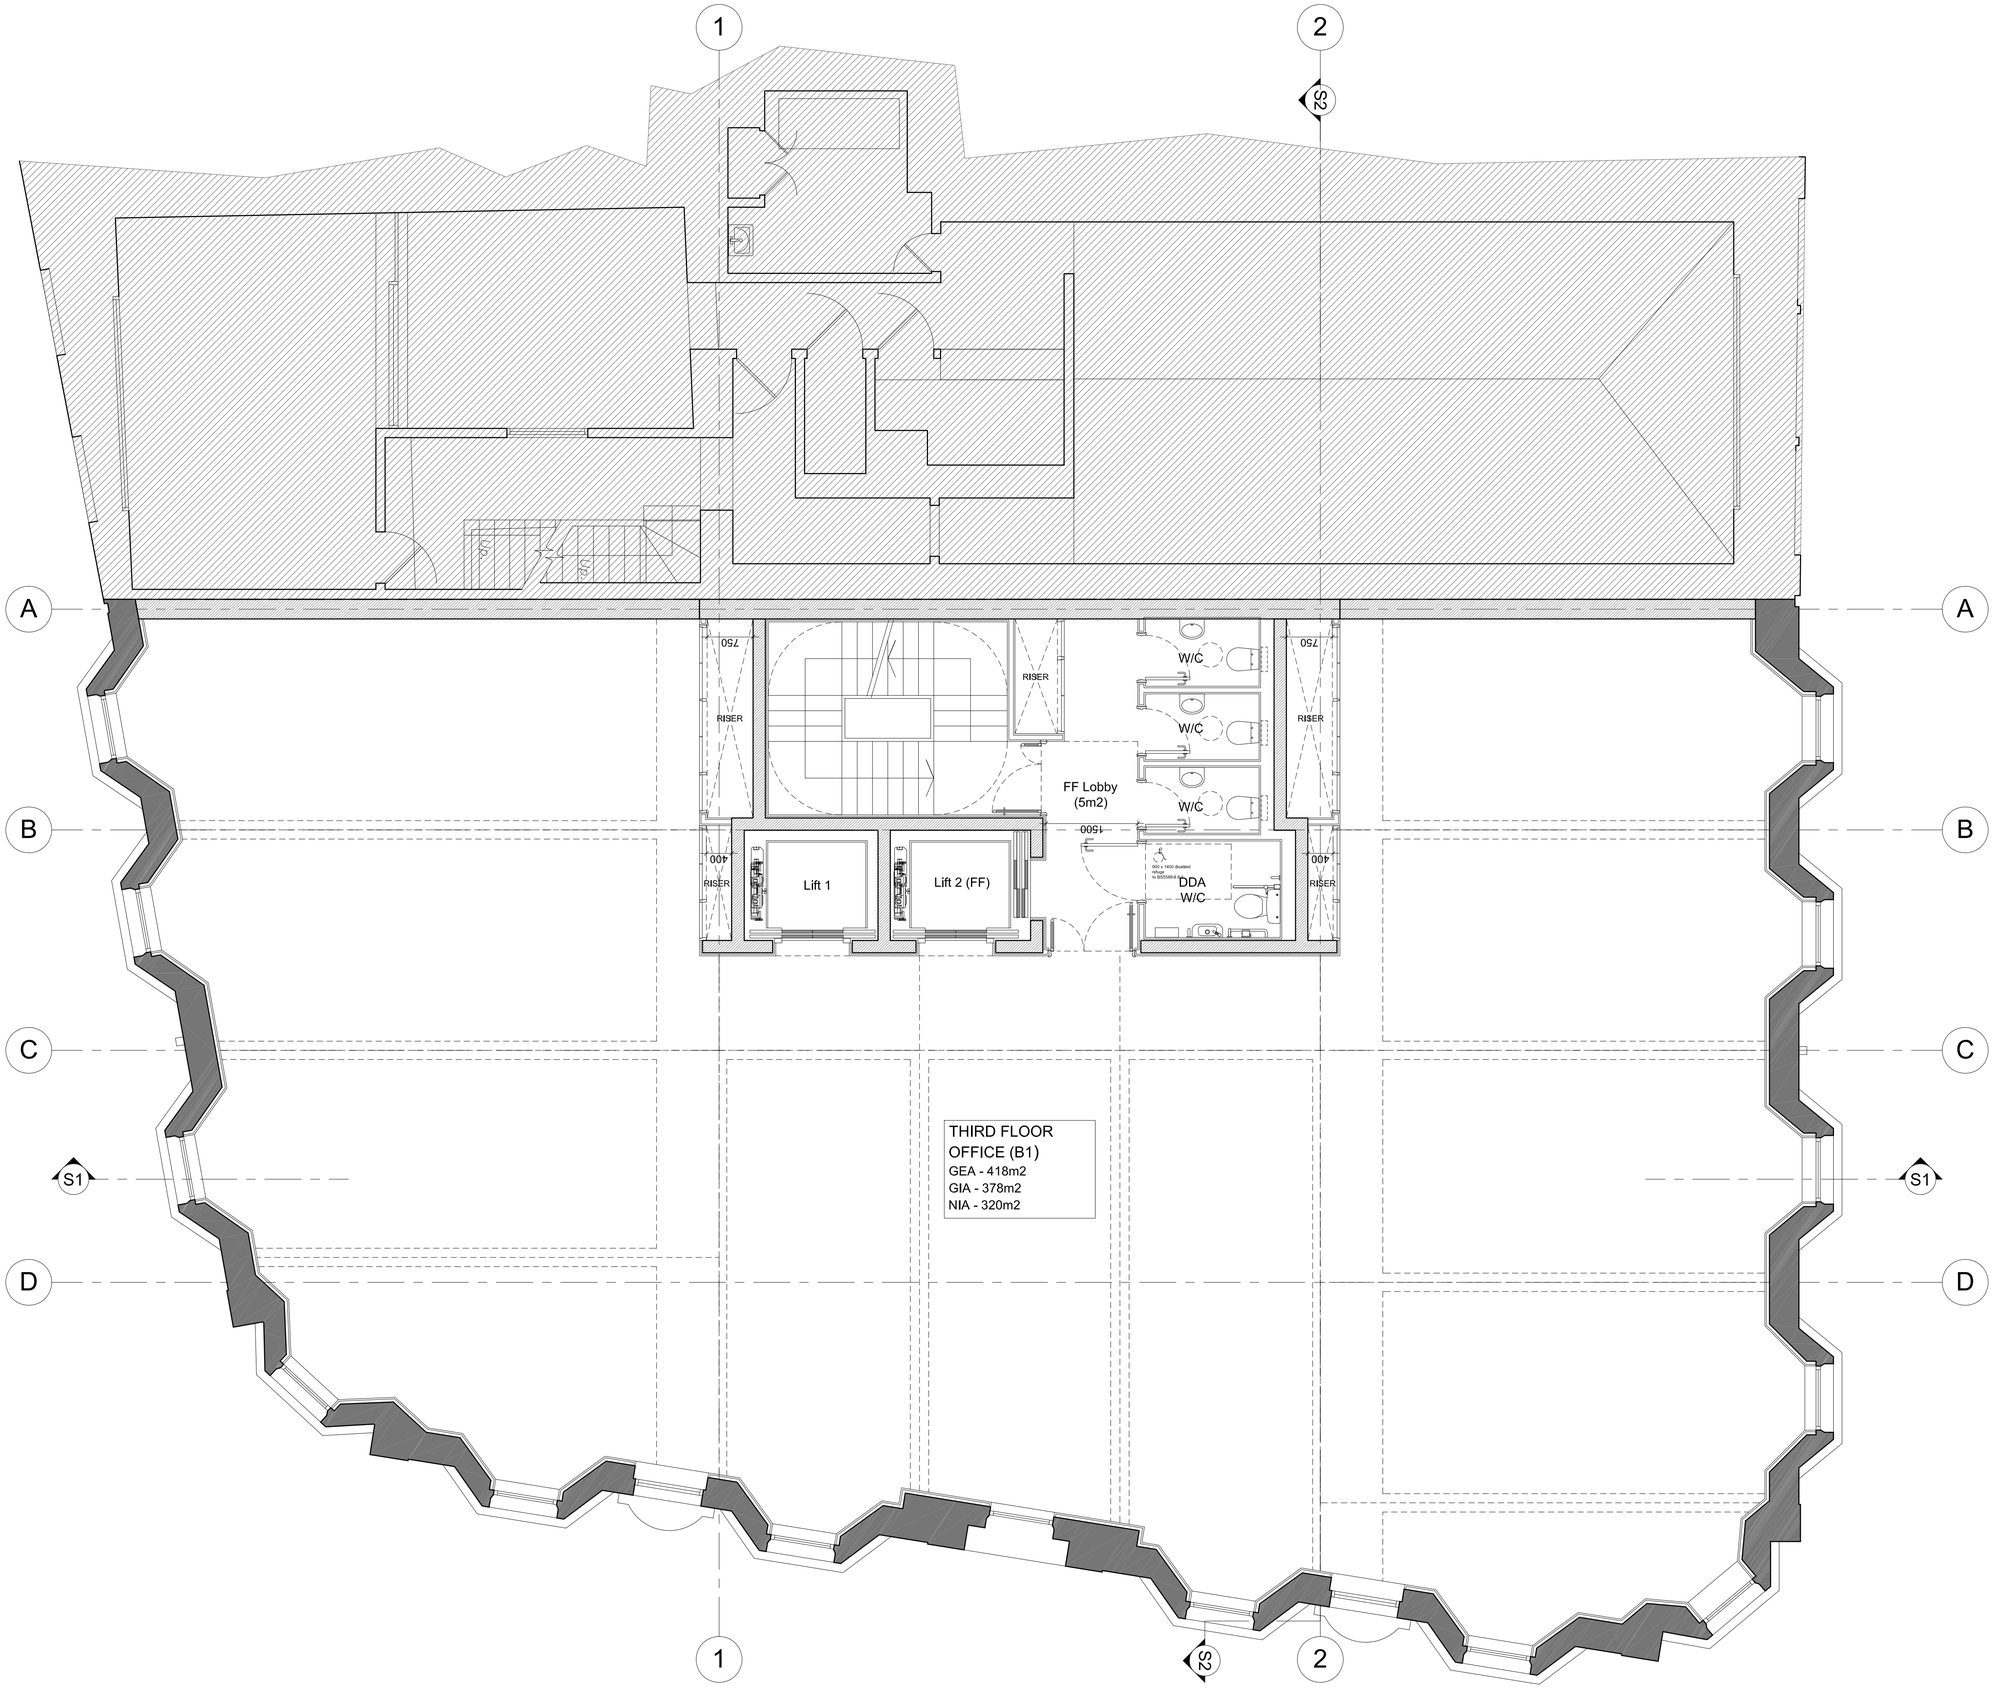

NOTES:

- Drawing based upon the formal survey information issue by Greenhatch dated November 2014
- Information to read in conjunction with Structural Engineer and MEP Engineer package information
- All levels indicated as height above Ordinance Survey
- Datum taken from survey. To be confirmed.
- All dimensions subject to a tolerance of +/-5mm.
- All details are indicative and should be reviewed against contractors selected supplier / manufacturer / system. Any variations are to be advised to and approved by the Contract Administrator prior to commencement on site.
- Refer to CDM Risk Schedule 1415-0000-CDM-001
- Refer to Design Risk Schedule 1415-0000-DRS-001

N

0 1m 2m 5m

DATE	REVISIONS
27.05.2016	P01 PLANNING
22.07.2015	PR01 PRE-APP

Do not scale from this drawing
All dimensions to be confirmed on site
Information contained within this drawing is the sole copyright of EMRYS Architects Ltd and is not to be reproduced without permission
EMRYS Architects are to be notified immediately of any discrepancies

EMRYS
CAP House | 9-12 Long Lane | London | EC1A 9HA
mail@emrysarchitects.com
www.emrysarchitects.com T : 020 7726 5060

JOB NO. 1415 | CLIENT GMS ESTATES LTD

TITLE KINGSWAY HOUSE
LONDON, WC2B 6QX

DWG PRPOSED PLANS
THIRD FLOOR

DRAWN GWJ | DATE 22.07.2015 | SCALE @ A1 1/50

CHECKED GE | STATUS PLANNING | REV P01

DWG NO. 1415-0200-AP-005

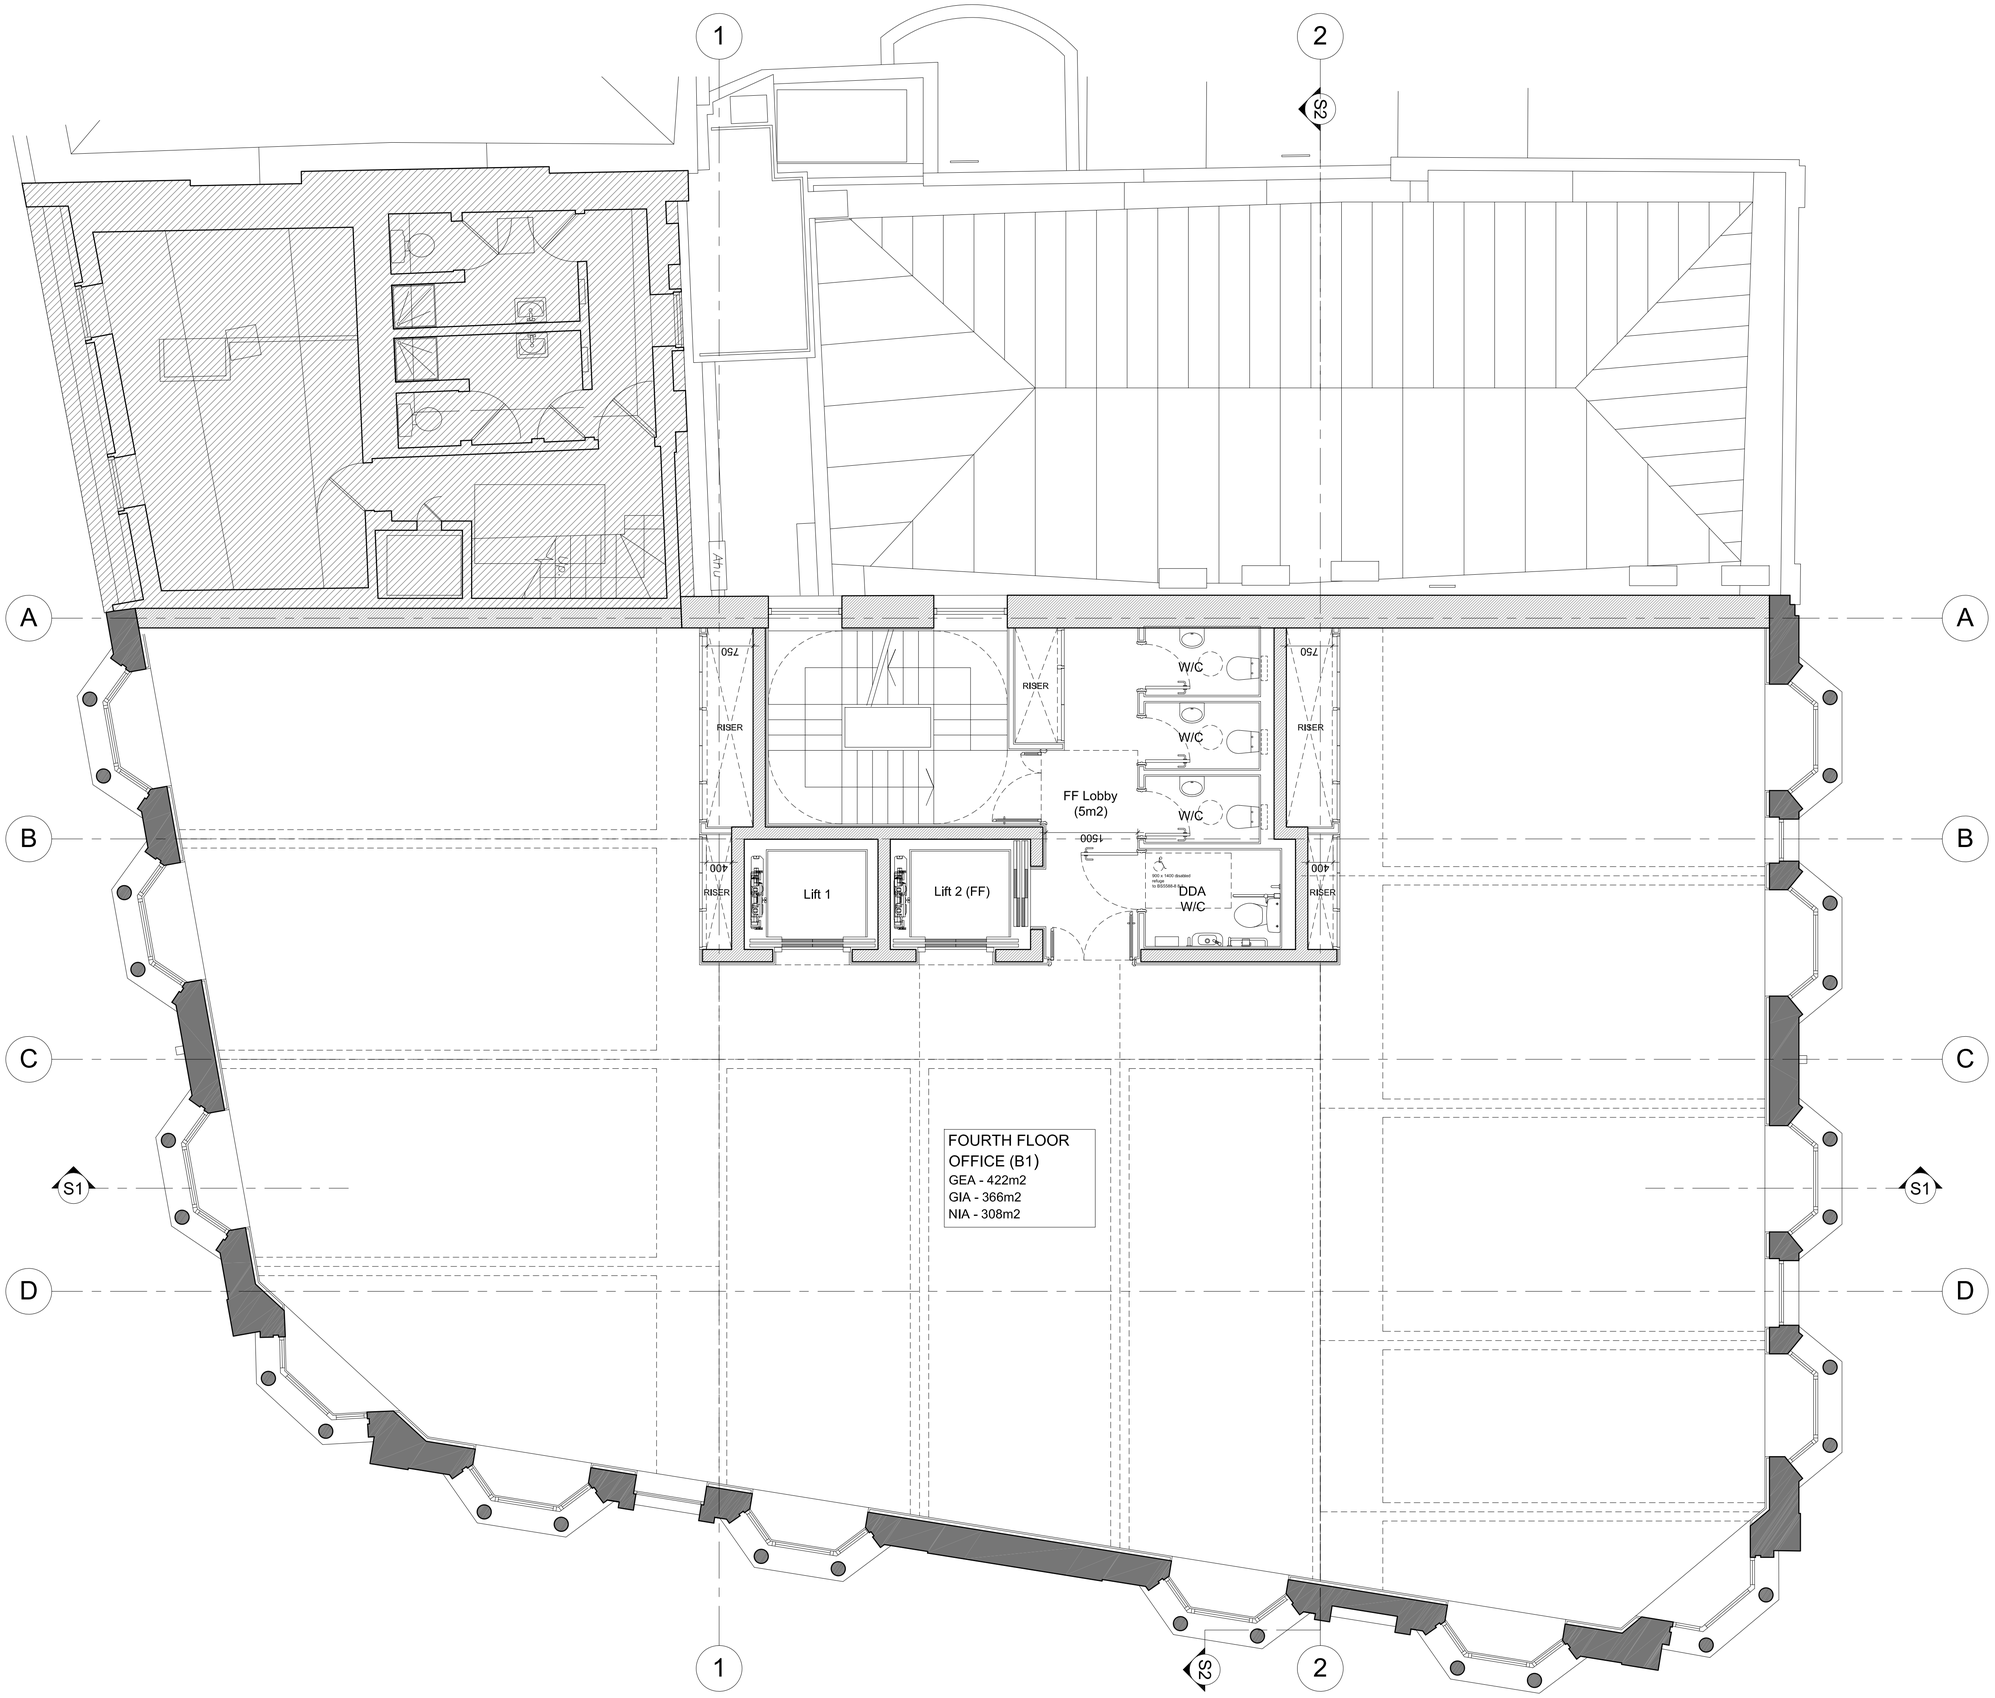

NOTES:

- Drawing based upon the formal survey information issue by Greenhatch dated November 2014
- Information to read in conjunction with Structural Engineer and MEP Engineer package information
- All levels indicated as height above Ordinance Survey
- Datum taken from survey. To be confirmed.
- All dimensions subject to a tolerance of +/-5mm.
- All details are indicative and should be reviewed against contractors selected supplier / manufacturer / system. Any variations are to be advised to and approved by the Contract Administrator prior to commencement on site.
- Refer to CDM Risk Schedule 1415-0000-CDM-001
- Refer to Design Risk Schedule 1415-0000-DRS-001

N

0 1m 2m 5m

DATE	REVISIONS
27.05.2016	P01 PLANNING
22.07.2015	PR01 PRE-APP

Do not scale from this drawing
All dimensions to be confirmed on site
Information contained within this drawing is the sole copyright of EMRYS Architects Ltd and is not to be reproduced without permission
EMRYS Architects are to be notified immediately of any discrepancies

EMRYS
CAP House | 9-12 Long Lane | London | EC1A 9HA
mail@emrysarchitects.com
www.emrysarchitects.com T : 020 7726 5060

JOB NO. 1415 | CLIENT GMS ESTATES LTD

TITLE KINGSWAY HOUSE
LONDON, WC2B 6QX

DWG PRPOSED PLANS
FOURTH FLOOR

DRAWN GWJ | DATE 22.07.2015 | SCALE @ A1 1/50

CHECKED GE | STATUS PLANNING | REV P01

DWG NO. 1415-0200-AP-006

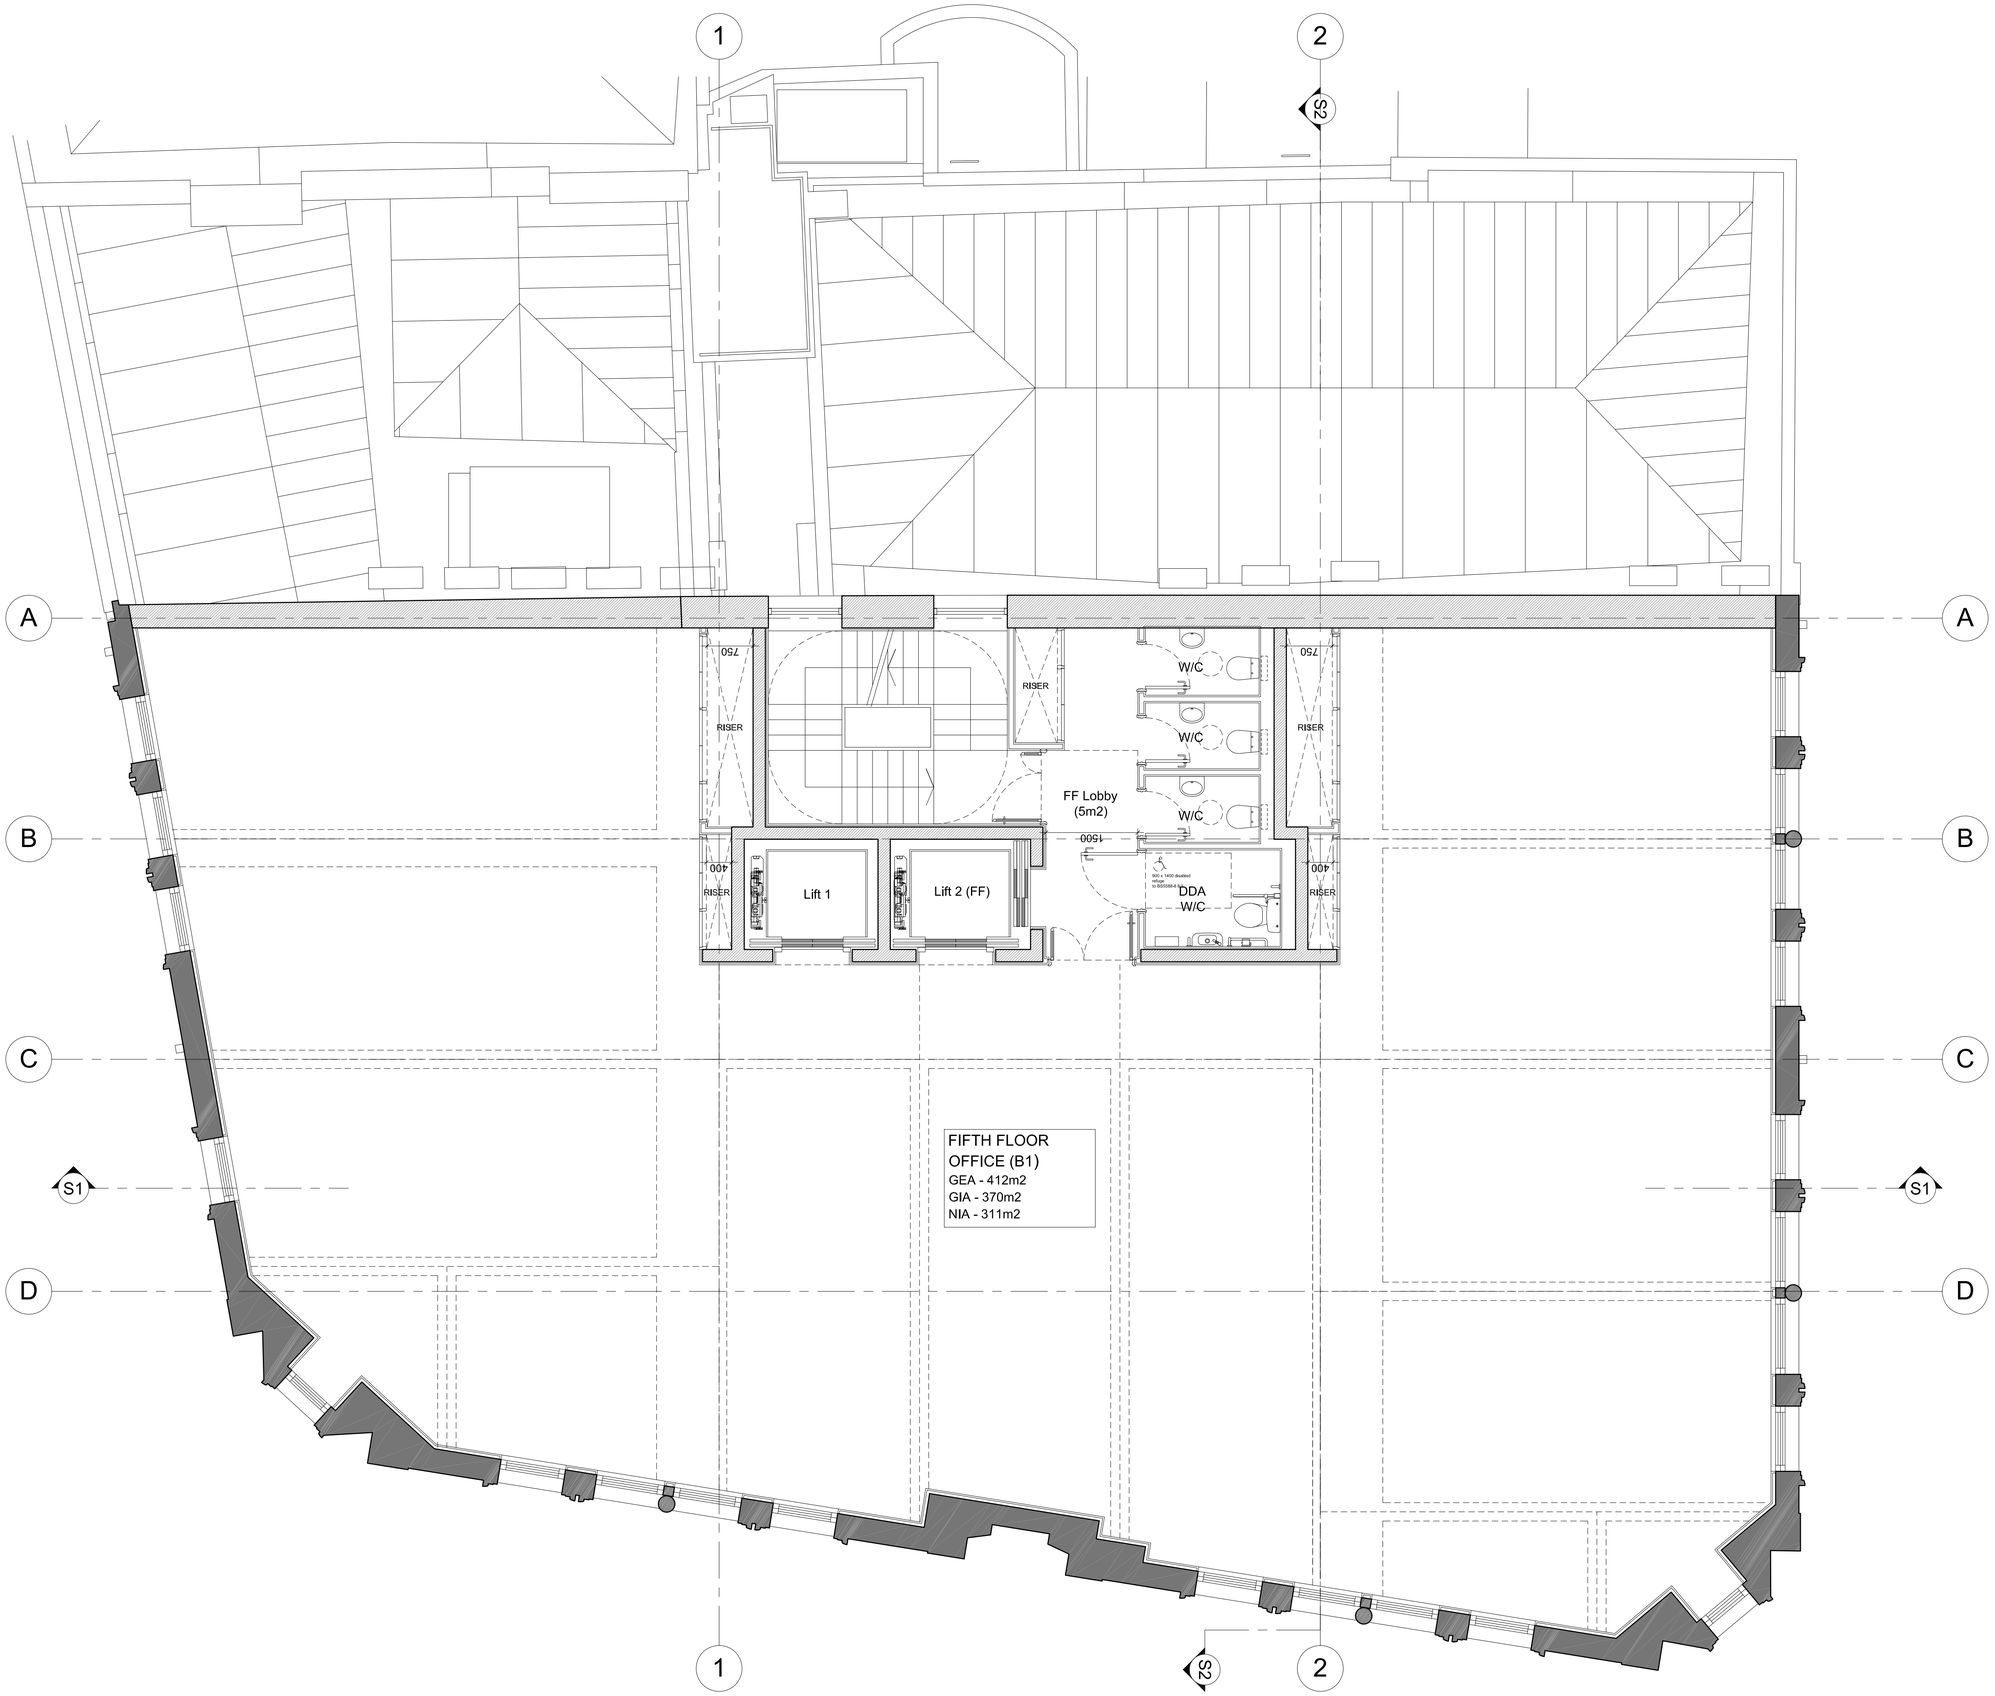

NOTES:

- Drawing based upon the formal survey information issue by Greenhatch dated November 2014
- Information to read in conjunction with Structural Engineer and MEP Engineer package information
- All levels indicated as height above Ordinance Survey
- Datum taken from survey. To be confirmed.
- All dimensions subject to a tolerance of +/-5mm.
- All details are indicative and should be reviewed against contractors selected supplier / manufacturer / system. Any variations are to be advised to and approved by the Contract Administrator prior to commencement on site.
- Refer to CDM Risk Schedule 1415-0000-CDM-001
- Refer to Design Risk Schedule 1415-0000-DRS-001

N

0 1m 2m 5m

DATE	REVISIONS
27.05.2016	P01 PLANNING
22.07.2015	PR01 PRE-APP

Do not scale from this drawing
All dimensions to be confirmed on site
Information contained within this drawing is the sole copyright of EMRYS Architects Ltd and is not to be reproduced without permission
EMRYS Architects are to be notified immediately of any discrepancies

EMRYS
CAP House | 9-12 Long Lane | London | EC1A 9HA
mail@emrysarchitects.com
www.emrysarchitects.com T : 020 7726 5060

JOB NO. 1415 | CLIENT GMS ESTATES LTD

TITLE KINGSWAY HOUSE
LONDON, WC2B 6QX

DWG PRPOSED PLANS
FIFTH FLOOR

DRAWN GWJ | DATE 22.07.2015 | SCALE @ A1 1/50

CHECKED GE | STATUS PLANNING | REV P01

DWG NO. 1415-0200-AP-007

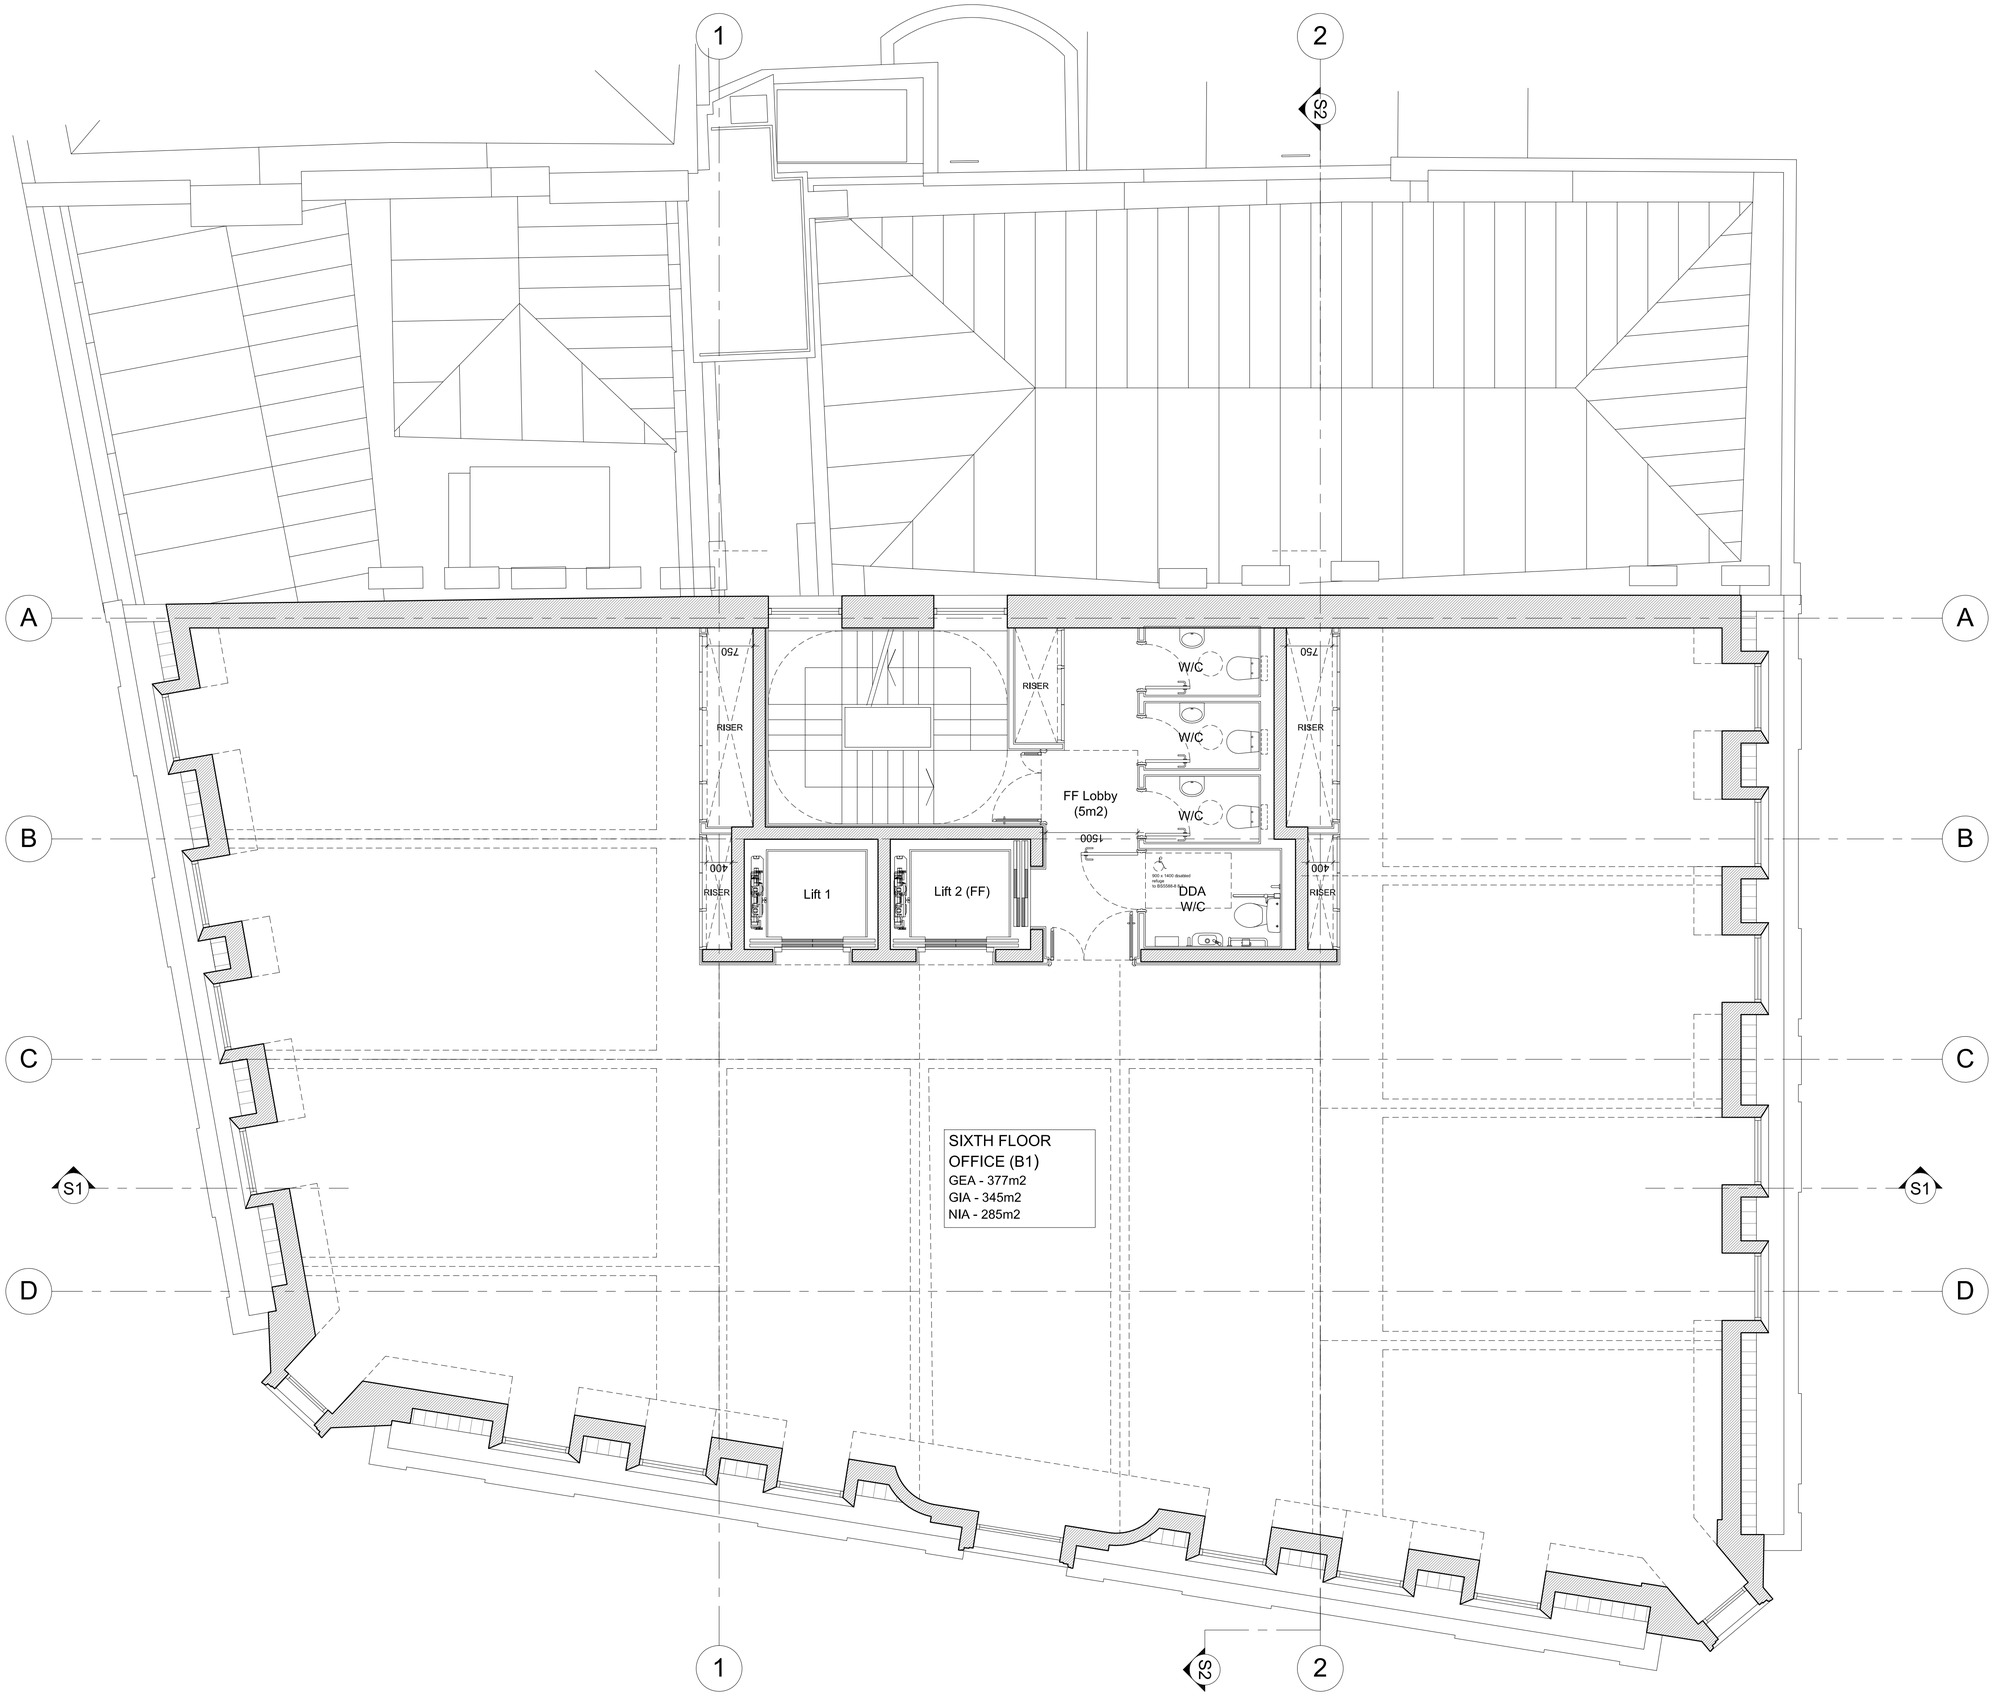

NOTES:

- Drawing based upon the formal survey information issue by Greenhatch dated November 2014
- Information to read in conjunction with Structural Engineer and MEP Engineer package information
- All levels indicated as height above Ordinance Survey
- Datum taken from survey. To be confirmed.
- All dimensions subject to a tolerance of +/-5mm.
- All details are indicative and should be reviewed against contractors selected supplier / manufacturer / system. Any variations are to be advised to and approved by the Contract Administrator prior to commencement on site.
- Refer to CDM Risk Schedule 1415-0000-CDM-001
- Refer to Design Risk Schedule 1415-0000-DRS-001

N

0 1m 2m 5m

DATE	REVISIONS
27.05.2016	P01 PLANNING
22.07.2015	PR01 PRE-APP

Do not scale from this drawing
All dimensions to be confirmed on site
Information contained within this drawing is the sole copyright of EMRYS Architects Ltd and is not to be reproduced without permission
EMRYS Architects are to be notified immediately of any discrepancies

EMRYS
CAP House | 9-12 Long Lane | London | EC1A 9HA
mail@emrysarchitects.com
www.emrysarchitects.com T : 020 7726 5060

JOB NO. 1415 | CLIENT GMS ESTATES LTD

TITLE KINGSWAY HOUSE
LONDON, WC2B 6QX

DWG PRPOSED PLANS
SIXTH FLOOR

DRAWN GWJ | DATE 22.07.2015 | SCALE @ A1 1/50

CHECKED GE | STATUS PLANNING | REV P01

DWG NO. 1415-0200-AP-008

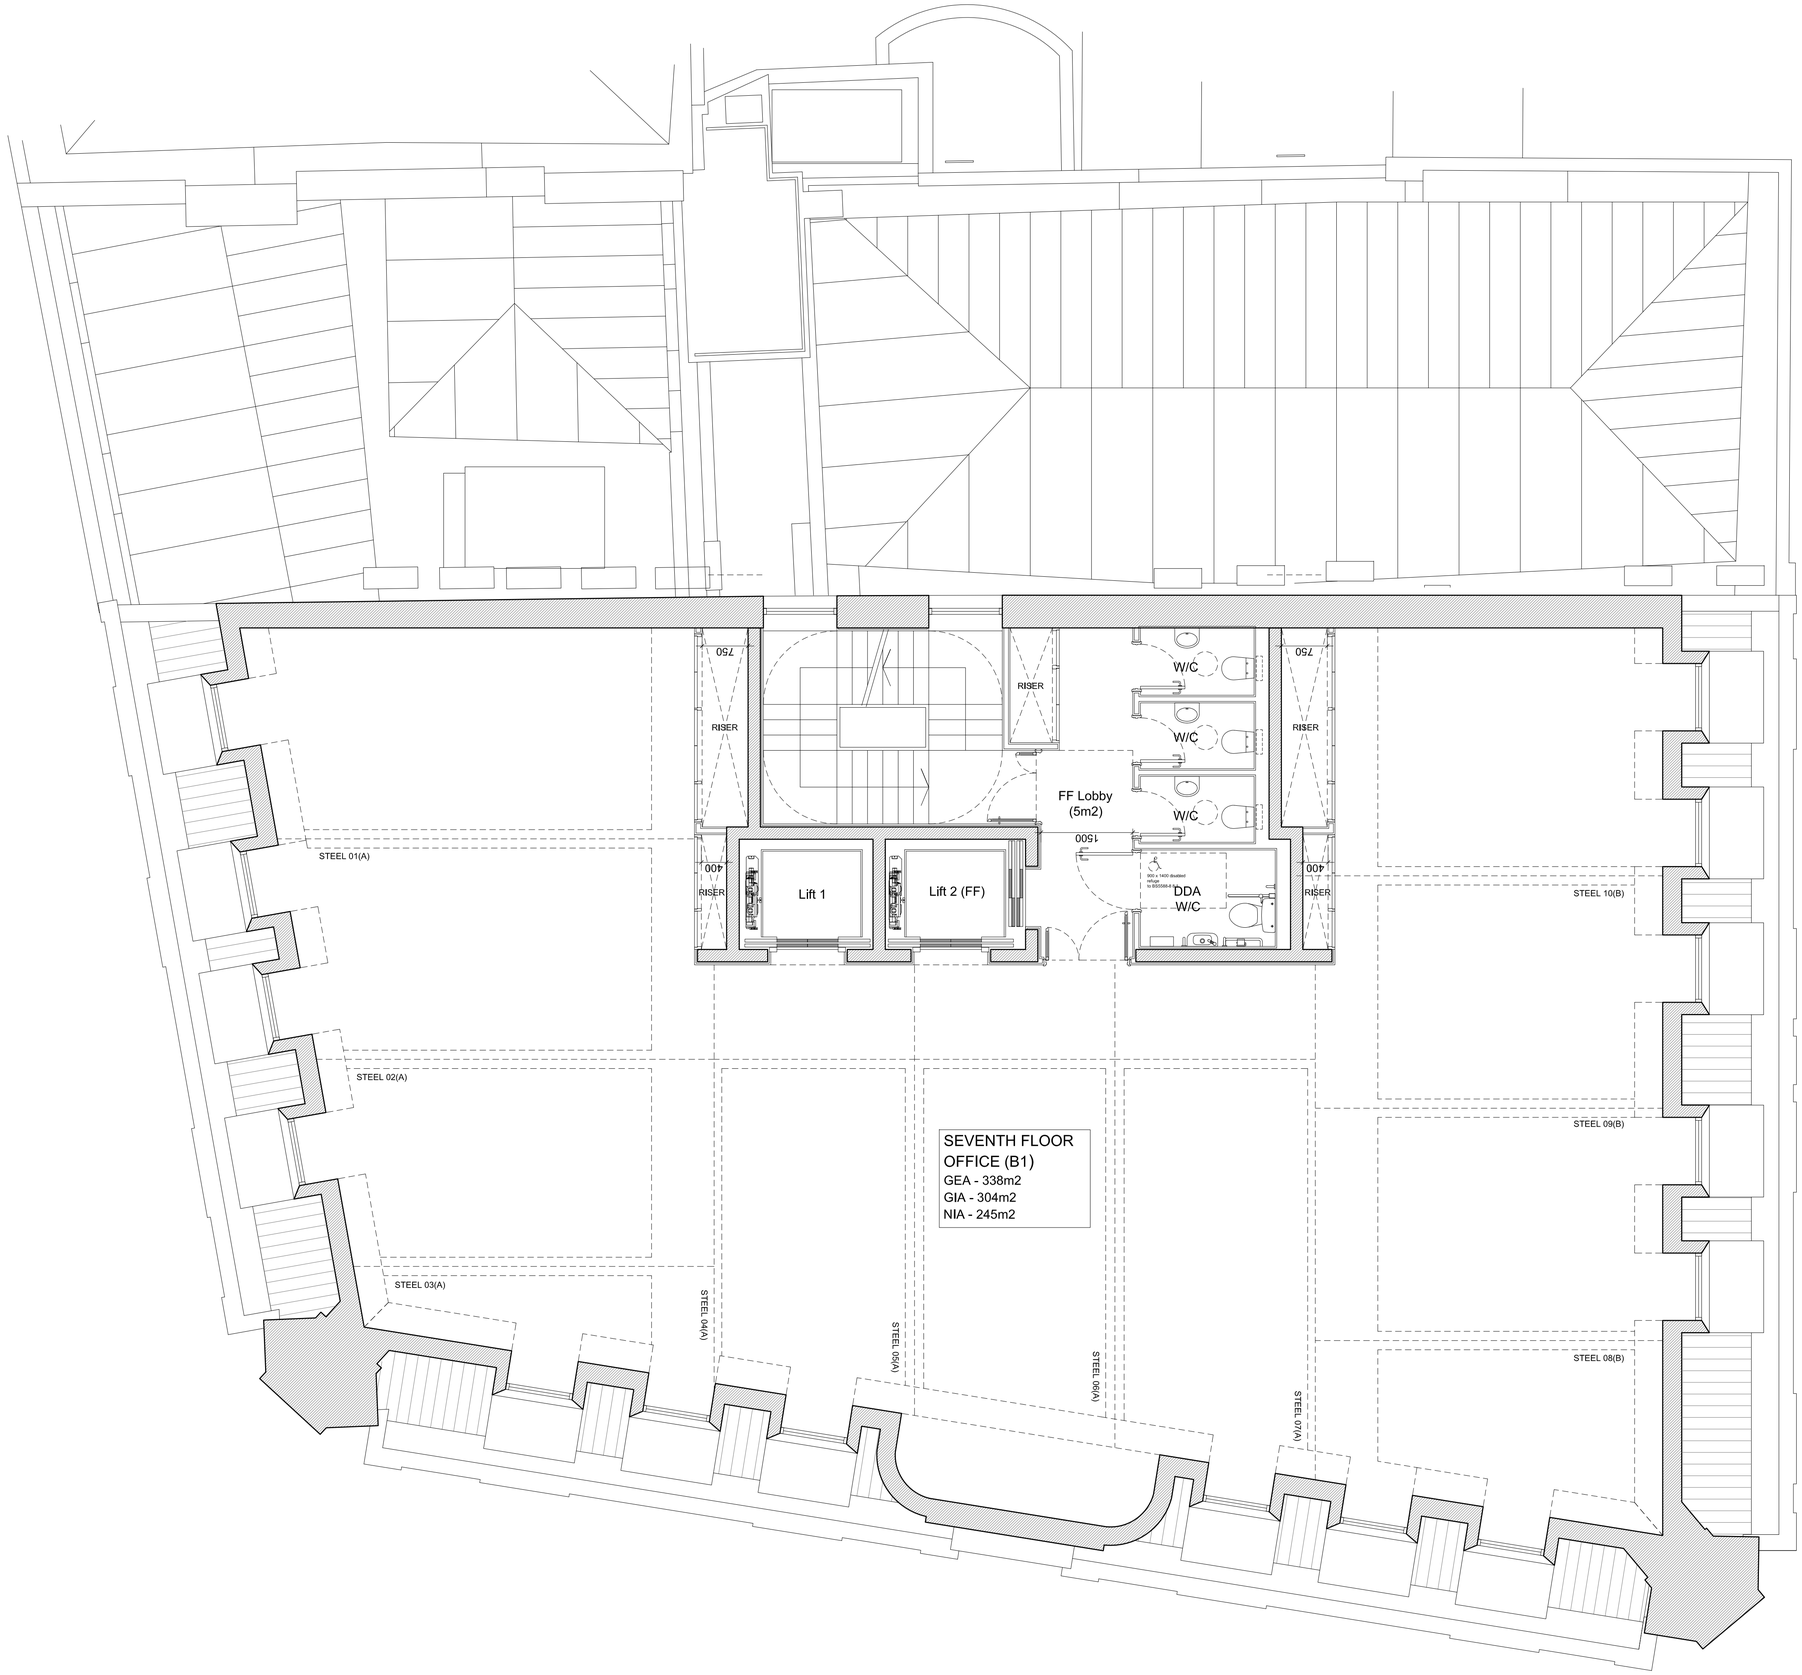

NOTES:

- Drawing based upon the formal survey information issue by Greenhatch dated November 2014
- Information to read in conjunction with Structural Engineer and MEP Engineer package information
- All levels indicated as height above Ordinance Survey
- Datum taken from survey. To be confirmed.
- All dimensions subject to a tolerance of +/-5mm.
- All details are indicative and should be reviewed against contractors selected supplier / manufacturer / system. Any variations are to be advised to and approved by the Contract Administrator prior to commencement on site.
- Refer to CDM Risk Schedule 1415-0000-CDM-001
- Refer to Design Risk Schedule 1415-0000-DRS-001

N

0 1m 2m 5m

DATE	REVISIONS
27.05.2016	P01 PLANNING
22.07.2015	PR01 PRE-APP

Do not scale from this drawing
All dimensions to be confirmed on site
Information contained within this drawing is the sole copyright of EMRYS Architects Ltd and is not to be reproduced without permission
EMRYS Architects are to be notified immediately of any discrepancies

EMRYS
CAP House | 9-12 Long Lane | London | EC1A 9HA
mail@emrysarchitects.com
www.emrysarchitects.com T : 020 7726 5060

JOB NO. 1415 | CLIENT GMS ESTATES LTD

TITLE KINGSWAY HOUSE
LONDON, WC2B 6QX

DWG PRPOSED PLANS
SEVENTH FLOOR

DRAWN GWJ | DATE 22.07.2015 | SCALE @ A1 1/50

CHECKED GE | STATUS PLANNING | REV P01

DWG NO. 1415-0200-AP-009

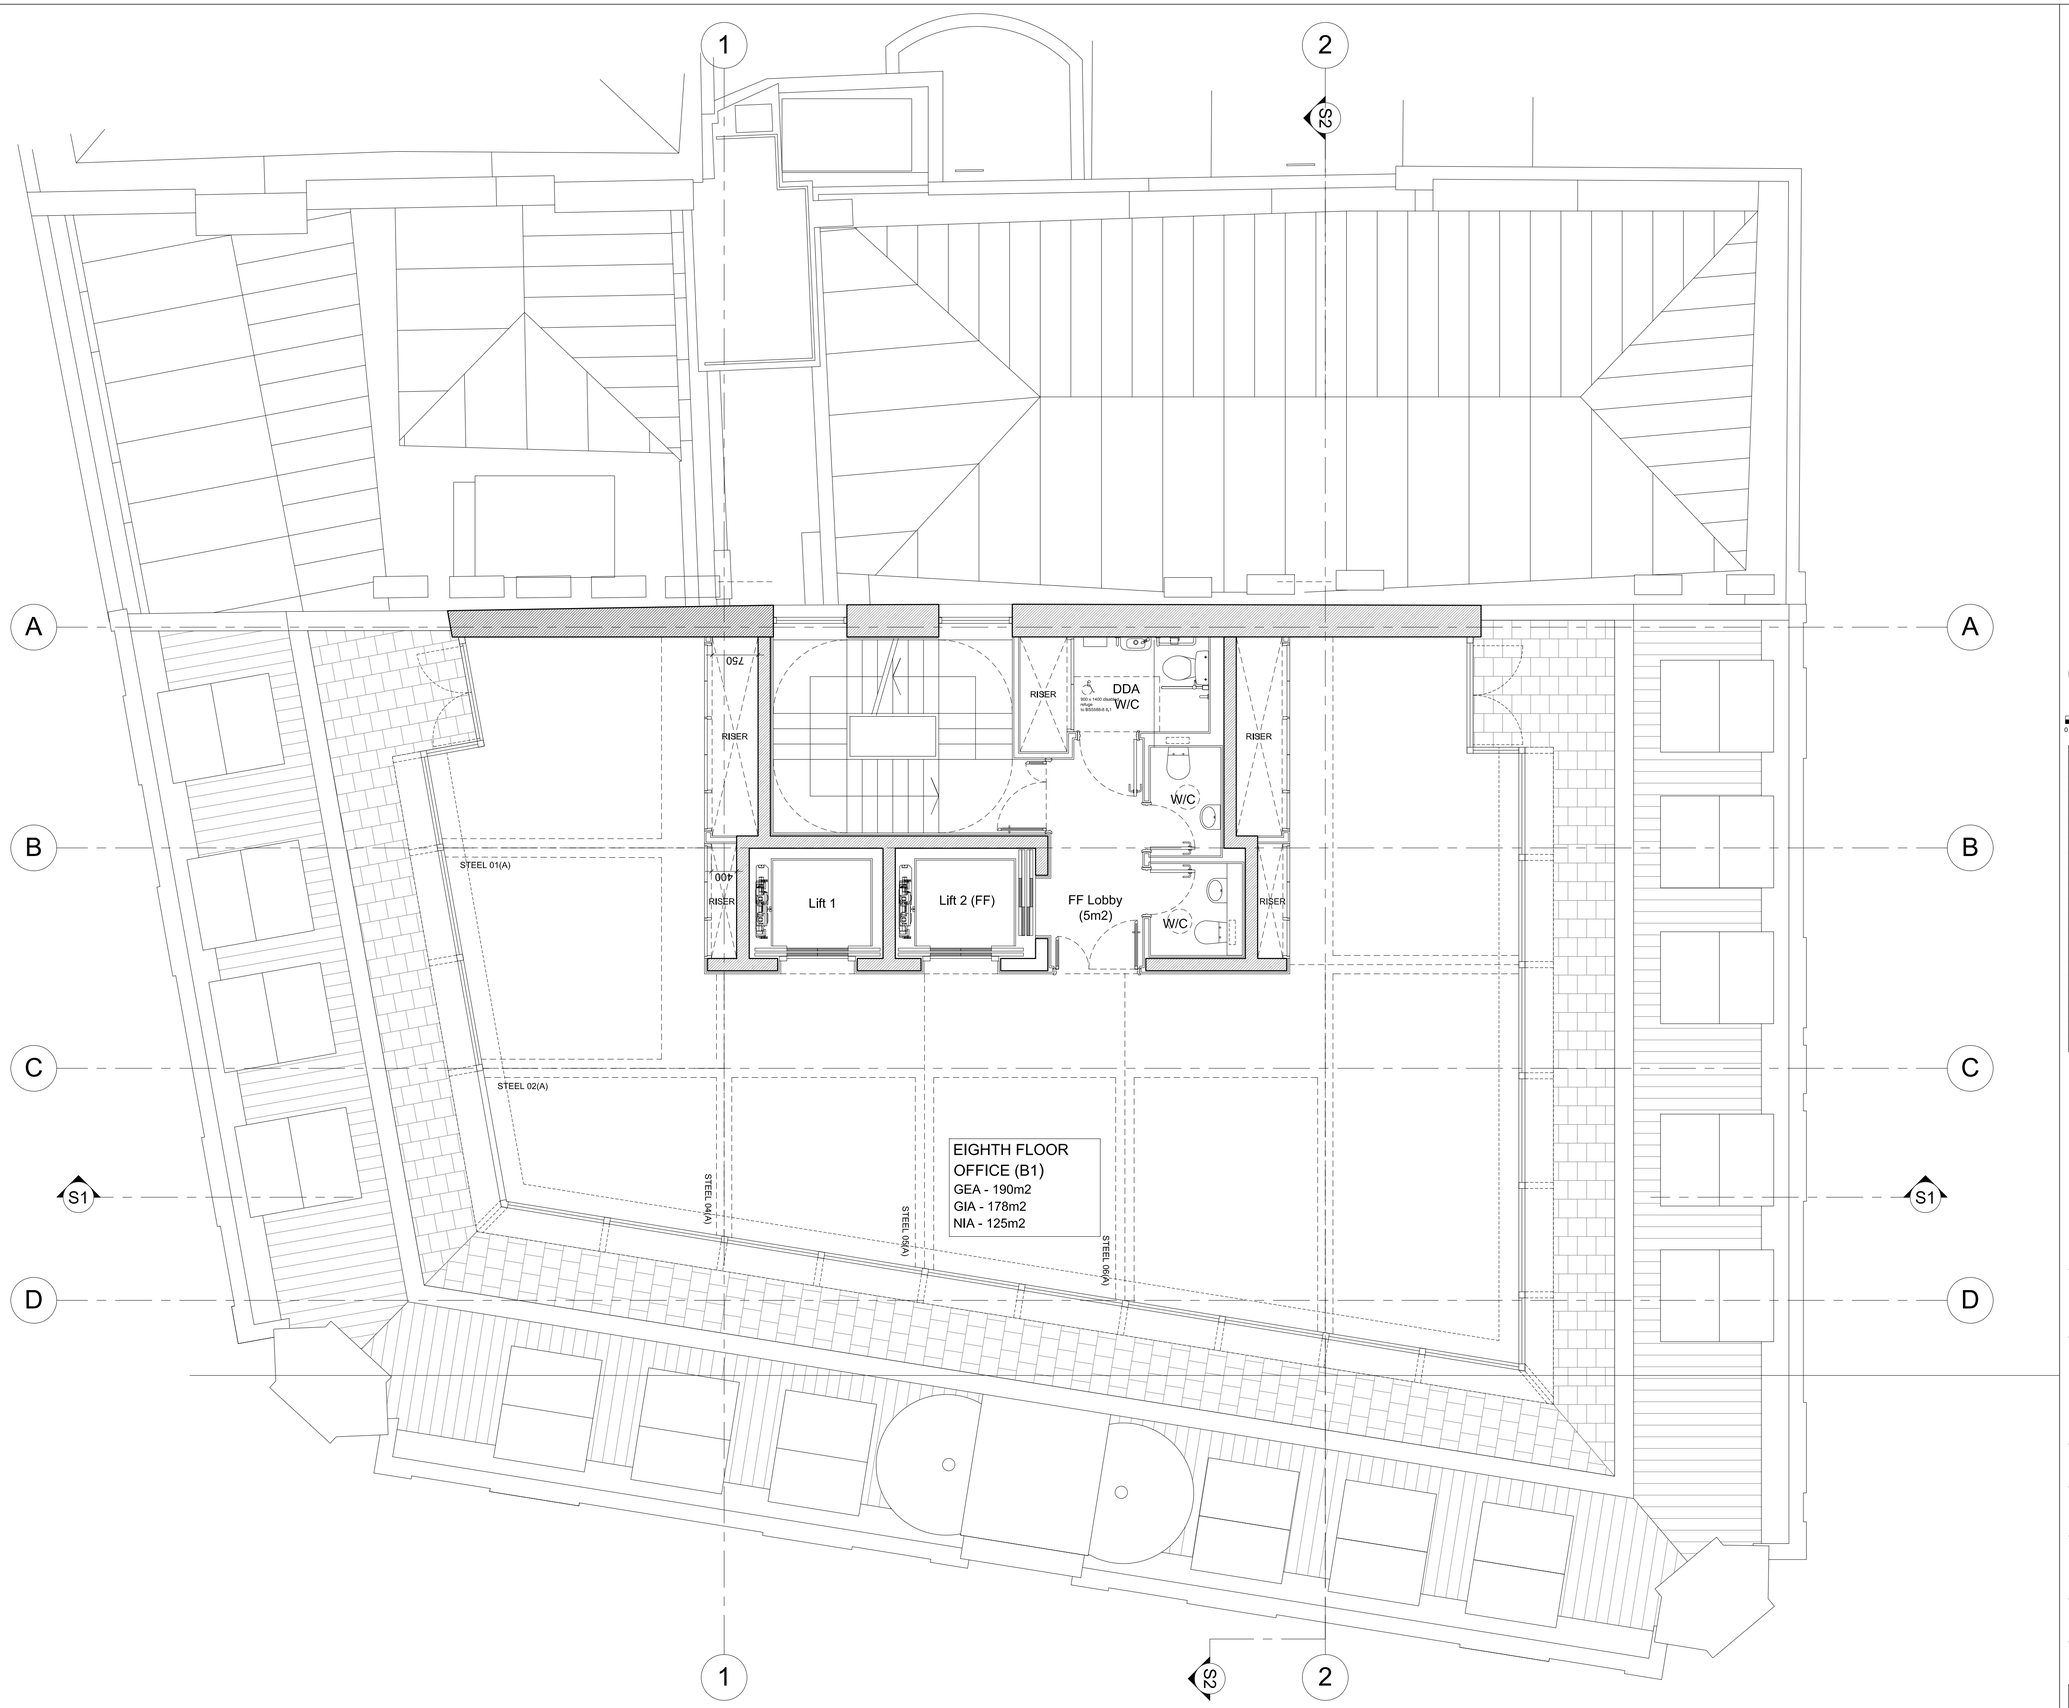

NOTES:

- Drawing based upon the formal survey information issue by Greenhatch dated November 2014
- Information to read in conjunction with Structural Engineer and MEP Engineer package information
- All levels indicated as height above Ordinance Survey
- Datum taken from survey. To be confirmed.
- All dimensions subject to a tolerance of +/-5mm.
- All details are indicative and should be reviewed against contractors selected supplier / manufacturer / system. Any variations are to be advised to and approved by the Contract Administrator prior to commencement on site.
- Refer to CDM Risk Schedule 1415-0000-CDM-001
- Refer to Design Risk Schedule 1415-0000-DRS-001

N

0 1m 2m 5m

DATE	REVISIONS
27.05.2016	P01 PLANNING
22.07.2015	PR01 PRE-APP

Do not scale from this drawing
All dimensions to be confirmed on site
Information contained within this drawing is the sole copyright of EMRYS Architects Ltd and is not to be reproduced without permission
EMRYS Architects are to be notified immediately of any discrepancies

EMRYS
CAP House | 9-12 Long Lane | London | EC1A 9HA
mail@emrysarchitects.com
www.emrysarchitects.com T : 020 7726 5060

JOB NO. 1415
CLIENT GMS ESTATES LTD
TITLE KINGSWAY HOUSE
LONDON, WC2B 6QX
DWG PRPOSED PLANS
EIGHTH FLOOR
DRAWN GWJ
DATE 22.07.2015
SCALE @ A1 1/50
CHECKED GE
STATUS PLANNING
REV P01
DWG NO. 1415-0200-AP-010

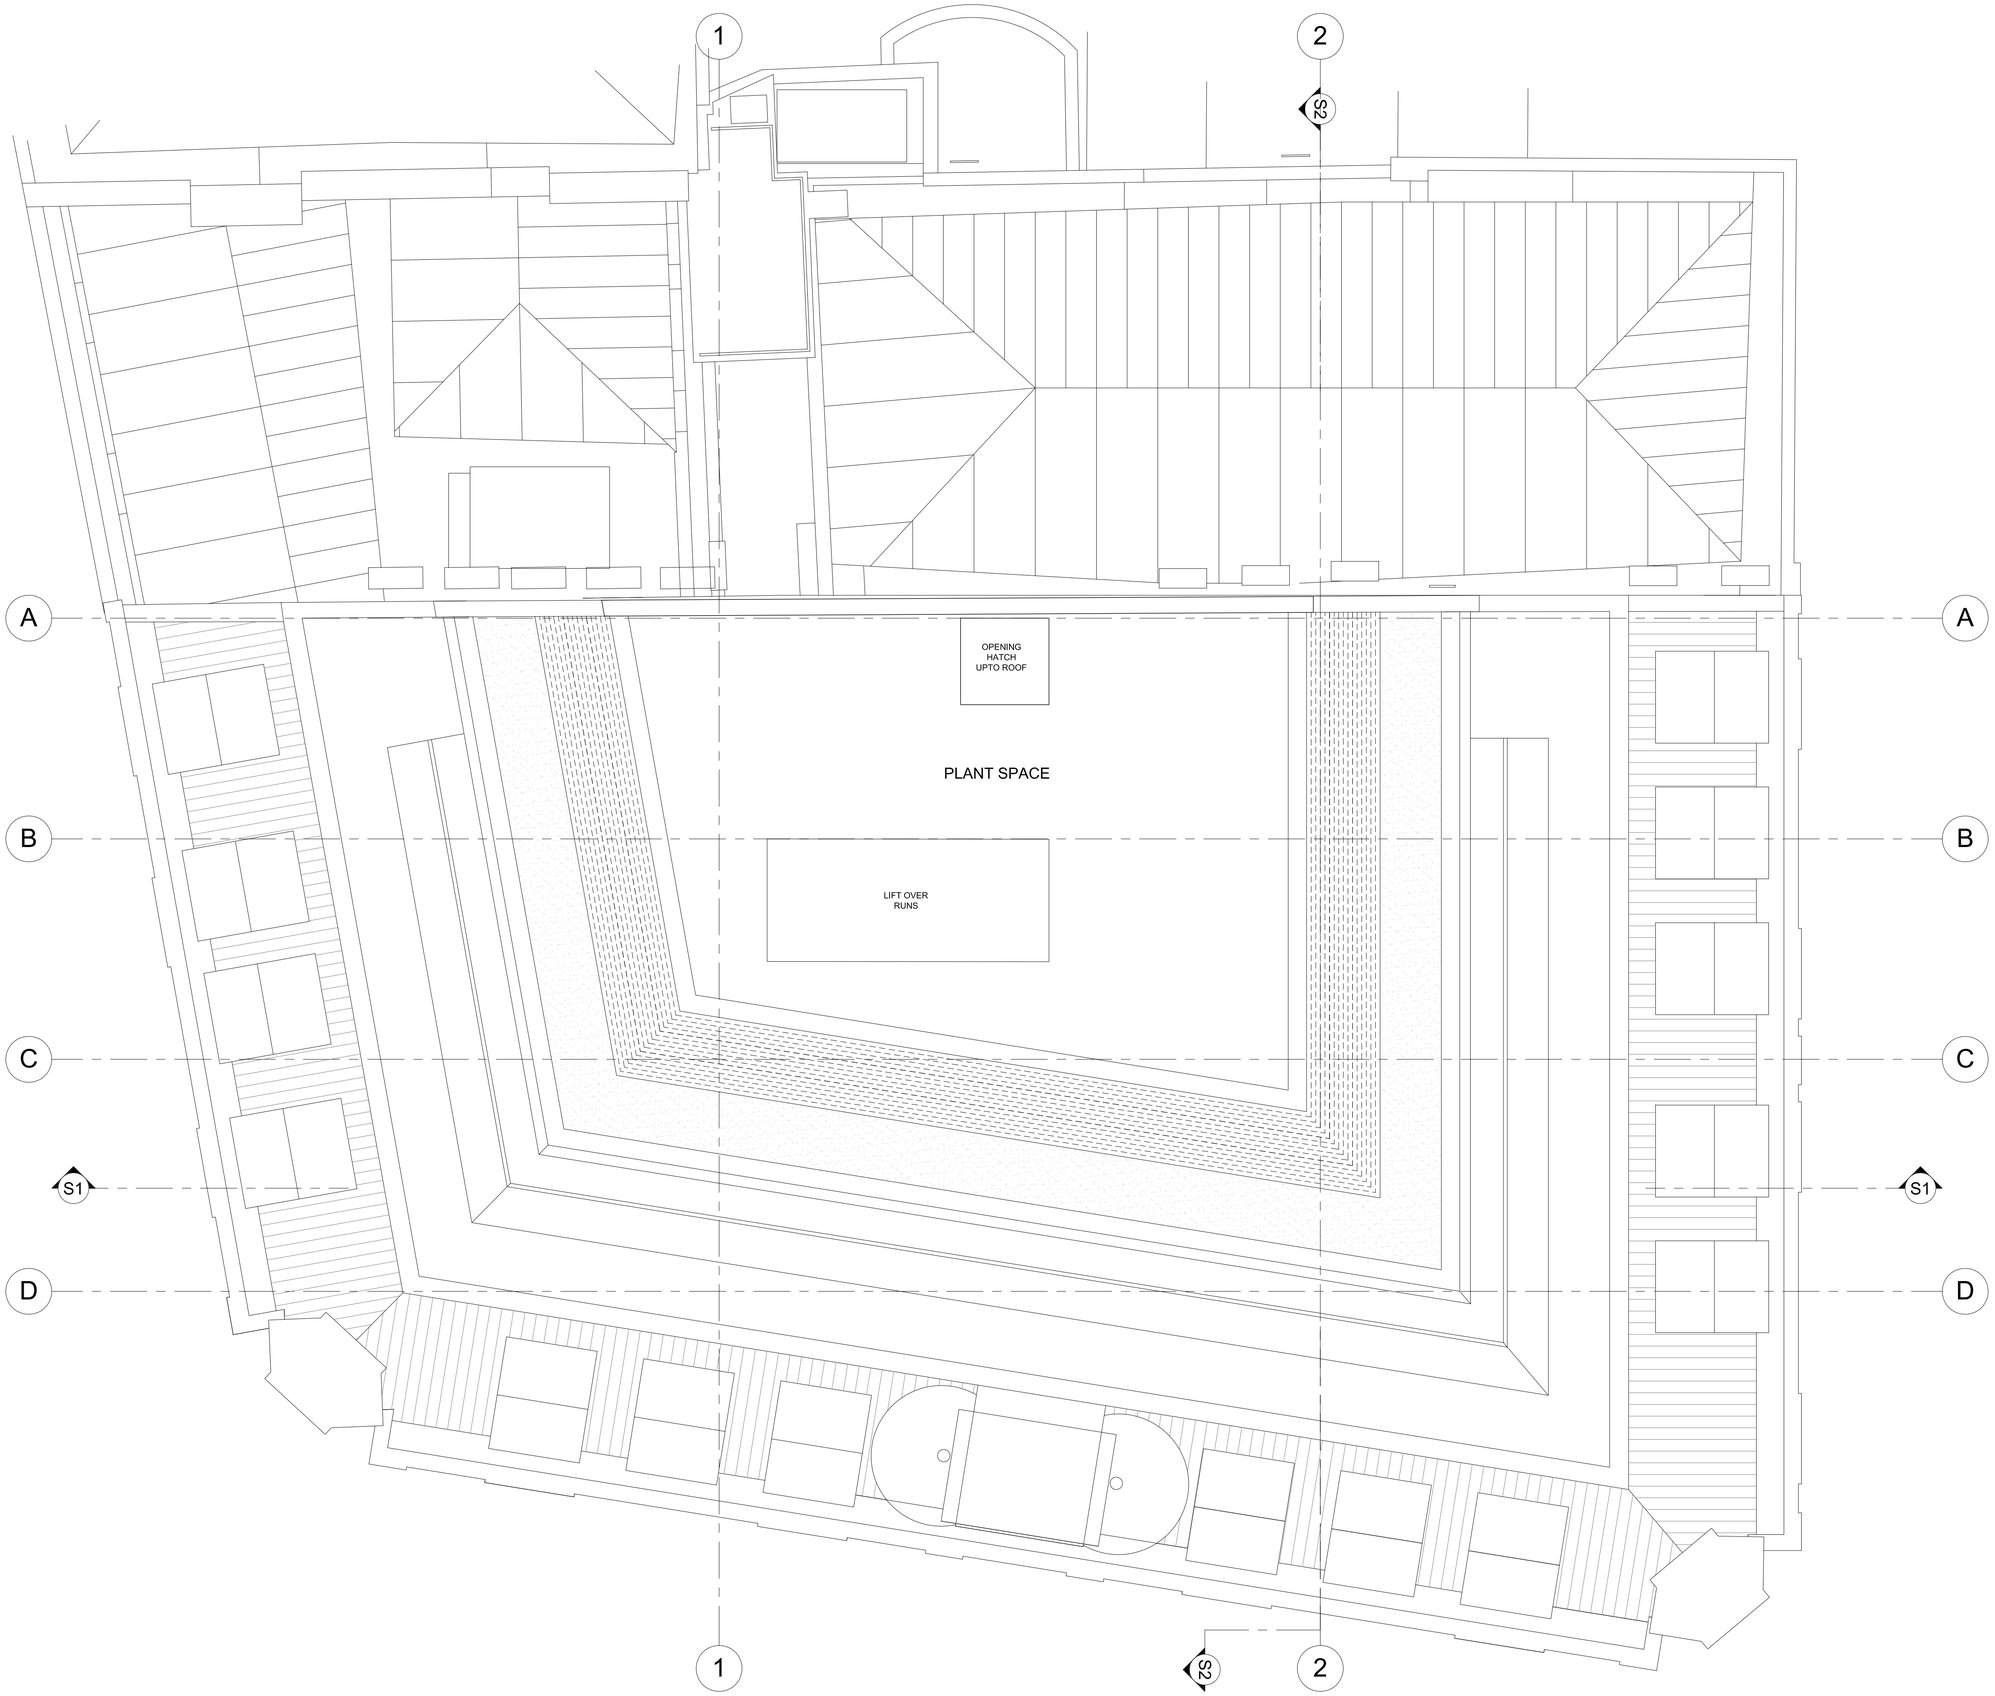

NOTES:

- Drawing based upon the formal survey information issue by Greenhatch dated November 2014
- Information to read in conjunction with Structural Engineer and MEP Engineer package information
- All levels indicated as height above Ordinance Survey
- Datum taken from survey. To be confirmed.
- All dimensions subject to a tolerance of +/-5mm.
- All details are indicative and should be reviewed against contractors selected supplier / manufacturer / system. Any variations are to be advised to and approved by the Contract Administrator prior to commencement on site.
- Refer to CDM Risk Schedule 1415-0000-CDM-001
- Refer to Design Risk Schedule 1415-0000-DRS-001

N

0 1m 2m 5m

DATE	REVISIONS
27.05.2016	P01 PLANNING
22.07.2015	PR01 PRE-APP

Do not scale from this drawing
All dimensions to be confirmed on site
Information contained within this drawing is the sole copyright of EMRYS Architects Ltd and is not to be reproduced without permission
EMRYS Architects are to be notified immediately of any discrepancies

EMRYS
CAP House | 9-12 Long Lane | London | EC1A 9HA
mail@emrysarchitects.com
www.emrysarchitects.com T : 020 7726 5060

JOB NO. 1415 CLIENT GMS ESTATES LTD

TITLE KINGSWAY HOUSE
LONDON, WC2B 6QX

DWG PRPOSED PLANS
NINTH FLOOR

DRAWN GWJ DATE 22.07.2015 SCALE @ A1 1/50

CHECKED GE STATUS PLANNING REV P01

DWG NO. 1415-0200-AP-011