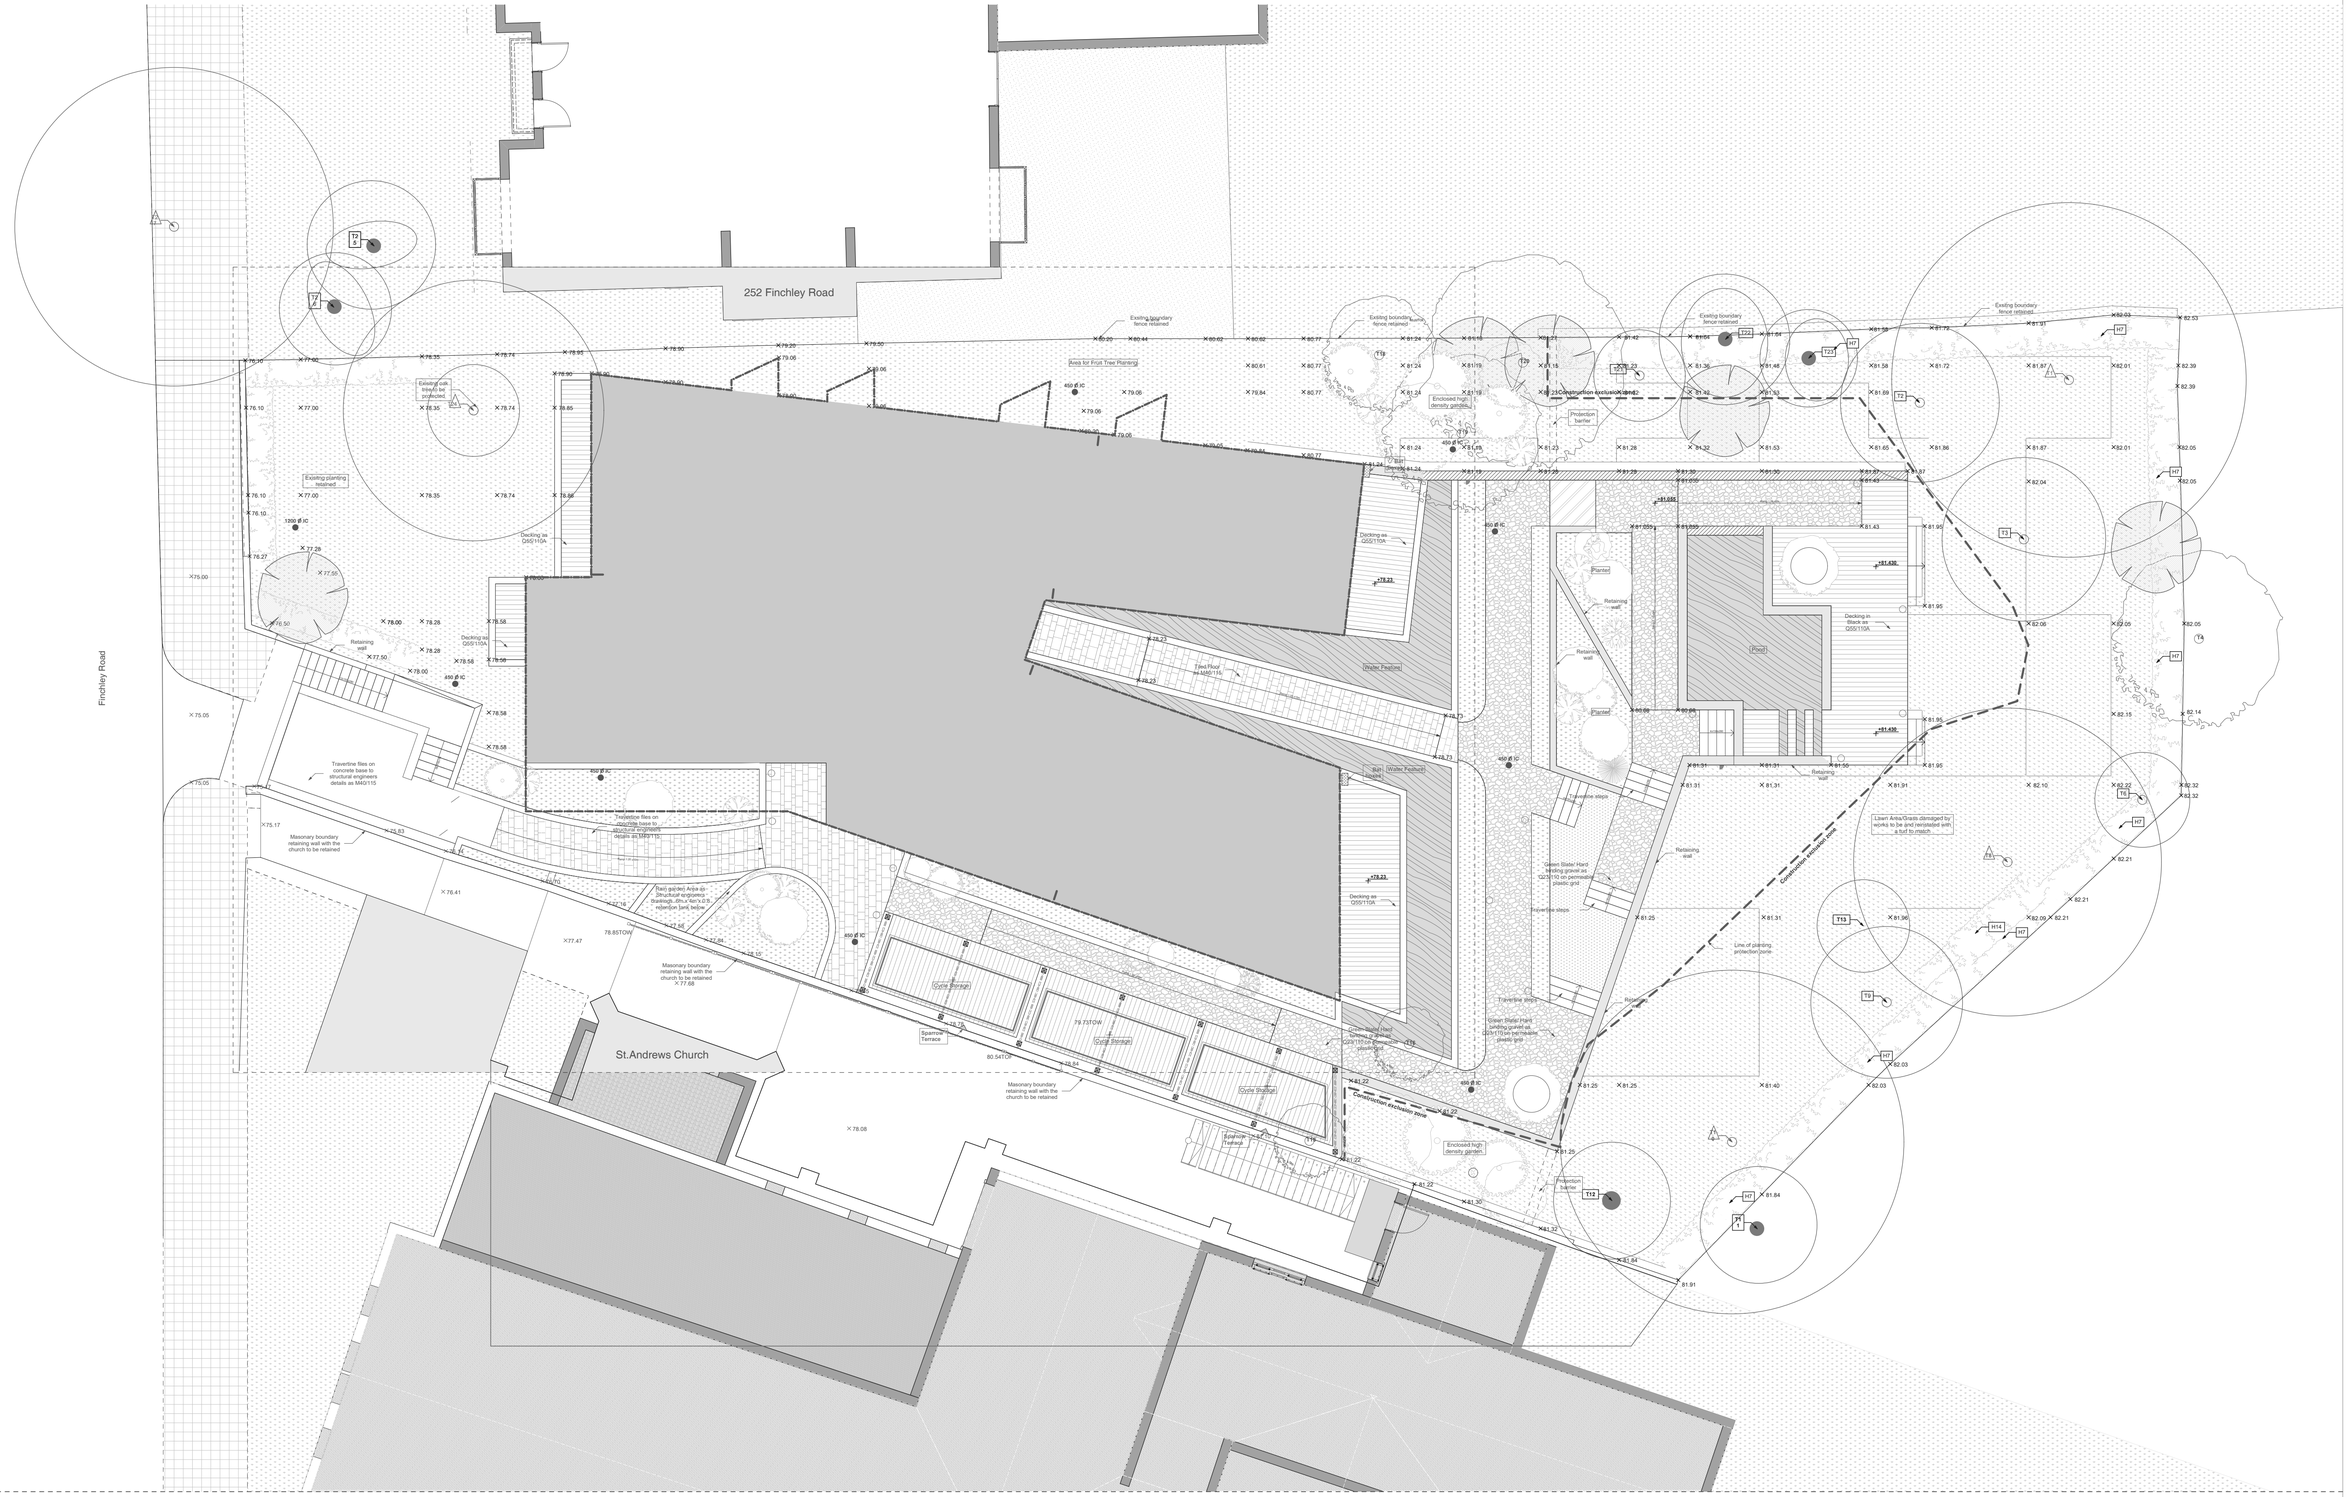

For planting schedule refer to drawing FINc252 GA 700

SCALE 1:100@A1 0m 1.0 2.0m 5.0m 10.0m

SCALE 1:200@A3 0m 2.0 5.0m 10.0m 20.0m

Notes
1. All dimensions to be checked on site.
2. All dimensions are to masonry unless otherwise stated (ie not plaster finishes)
3. All information is to be checked and verified by the contractors and sub-contractors for accuracy and fit.
4. Discrepancies or omissions to be brought to the attention of Douglas & King prior to construction.
5. Do not scale from this drawing.

Douglas and King Architects

148-150 Curtain Road London EC2A 3AR
t + 44 (020) 7613 1395
info@douglasandking.com
www.douglasandking.com

revision	date	notes
A	01.07.2016	Coordination issue

project: White Lodge 252 Finchley Road NW3 7AA

client: Finchley Road Developments LTD

drawing title: Proposal: Landscaping details, General arrangament

scale: 100@A1

date: July 2014

drawing no: FINc252_ga 150 Rev B

COORDINATION

© Douglas and King ltd.