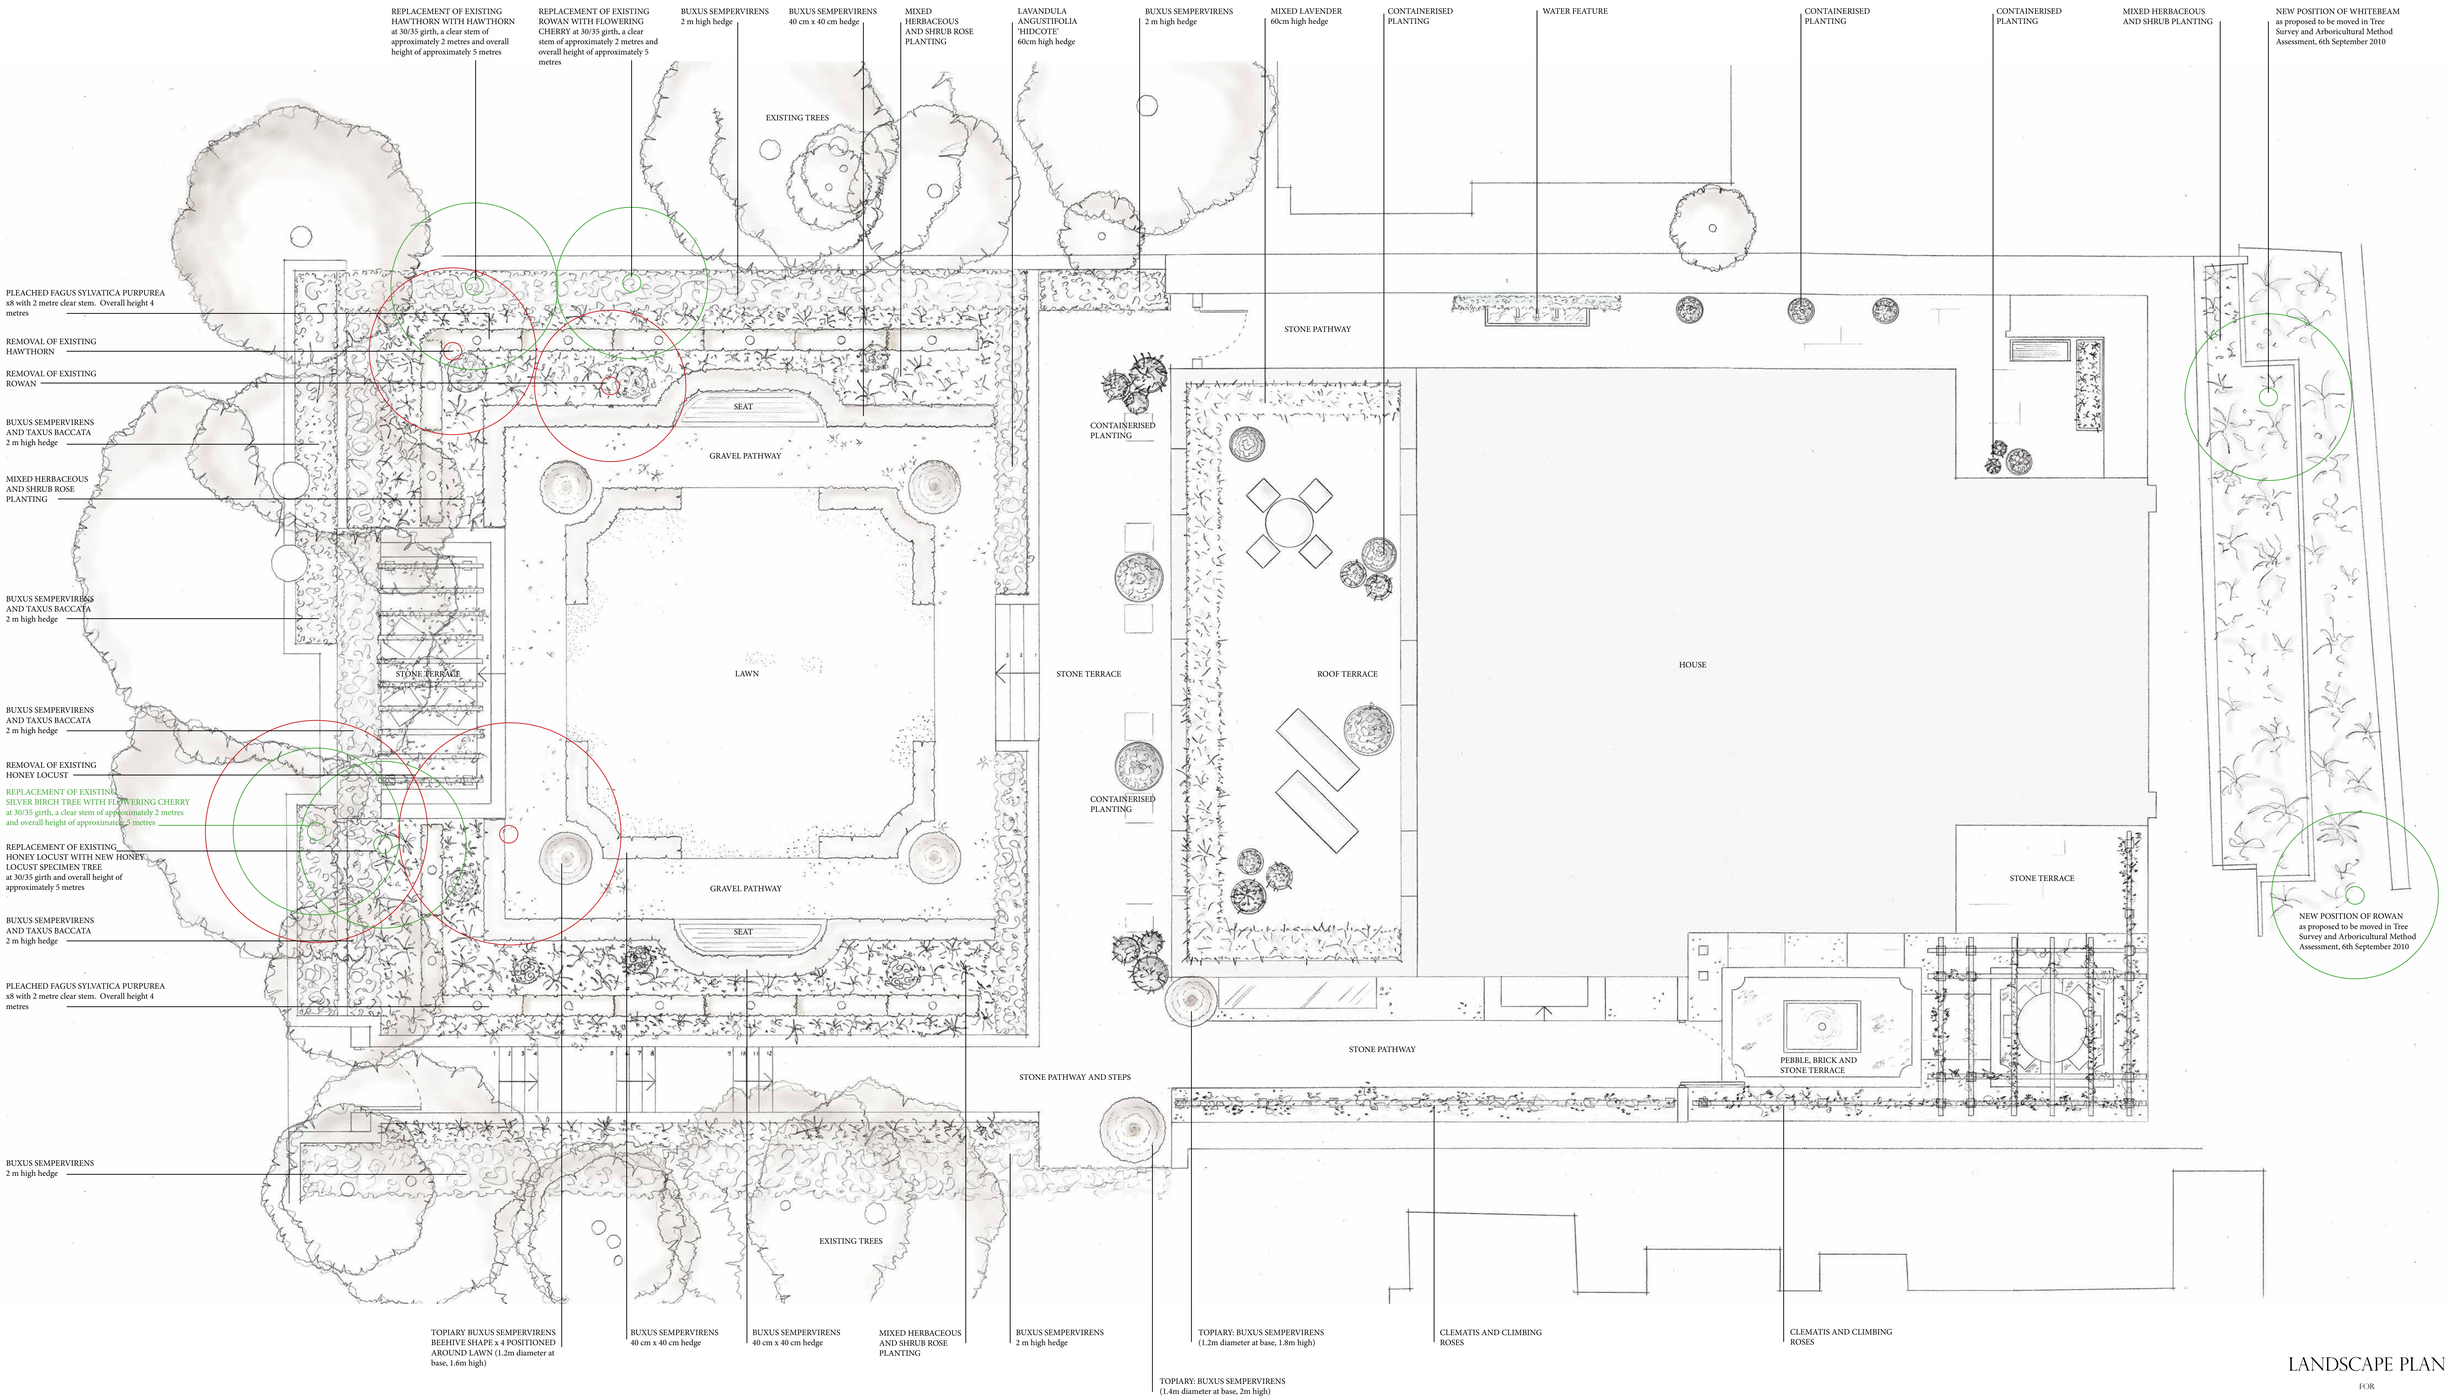

LANDSCAPE PLAN

FOR

18 REDINGTON ROAD
LONDON

SCALE 1:50 A0 10 JUNE 2016

PREPARED BY:

ARNE MAYNARD GARDEN DESIGN LTD
14 BALTIC STREET EAST
LONDON EC1Y 0UJ
WWW.ARNE-MAYNARD.COM

ALL DIMENSIONS TO BE CHECKED ON SITE
© ARNE MAYNARD