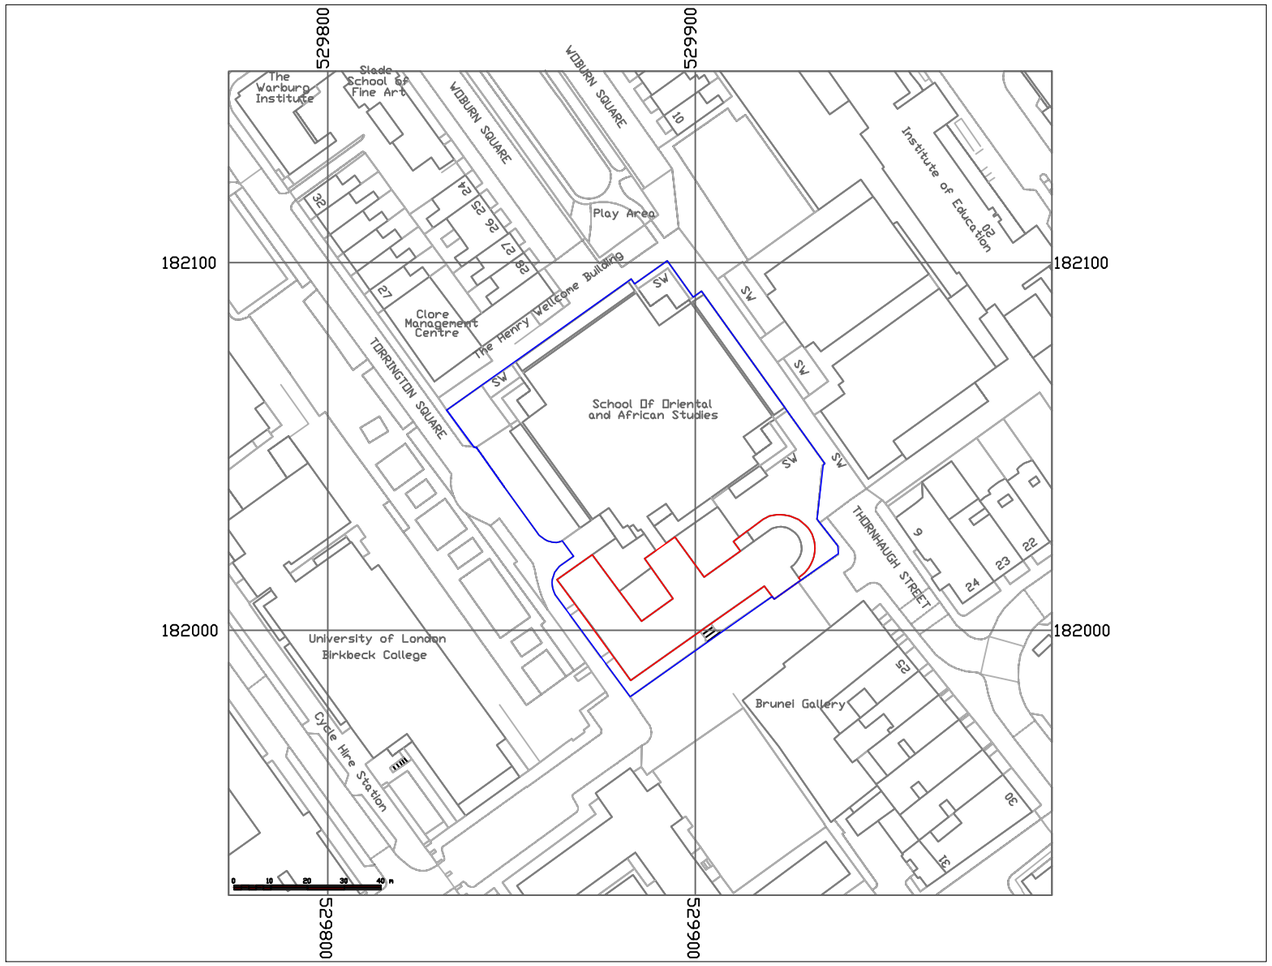

REF
N

0 10 20 40
1:1250

Do Not Scale

Use only written dimensions. All dimensions must be verified prior to the works being put into hand and any discrepancies reported to the originator.

Health And Safety Information

	Details	Initials	Date
Asbestos Survey			
Structural Check/Lifting & Handling			
Site Survey			
Access and Egress/Site Compund			
Hazards Identified			

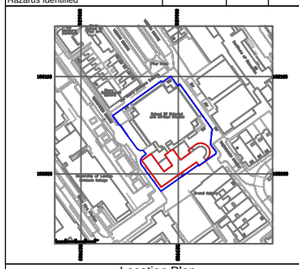

Location Plan
N.T.S

General Notes

Rev.	Details of Revision	Date	Sign

Client:
School of Oriental and African Studies

FAITHFUL GOULD
CONSTRUCTIVE EXPERTISE

Euston Tower 286 Euston Road London
NW1 3AT
Tel. +44(0)20 7121 2121
Fax. +44(0)20 7121 2020

Project:
Installation of Photovoltaic Cells at Holden Building, SOAS.

Ref:

Drawing No:
5150627.011

Title:
Location Plan

Scale: 1:1250	Drawn: GS	Checked: LF	Co-ord chk:
Original Size: A3	Date: JUL16	Date: JUL16	Date:

Status: Planning