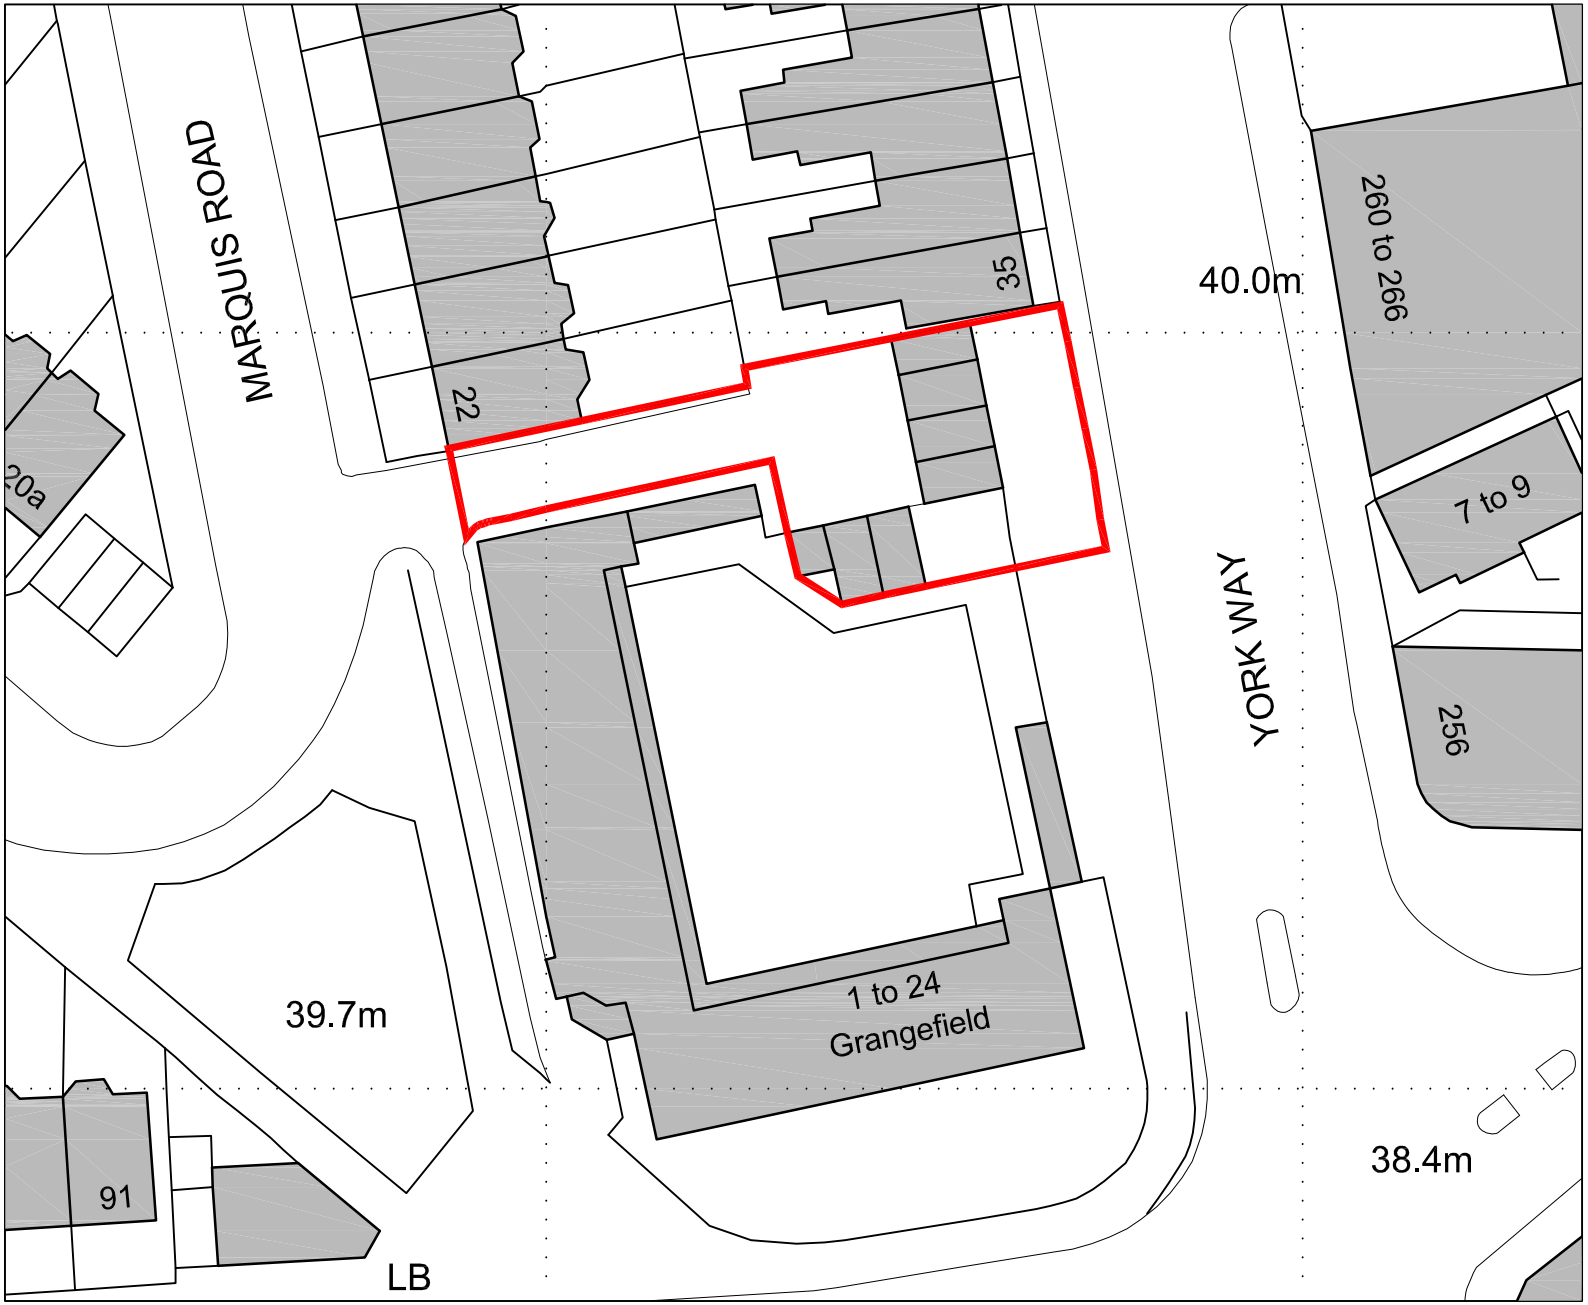

Site and Location Plan
Scale 1:500

Rev	Date	Details	Drawn by	Checked by
A	29.04.16	Red line adjusted for expanded site.	JW	KE

The Prosperity Group
client name

York Way
Camden
London
N7
project

Site and Location Plan
title

Planning
status

28/05/15 — TM
date — drawn

1:500 @ A4 — KE
scale — checked

(03) 10
drawing number

A — 801-01
revision — job number

box architects
1 City Square, Leeds, LS1 2ES t: 0113 2441133
16 Upper Woburn Place, London, WC1H 0BS t: 020 824 29613

The contractor must check all dimensions, levels and services prior to commencement of any works. Box Haus to be notified of any discrepancy. Do not scale from drawing.
The contractor is responsible for ensuring all works comply with all relevant statutory requirements and British standards, whether or not they are noted on this drawing.
This drawing remains the copyright of Box Haus, to be used solely for the project and information as titled. This drawing must not be copied without prior written permission.