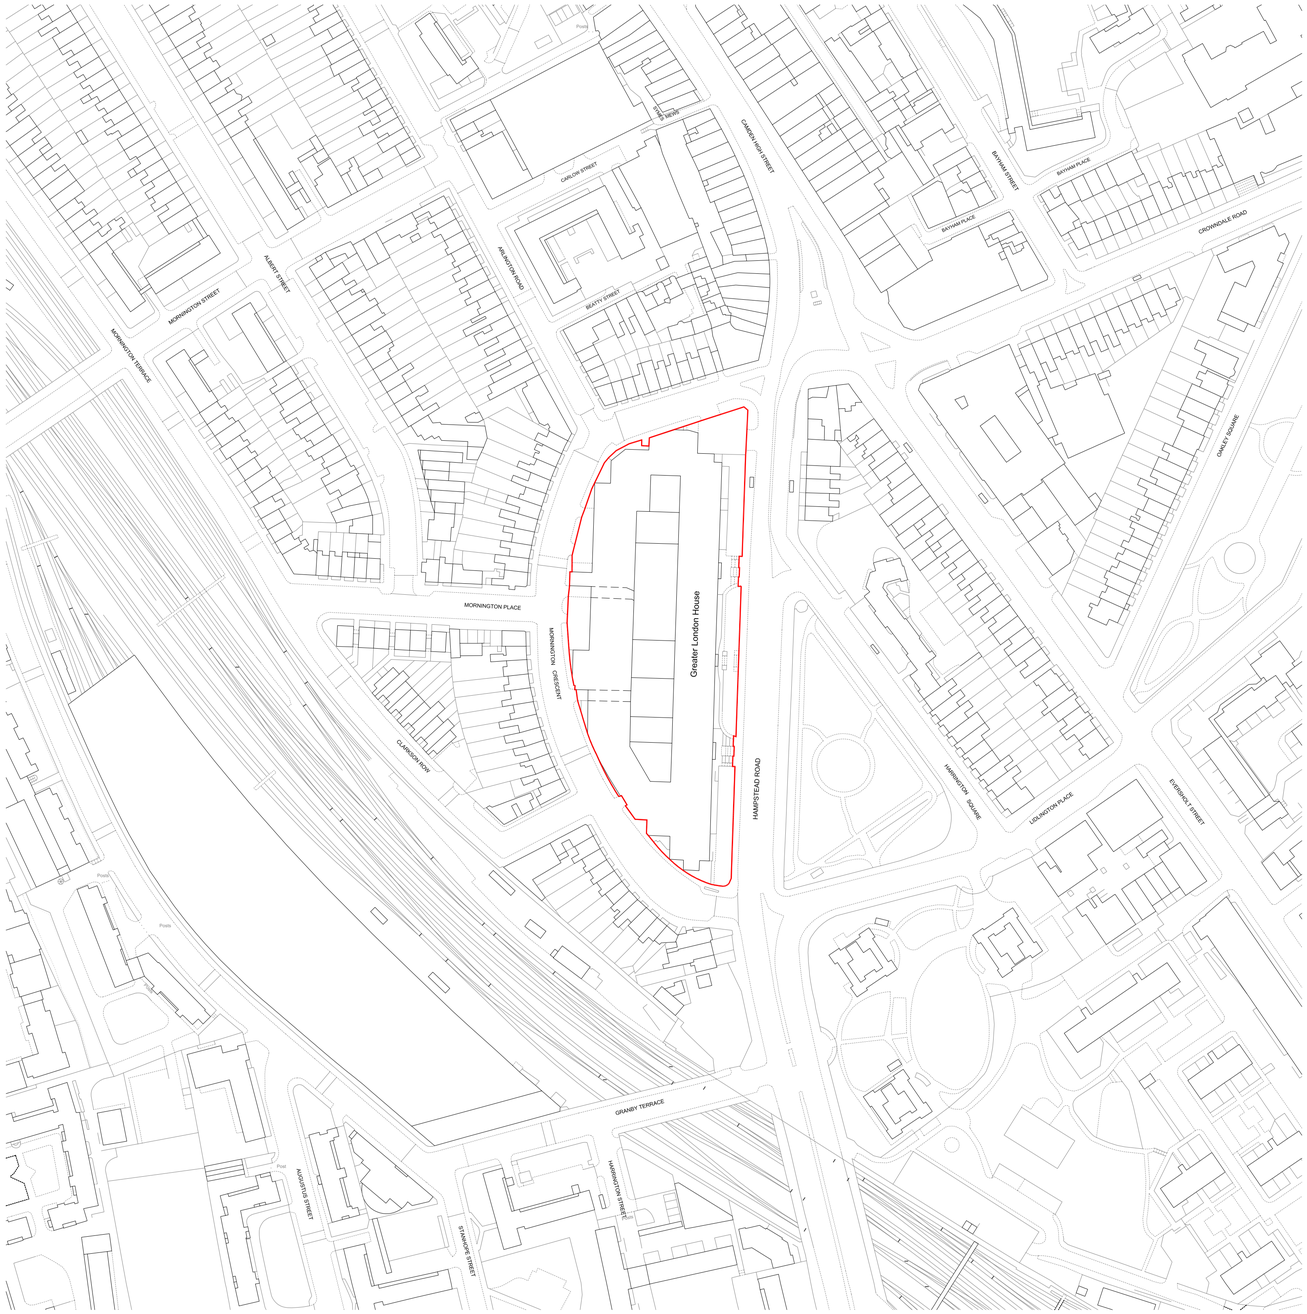

LOCATION PLAN
SCALE 1:1250

N

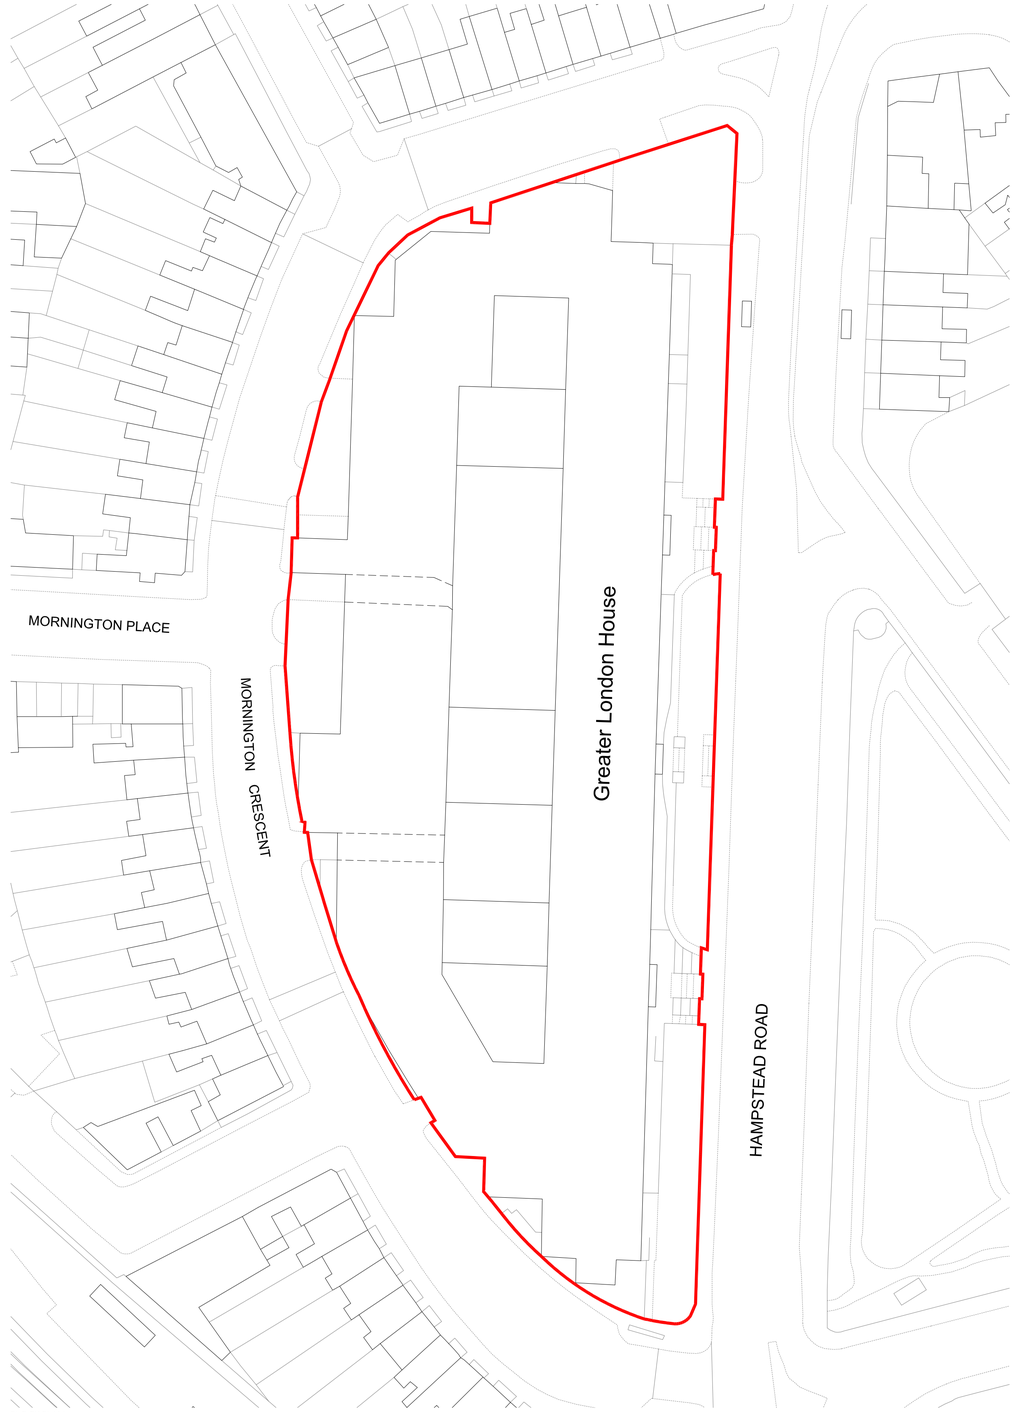

BLOCK PLAN
SCALE 1:500

SCALE BAR 1:1250

0 5 10 20 50 100

SCALE BAR 1:500

0 5 10 20 50 100

SITE / LOCATION PLAN

DO NOT SCALE FROM THIS DRAWING

THE CONTRACTOR SHALL CHECK AND VERIFY ALL DIMENSIONS ON SITE AND REPORT ANY DISCREPANCIES TO FORME BEFORE PROCEEDING WITH THE WORKS

PAPER SIZE
A1

This drawing is copyright protected and must not be reproduced without the prior written agreement © forme uk

REV	DATE	BY	NOTES

PROJECT TITLE
Greater London House
Lightwell Extension

DRAWING TITLE
Location Plan & Block Plan

SCALE
Shown @ A1

REVISION

DATE
07/16

ORIGINATOR
GW

STATUS
Planning

CHECKED
RCJ

APPROVED

DRAWING NUMBER
5001_00_001

forme UK
ARCHITECTURE LTD

NUTMEG HOUSE 60 GAINSFORD STREET
BUTLERS WHARF LONDON SE1 2NY

T +44 (0)20 7378 1340 WWW.FORME.UK.COM
COMPANY NUMBER 9879724