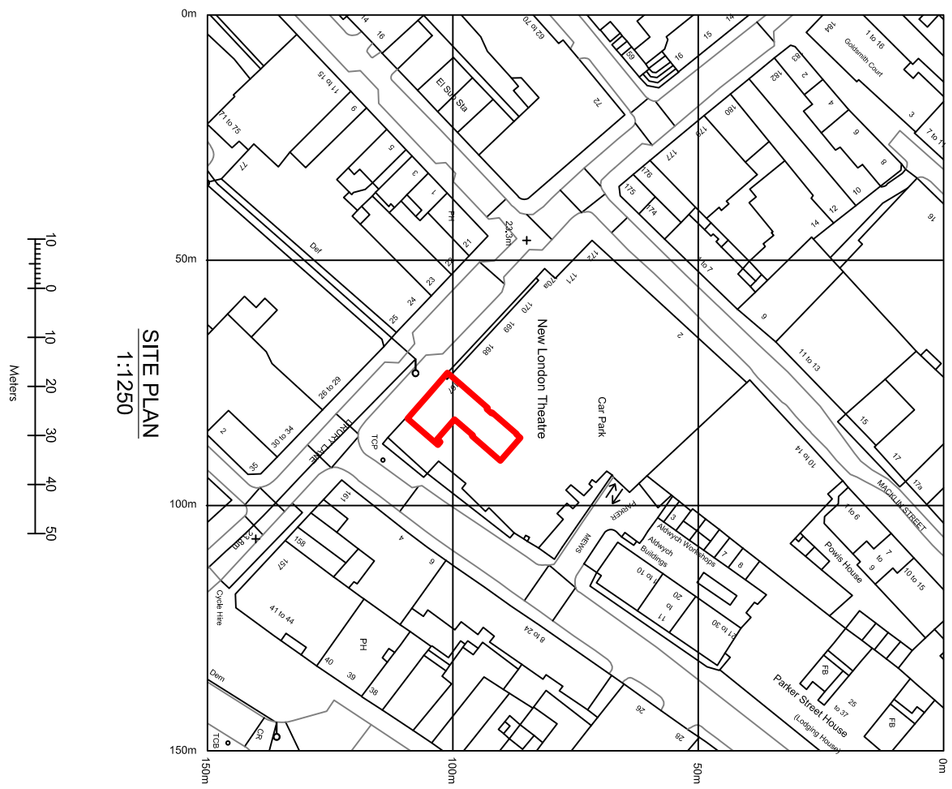


KEY

Mezzanine Floor
Ground Floor
Basement Floor

© CANNOT BE REPRODUCED OR COPIED IN ANY FORM OR BY ANY OTHER MEANS WITHOUT THE WRITTEN PERMISSION OF CT CREATIVE LIMITED. ANY LICENSE, COPYRIGHT. ALL RIGHTS RESERVED. THIS WORK IS COPYRIGHT AND MEANS (GRAPHIC, ELECTRONIC OR MECHANICAL INCLUDING PHOTOCOPYING) EXPRESSLY AGREED IN WRITING BY THE COMPANY, ANY USE OF THIS DOCUMENT OTHERWISE WHATSOEVER IS RESTRICTED TO THE TERMS OF THE AGREEMENT OR IMPLIED

DATE: 28.07.16
SCALE: 1:1250 @A3
DRAWN BY: MW
19 B

| REV. | DESCRIPTION | DATE |
|---|---|---|
| A | FOR CLIENT REVIEW | 21.07.16 |
| B | FOR CLIENT REVIEW | 28.07.16 |

TITLE:
# SITE LOCATION PLAN

CLIENT:
INCEPTION GROUP

PROJECT:
BUNGA BUNGA 2
167 DRURY LANE COVENT GARDEN
LONDON, WC2B 5PG

BUNGA BUNGA 2

CT CREATIVE LTD | IMMERSIVE DESIGN & CREATIVE EXPERIENCES
UNIT 8B QUEENS YARD WHITE POST LANE LONDON E9 5EN
T| 020 7241 0742 W| WWW.CTCREATIVELTD.COM E|INFO@CTCREATIVELTD.COM