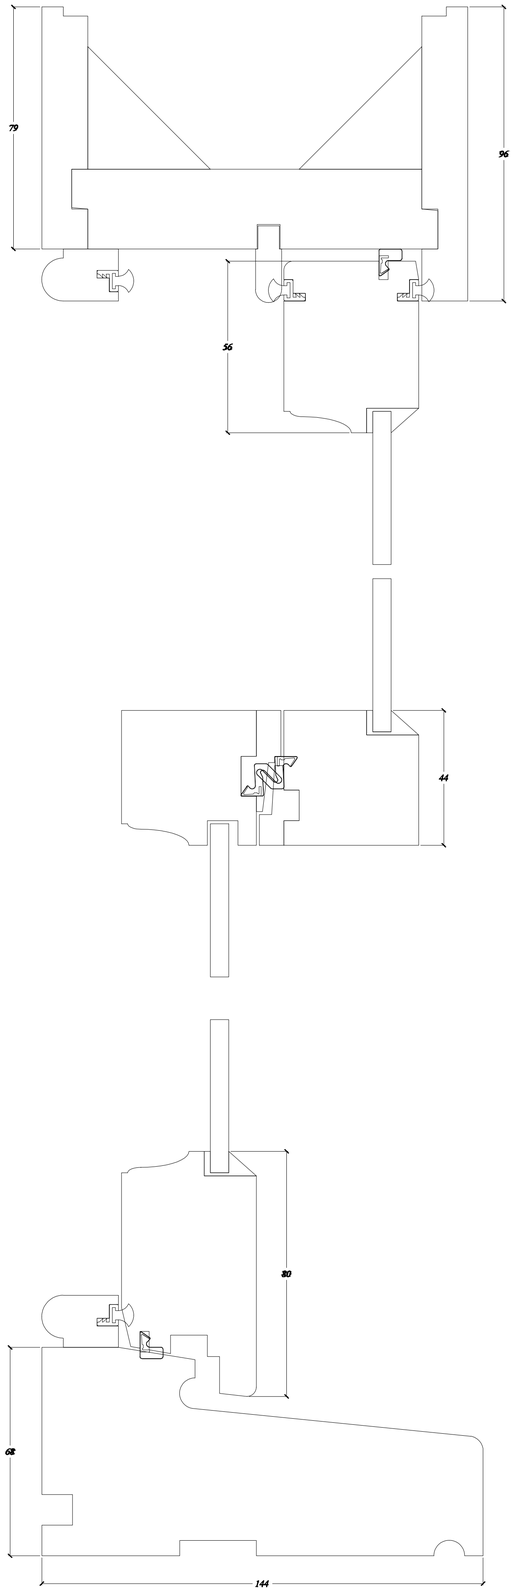

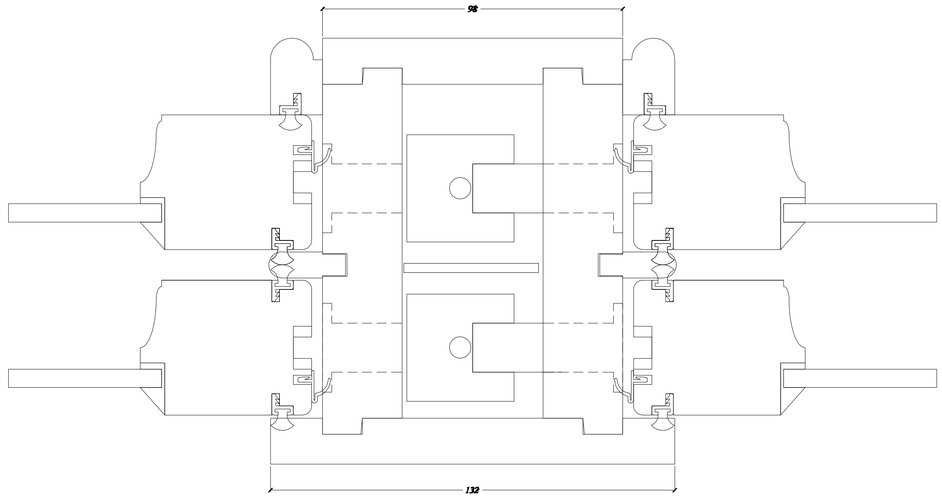

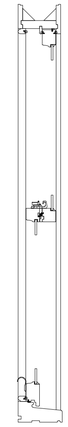

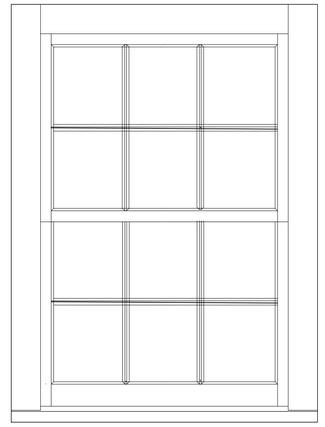

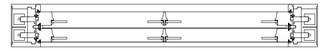

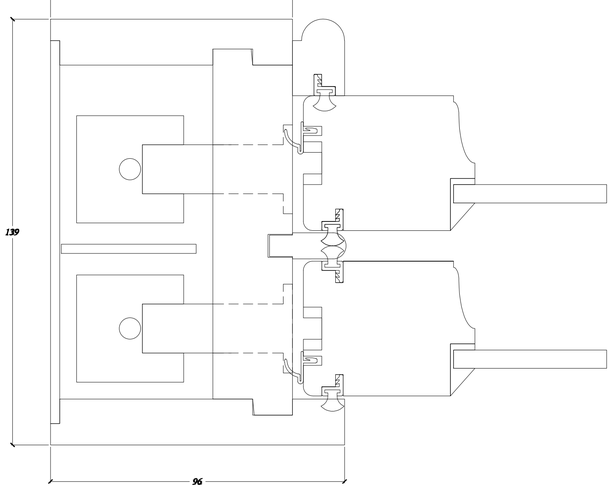

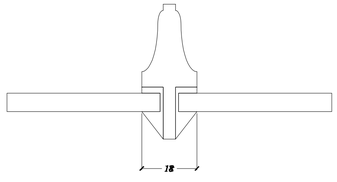

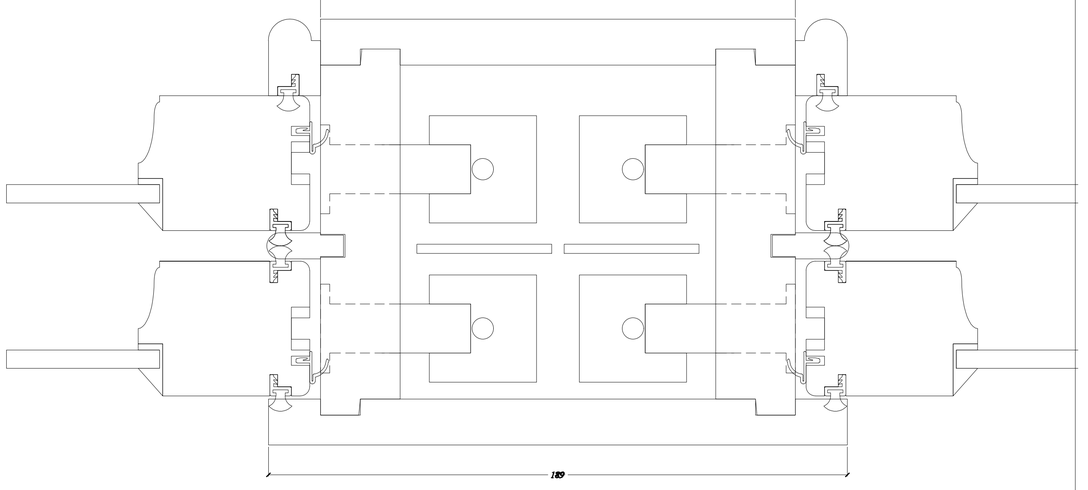

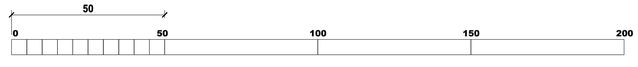

SCALE 1:1 PRINTED AT A1

MARK	DATE	DESCRIPTION

AGENT
LK DESIGN SERVICES
7 HANWELL CLOSE
CLACTON ON SEA
ESSEX CO16 7HF
Tel 01255 431 825
Mob 07703270389

PROJECT
JOB NO 1610 7 REGENT SQUARE FLAT 2 WC1H 8HZ

CLIENT

PROJECT NO: JOB NO 1610

CAD DWG FILE:

DRAWN BY: LK

DATE: JUNE 2016

SCALE: 1:1 AT A1

SHEET TITLE **BOX SASH DETAIL**

DWG NO 1610 - 20 REV B