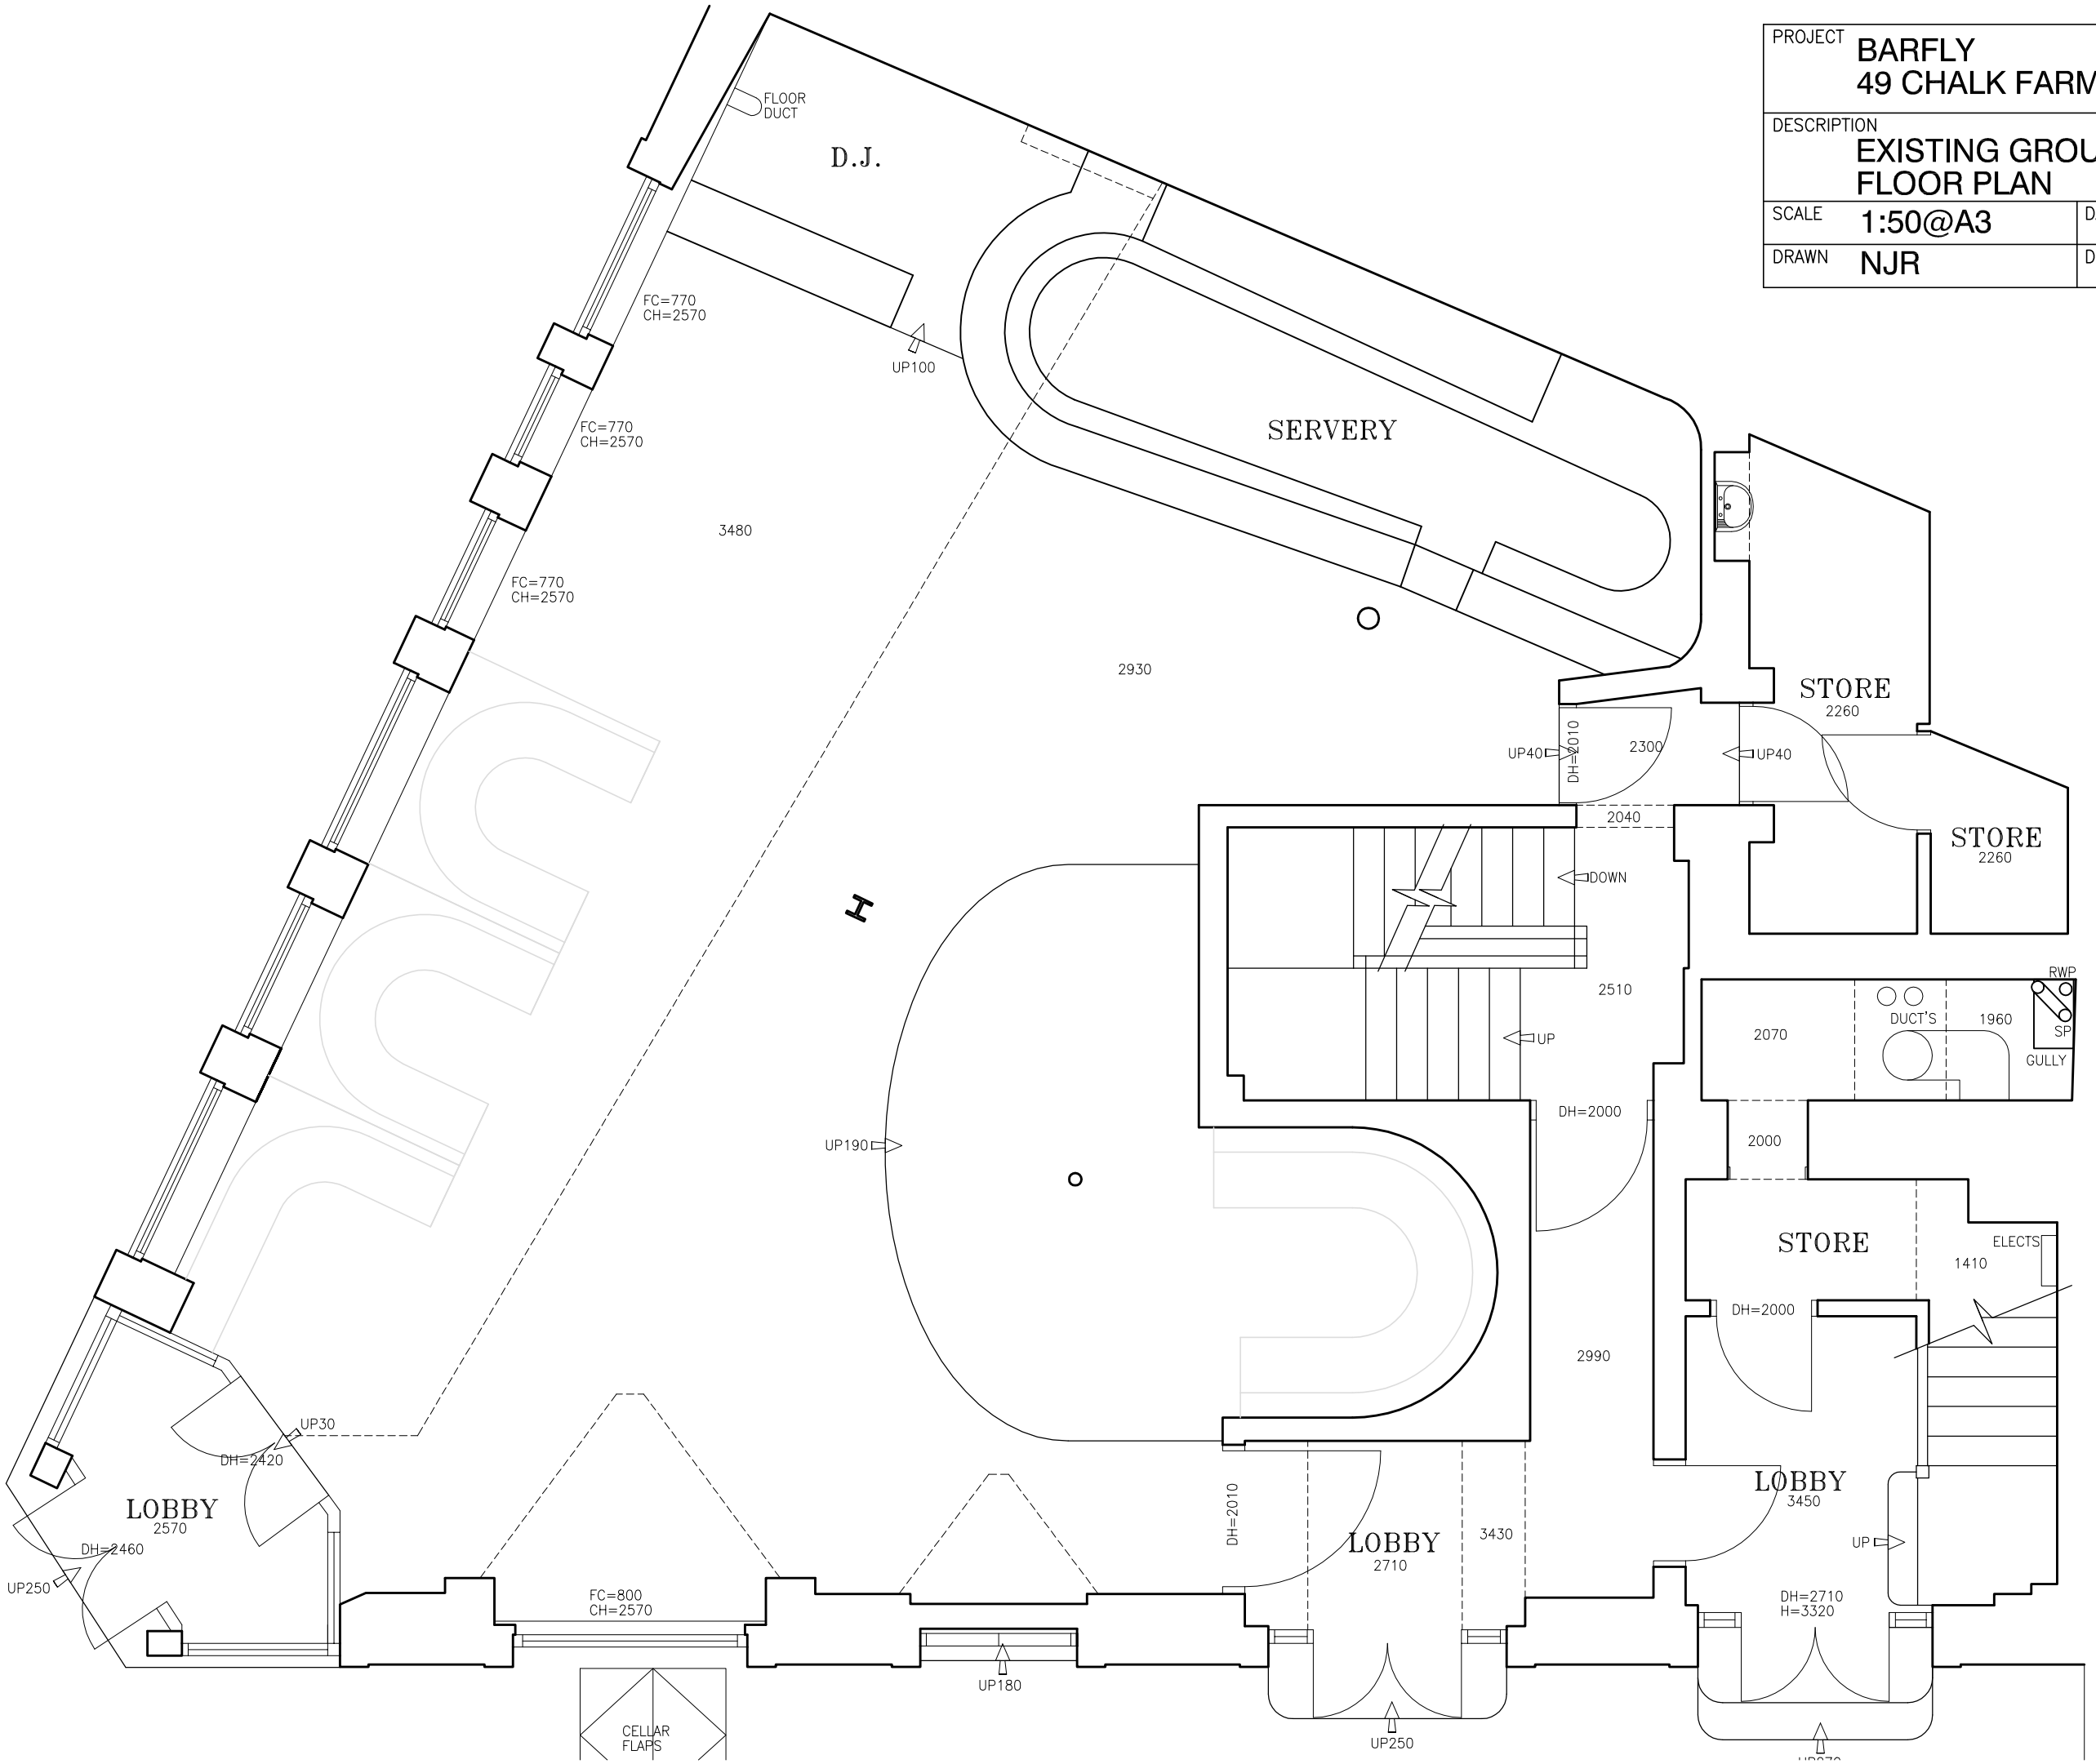PROJECT	BARFLY 49 CHALK FARM ROAD NW1 8AN		
DESCRIPTION	EXISTING GROUND FLOOR PLAN		
SCALE	1:50@A3	DATE	MAY 2016
DRAWN	NJR	DWG No	C1145/16/01