KEY

DENOTES EXTENT OF DEMOLITION

DENOTES EXTENT OF ITEM TO BE DEMOLISHED

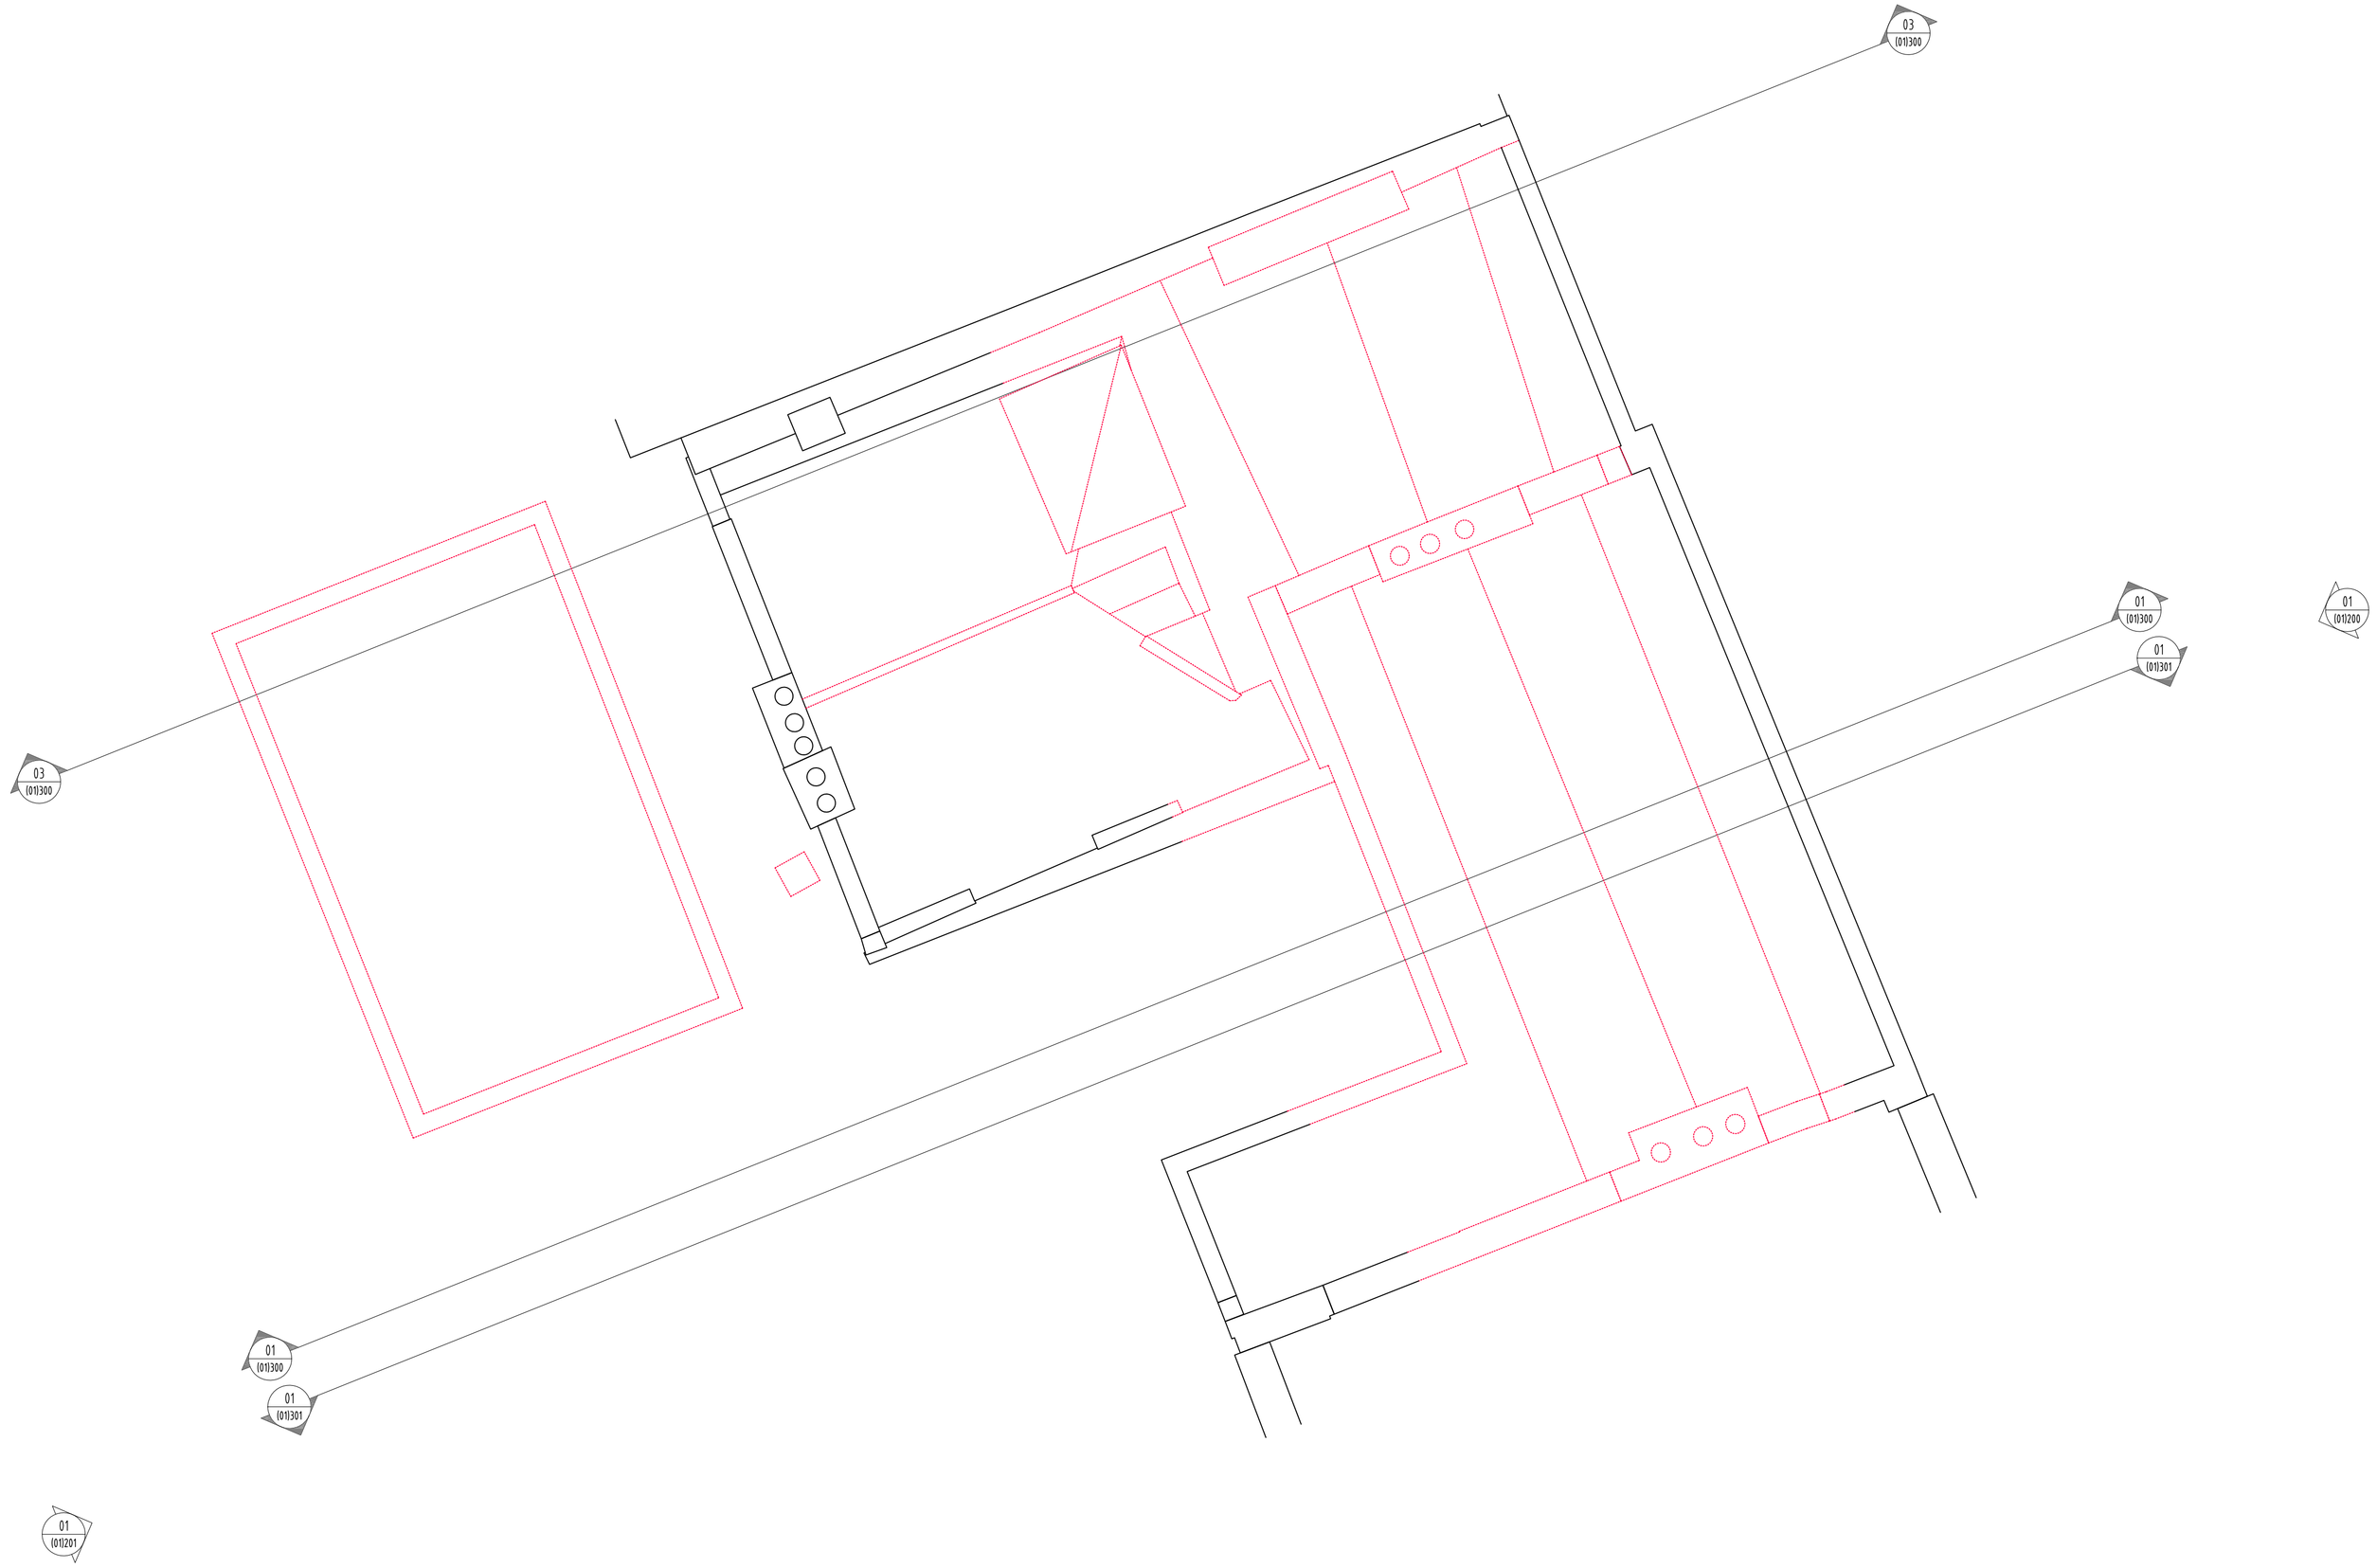

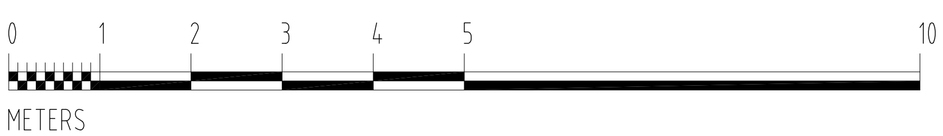

01 - Roof Plan
As Existing With Demolitions

REV	ISSUE DATE	REVISION NOTES
A	2016.07.22	Issued for Planning
-	2016.06.29	Issued for Information

GENERAL NOTES

Do not scale. All written dimensions must be checked on site before work commences on site or in shop. Figured dimensions take preference over those scaled. Discrepancies, where identified, must be reported to the Architect immediately.

Any areas indicated on this drawing are for guidance purposes only. No responsibility is taken for their accuracy.

All work must be carried out in accordance with the Building Regulations and to the satisfaction of the Local Authority.

STATUS

PLANNING

Garnett+Partners LLP
Holborn Hall
195 High Holborn
London WC1V 7BD
Tel.+44 (0)20 7404 7677
Fax.+44 (0)20 7404 6648
mail@garnettpartners.com
www.garnettpartners.com

architects / planners / designers

CLIENT

Calabar Properties Ltd

PROJECT

11-12 Grenville Street, WC1

DRAWING TITLE

Roof Plan
As Existing With Demolitions

SCALE	DATE
1:50@A1 1:100@A3	June '16

JOB NO.	DWG NO.	REV.
790	(01)105	A