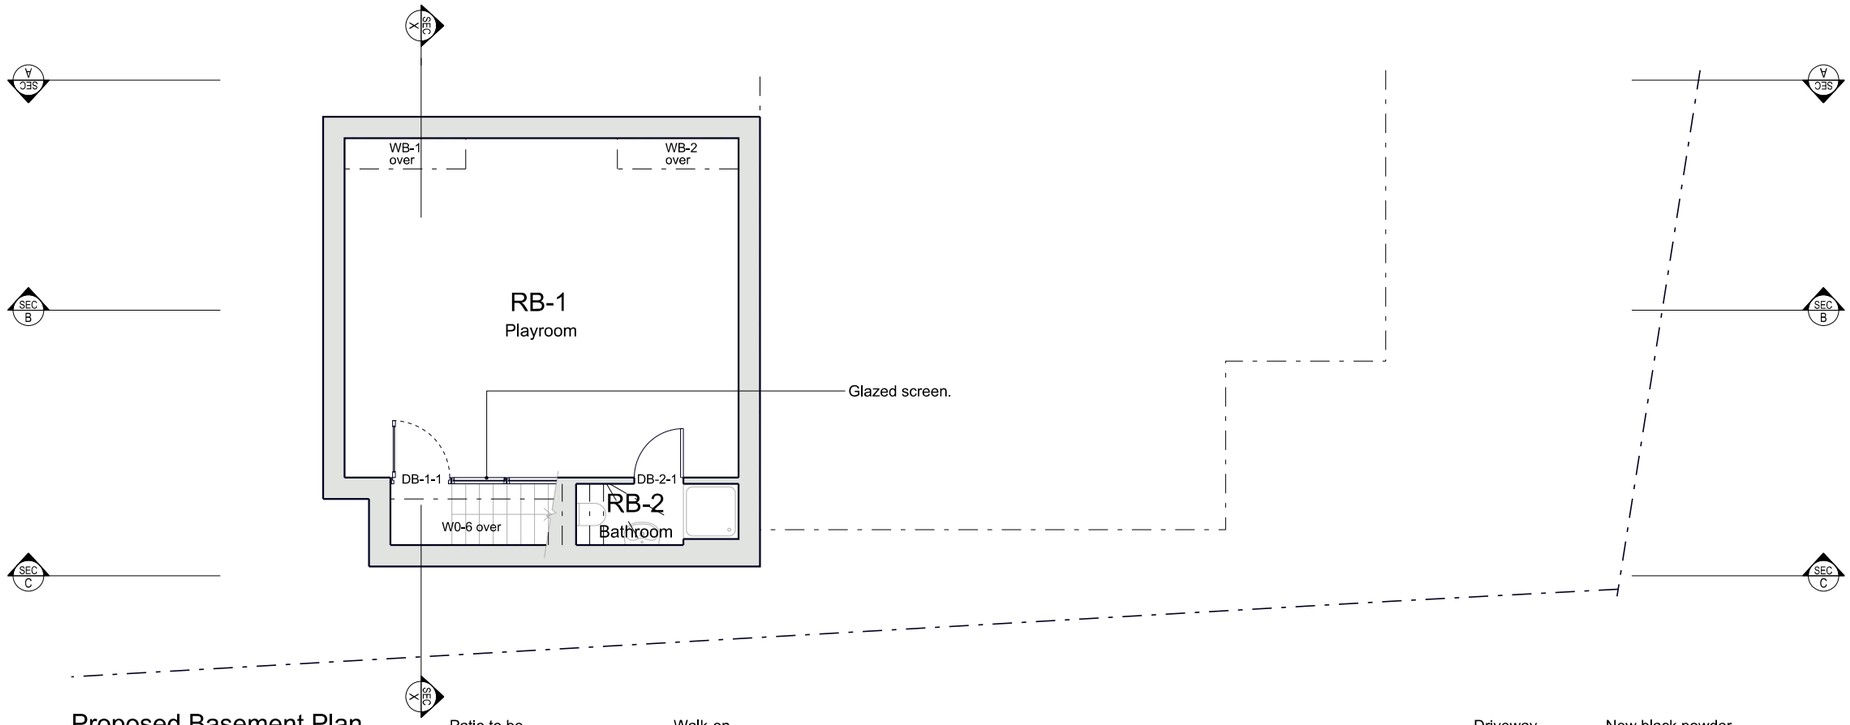

Proposed Basement Plan

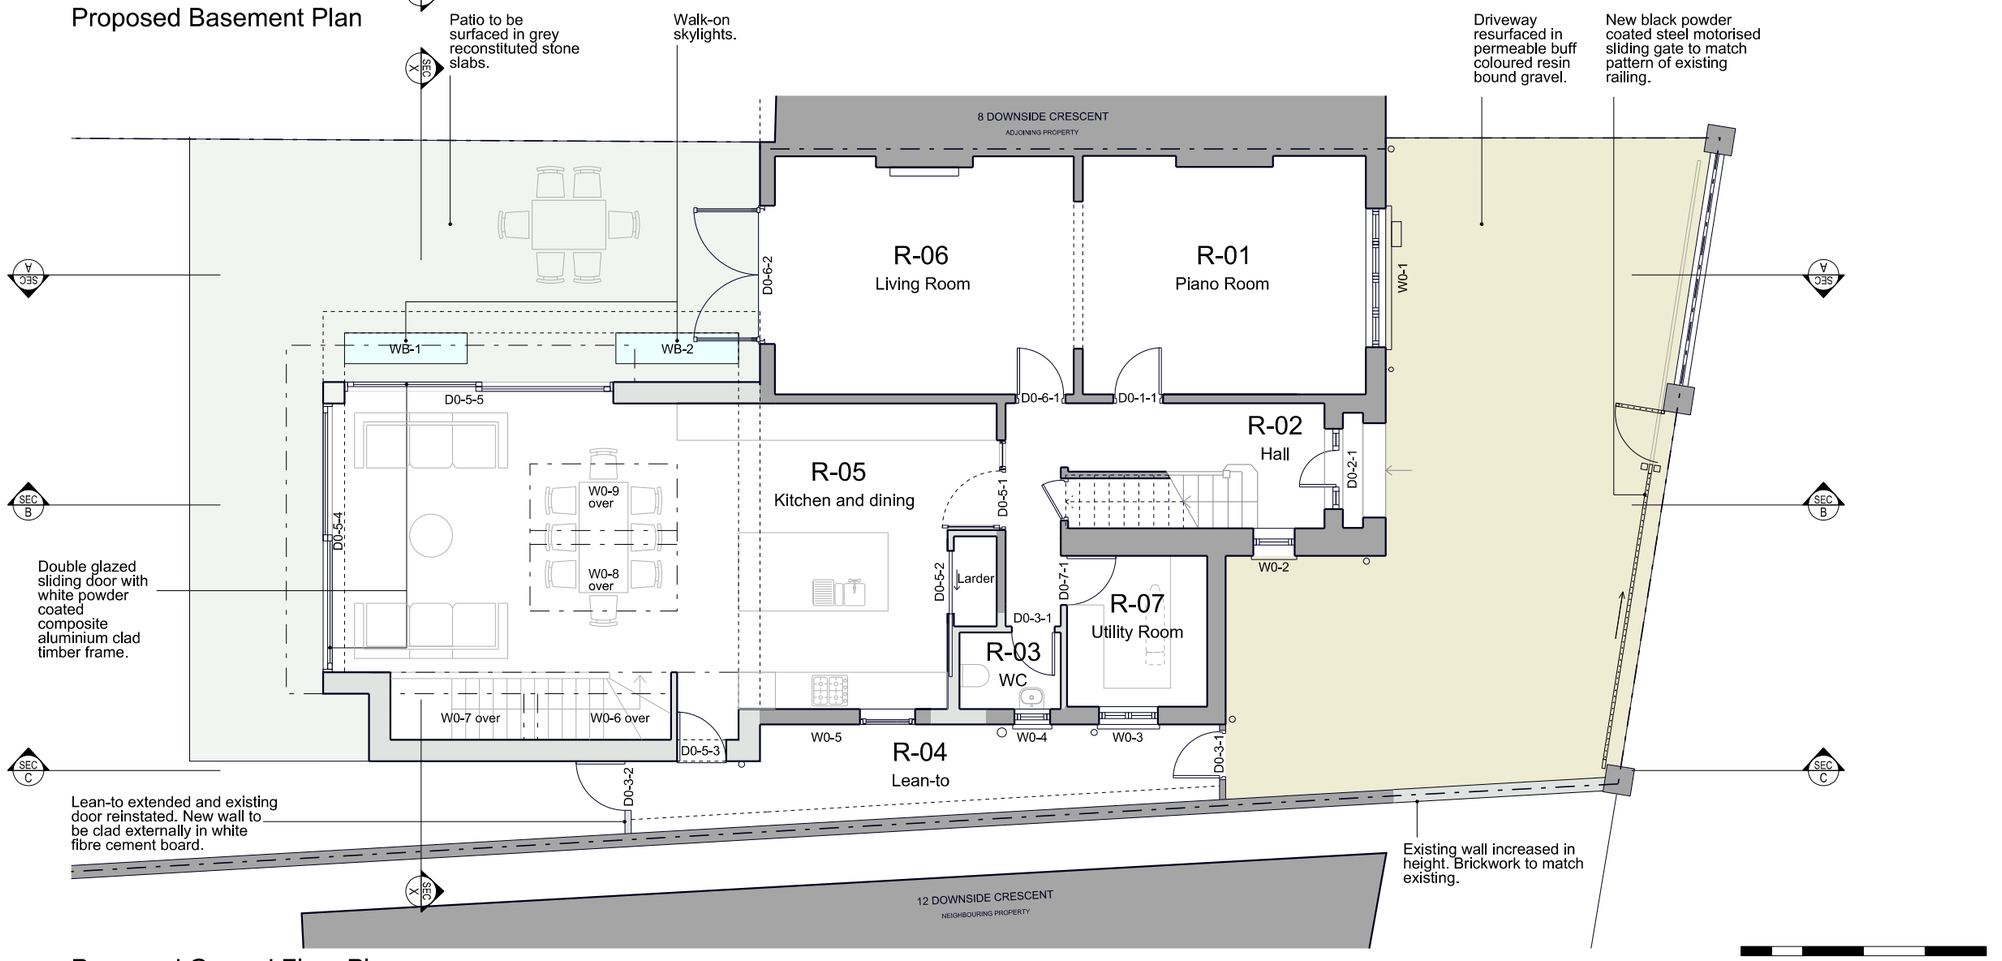

Proposed Ground Floor Plan

N

Drawings may be scaled for purposes of Planning.
Any discrepancies should be reported immediately to the designer.
If in doubt ask.
This drawing is copyright of the designer.

These drawings are based on survey plans provided by the client.
The designer accepts no liability for inaccuracies.
Check all dimensions on site before proceeding with the works.

Drawing Status:
Planning

Revision		Date

BOW TIE CONSTRUCTION

Bow Tie Construction Ltd, Unit 86, Cressex Enterprise Centre, Lincoln Road, High Wycombe, Bucks, HP12 3RL. Info@bowtieconstruction.co.uk

Project
10 Downside Crescent
Belsize Park
NW3 2AP

Drawing
Proposed Ground Floor and Basement Plans

Scale	Date
1:100 @ A3	June 2016

Drg. no.	Revision
129 P 00	-

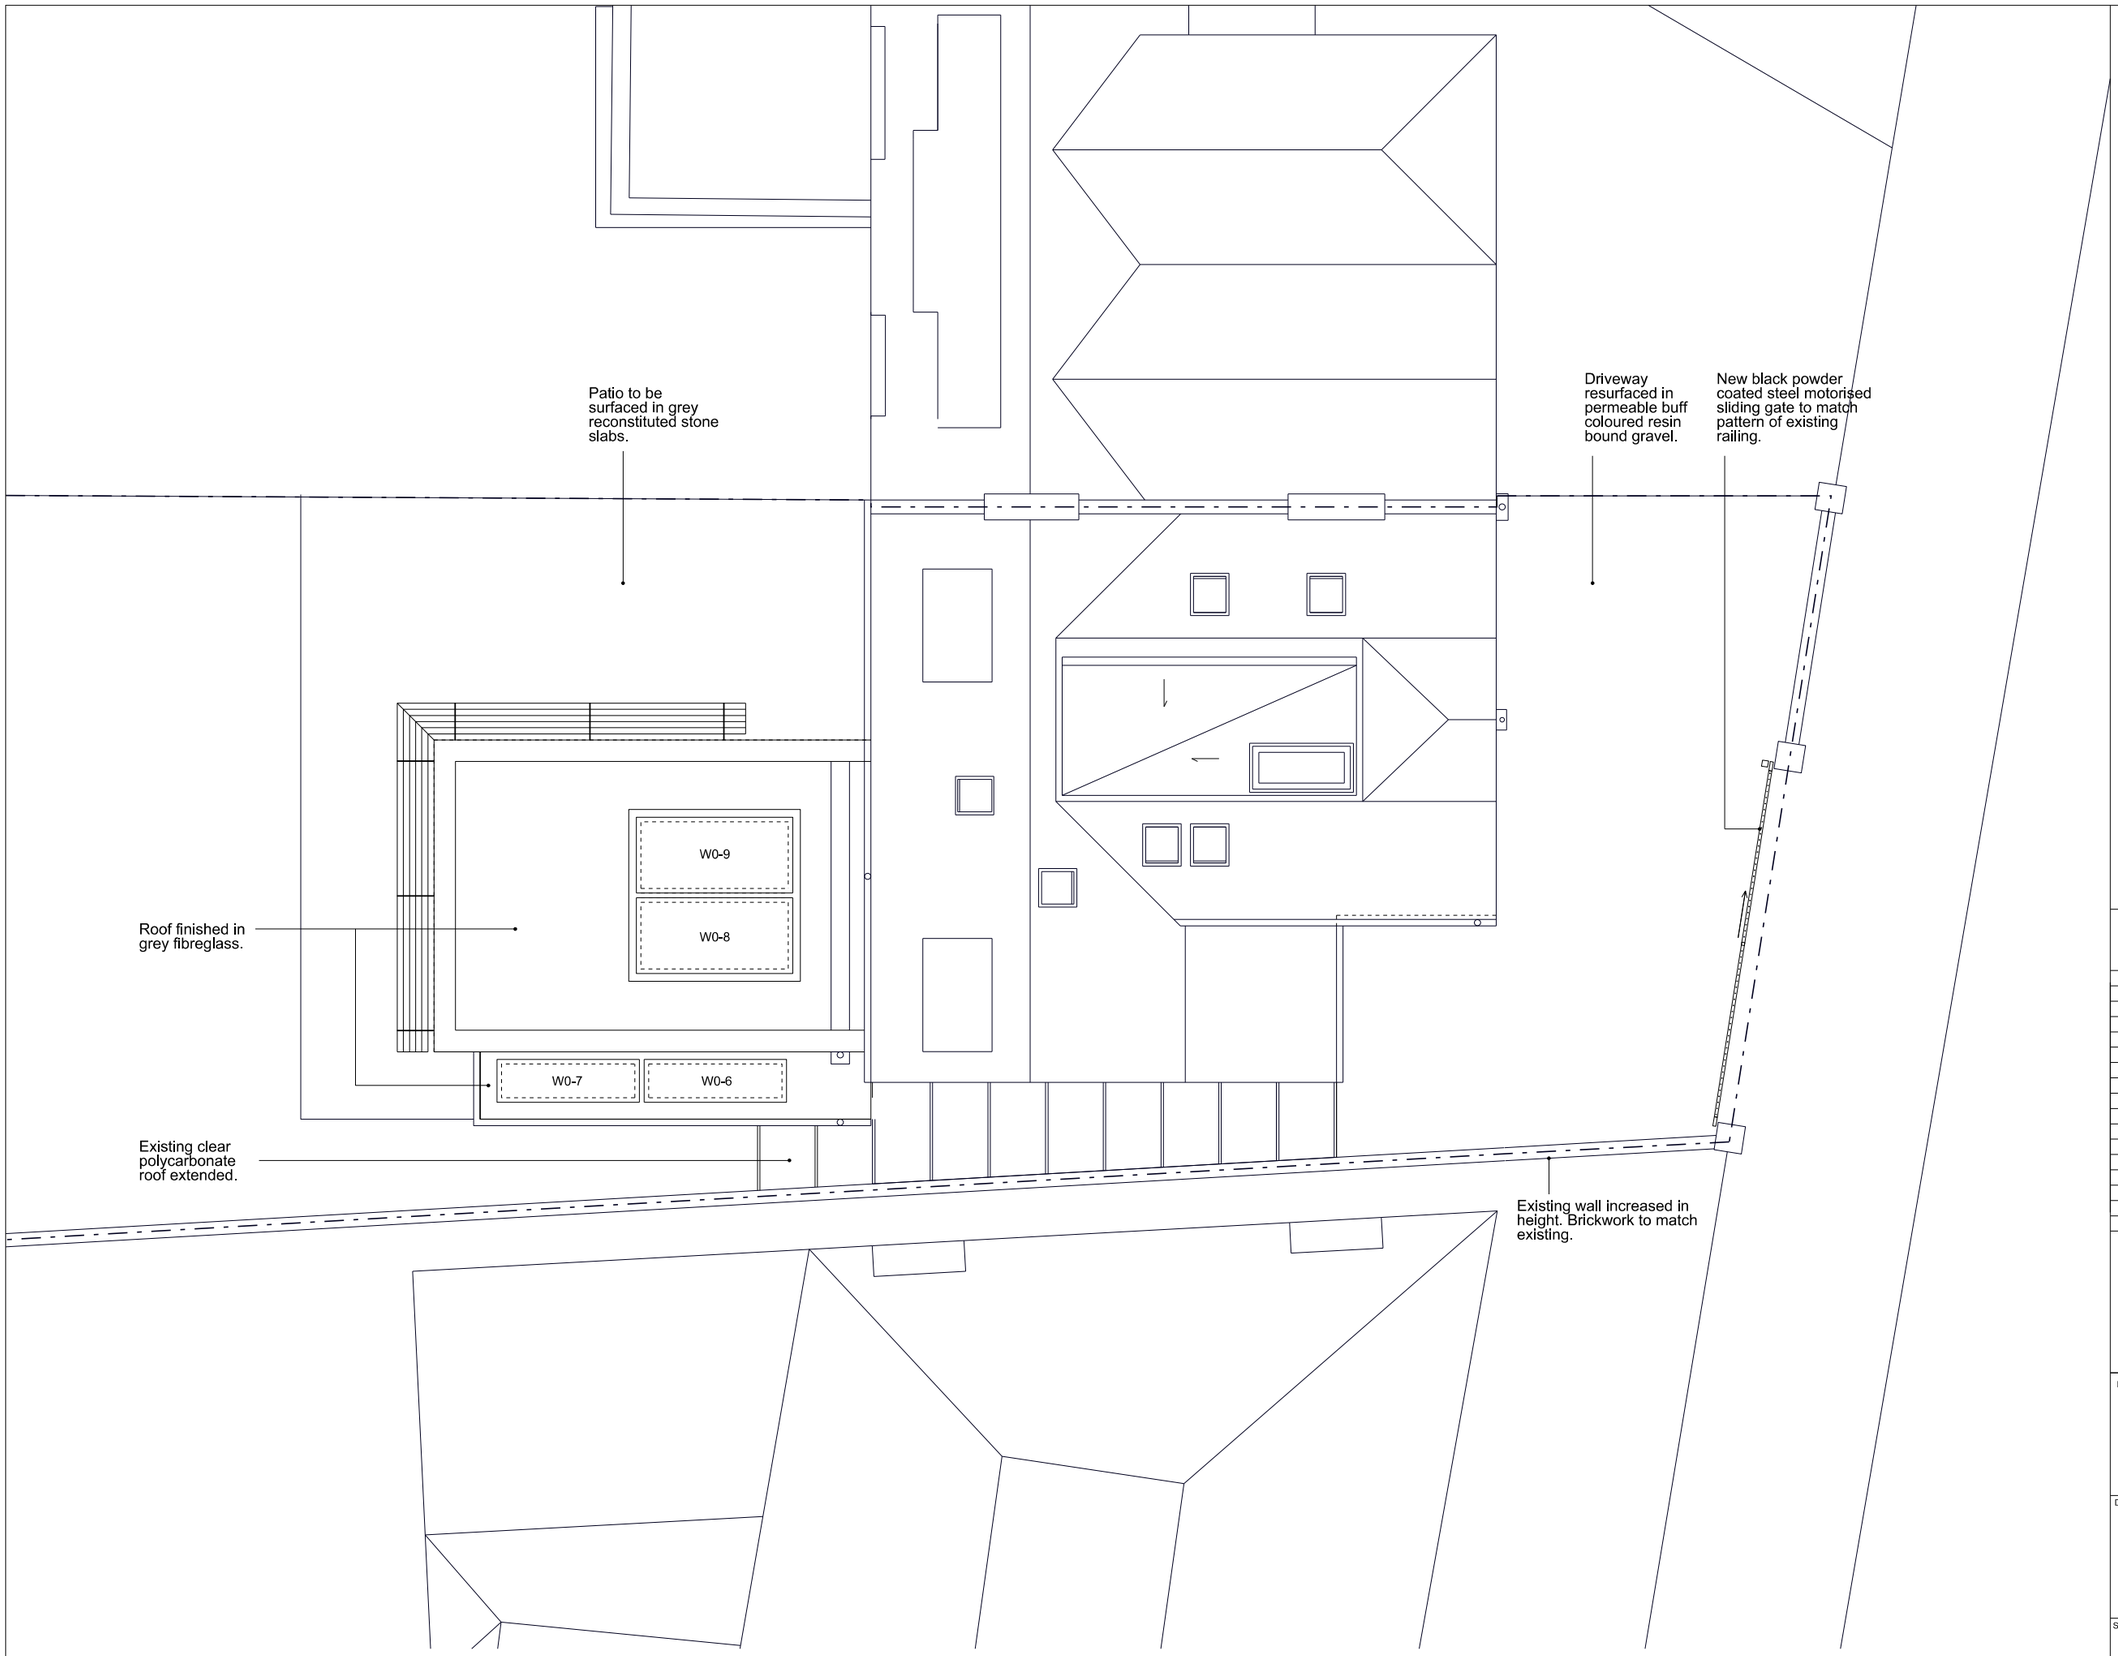

Proposed Roof Plan

Drawings may be scaled for purposes of Planning.
Any discrepancies should be reported immediately to the designer.
If in doubt ask.
This drawing is copyright of the designer.

These drawings are based on survey plans provided by the client.
The designer accepts no liability for inaccuracies.
Check all dimensions on site before proceeding with the works.

Drawing Status:
Planning

Revision		Date

BOW TIE
CONSTRUCTION

Bow Tie Construction Ltd, Unit 86, Cressex Enterprise Centre, Lincoln Road, High Wycombe, Bucks, HP12 3RL. Info@bowtieconstruction.co.uk

Project
10 Downside Crescent
Belsize Park
NW3 2AP

Drawing
Proposed Roof Plan

Scale	Date
1:100 @ A3	June 2016

Drg. no.	Revision
129 P 03	-

Proposed Front Elevation

Proposed Rear Elevation

Double doors with white powder coated composite aluminium clad timber frame.

Double glazed sliding door with white powder coated composite aluminium clad timber frame.

0m 1m 2m 4m

Drawings may be scaled for purposes of Planning.
Any discrepancies should be reported immediately to the designer.
If in doubt ask.
This drawing is copyright of the designer.

These drawings are based on survey plans provided by the client.
The designer accepts no liability for inaccuracies.
Check all dimensions on site before proceeding with the works.

Drawing Status:
Planning

Revision		Date

BOW TIE
CONSTRUCTION

Bow Tie Construction Ltd, Unit 86, Cressex Enterprise Centre, Lincoln Road, High Wycombe, Bucks, HP12 3RL. info@bowtieconstruction.co.uk

Project
10 Downside Crescent
Belsize Park
NW3 2AP

Drawing
Proposed Front and Rear Elevations

Scale	Date
1:100 @ A3	June 2016

Drg. no.	Revision
129 P 10	-

Proposed Section AA

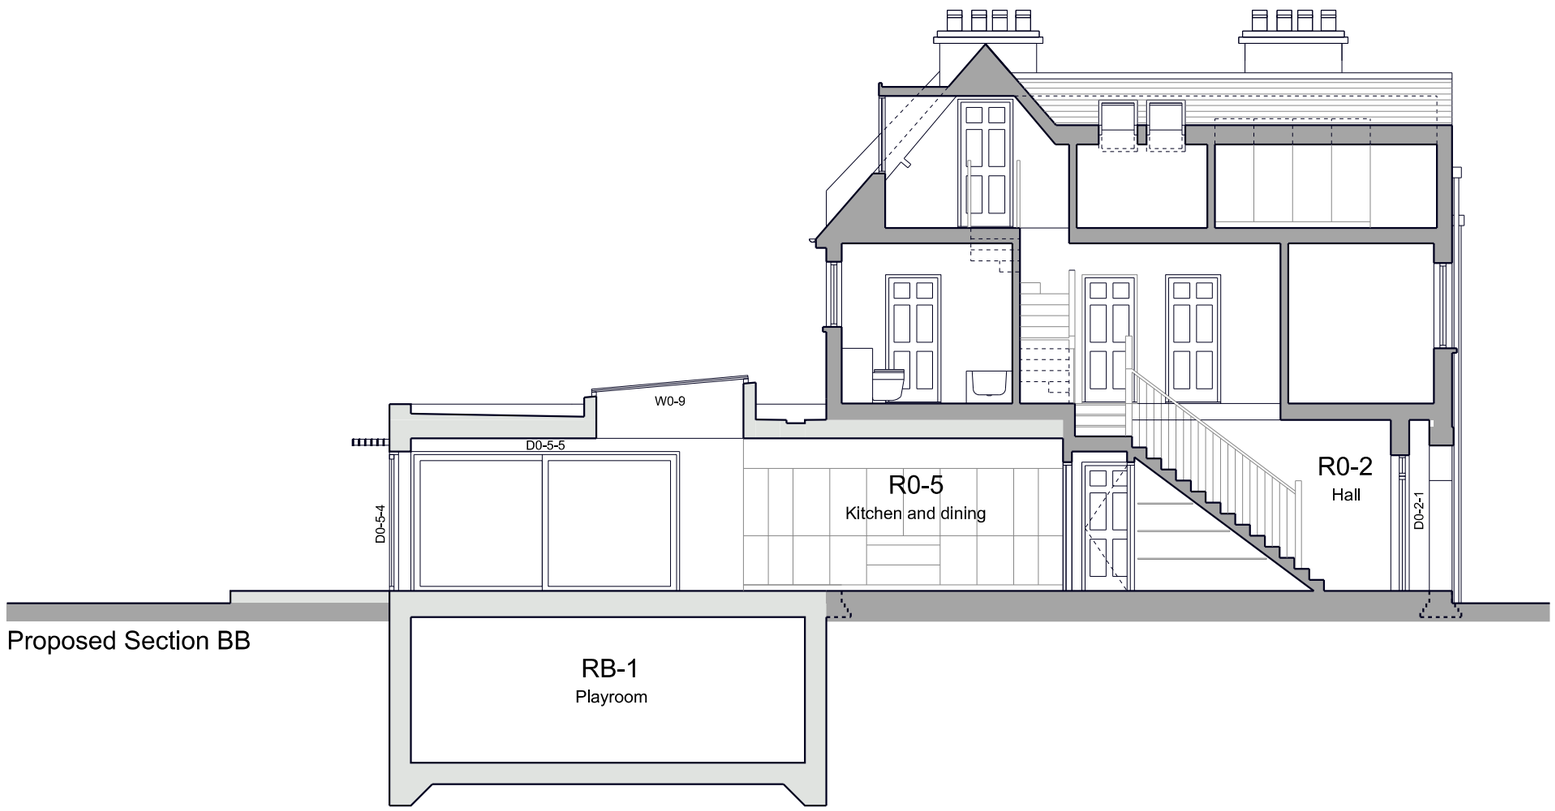

Proposed Section BB

0m 1m 2m 4m

KEY PLAN

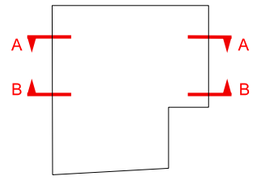

Drawings may be scaled for purposes of Planning.
Any discrepancies should be reported immediately to the designer.
If in doubt ask.
This drawing is copyright of the designer.

These drawings are based on survey plans provided by the client.
The designer accepts no liability for inaccuracies.
Check all dimensions on site before proceeding with the works.

Drawing Status:
Planning

Revision		Date

BOW TIE CONSTRUCTION

Bow Tie Construction Ltd, Unit 86, Cressex Enterprise Centre, Lincoln Road, High Wycombe, Bucks, HP12 3RL. Info@bowtieconstruction.co.uk

Project
10 Downside Crescent
Belsize Park
NW3 2AP

Drawing
Proposed Sections AA and BB

Scale	Date
1:100 @ A3	June 2016

Drg. no.	Revision
129 P 20	-

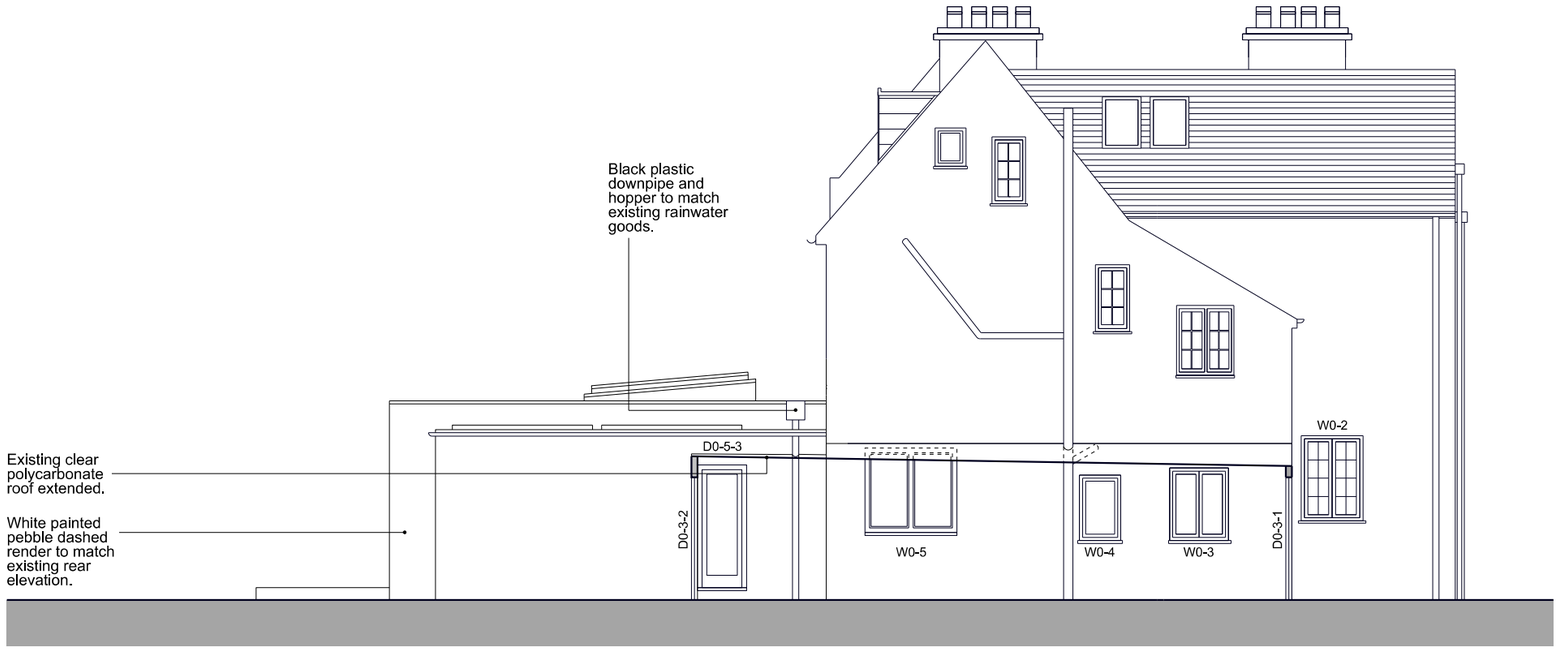

Proposed Section CC

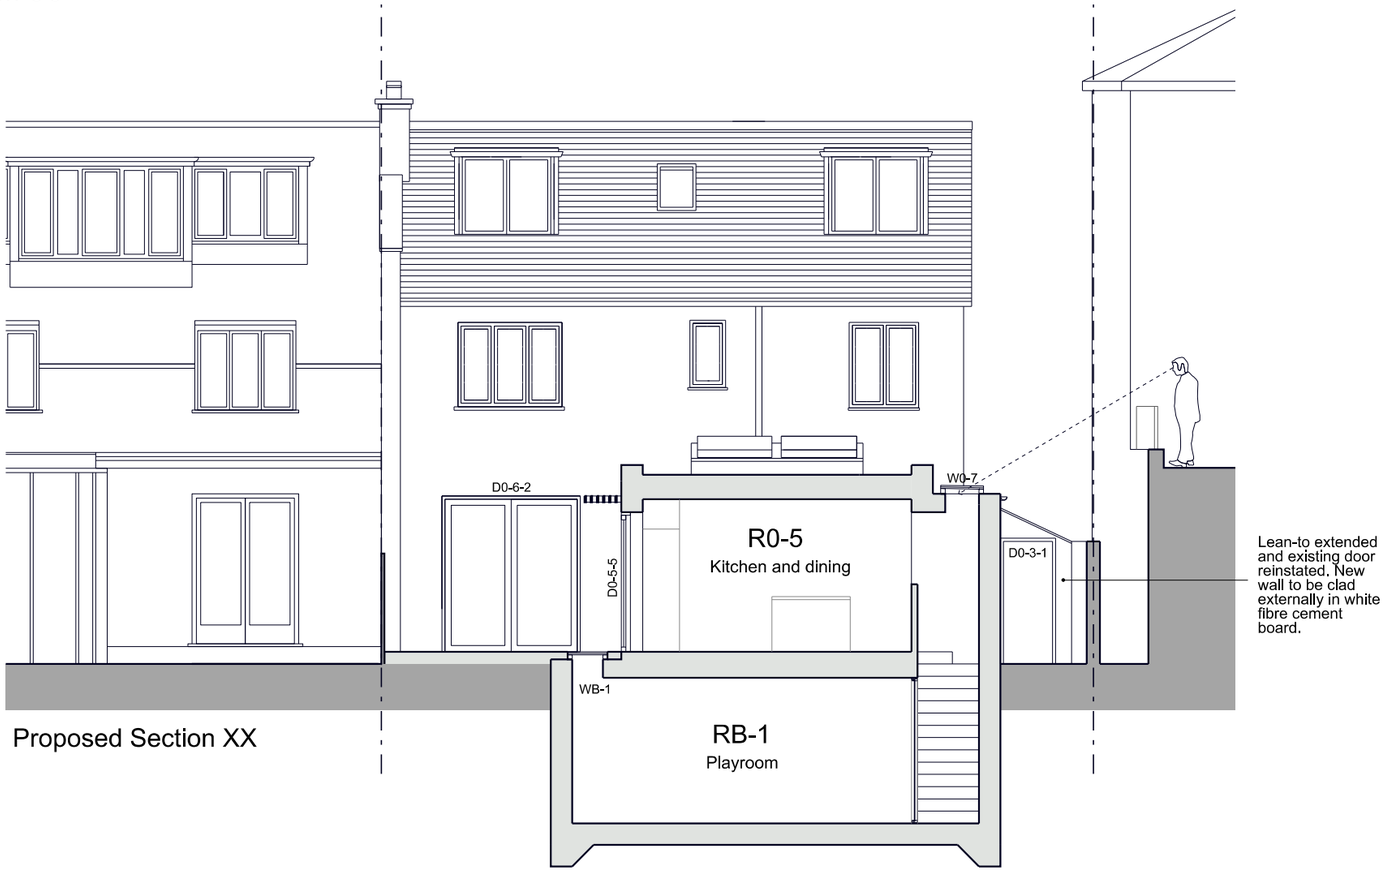

Proposed Section XX

0m 1m 2m 4m

KEY PLAN

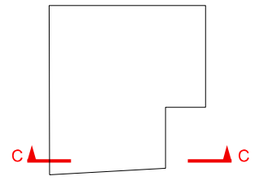

Drawings may be scaled for purposes of Planning.
Any discrepancies should be reported immediately to the designer.
If in doubt ask.
This drawing is copyright of the designer.

These drawings are based on survey plans provided by the client.
The designer accepts no liability for inaccuracies.
Check all dimensions on site before proceeding with the works.

Drawing Status:
Planning

Revision		Date

BOW TIE CONSTRUCTION

Bow Tie Construction Ltd, Unit 86, Cressex Enterprise Centre, Lincoln Road, High Wycombe, Bucks, HP12 3RL. Info@bowtieconstruction.co.uk

Project
10 Downside Crescent
Belsize Park
NW3 2AP

Drawing
Proposed Sections CC and XX

Scale	Date
1:100 @ A3	June 2016

Drg. no.	Revision
129 P 21	-