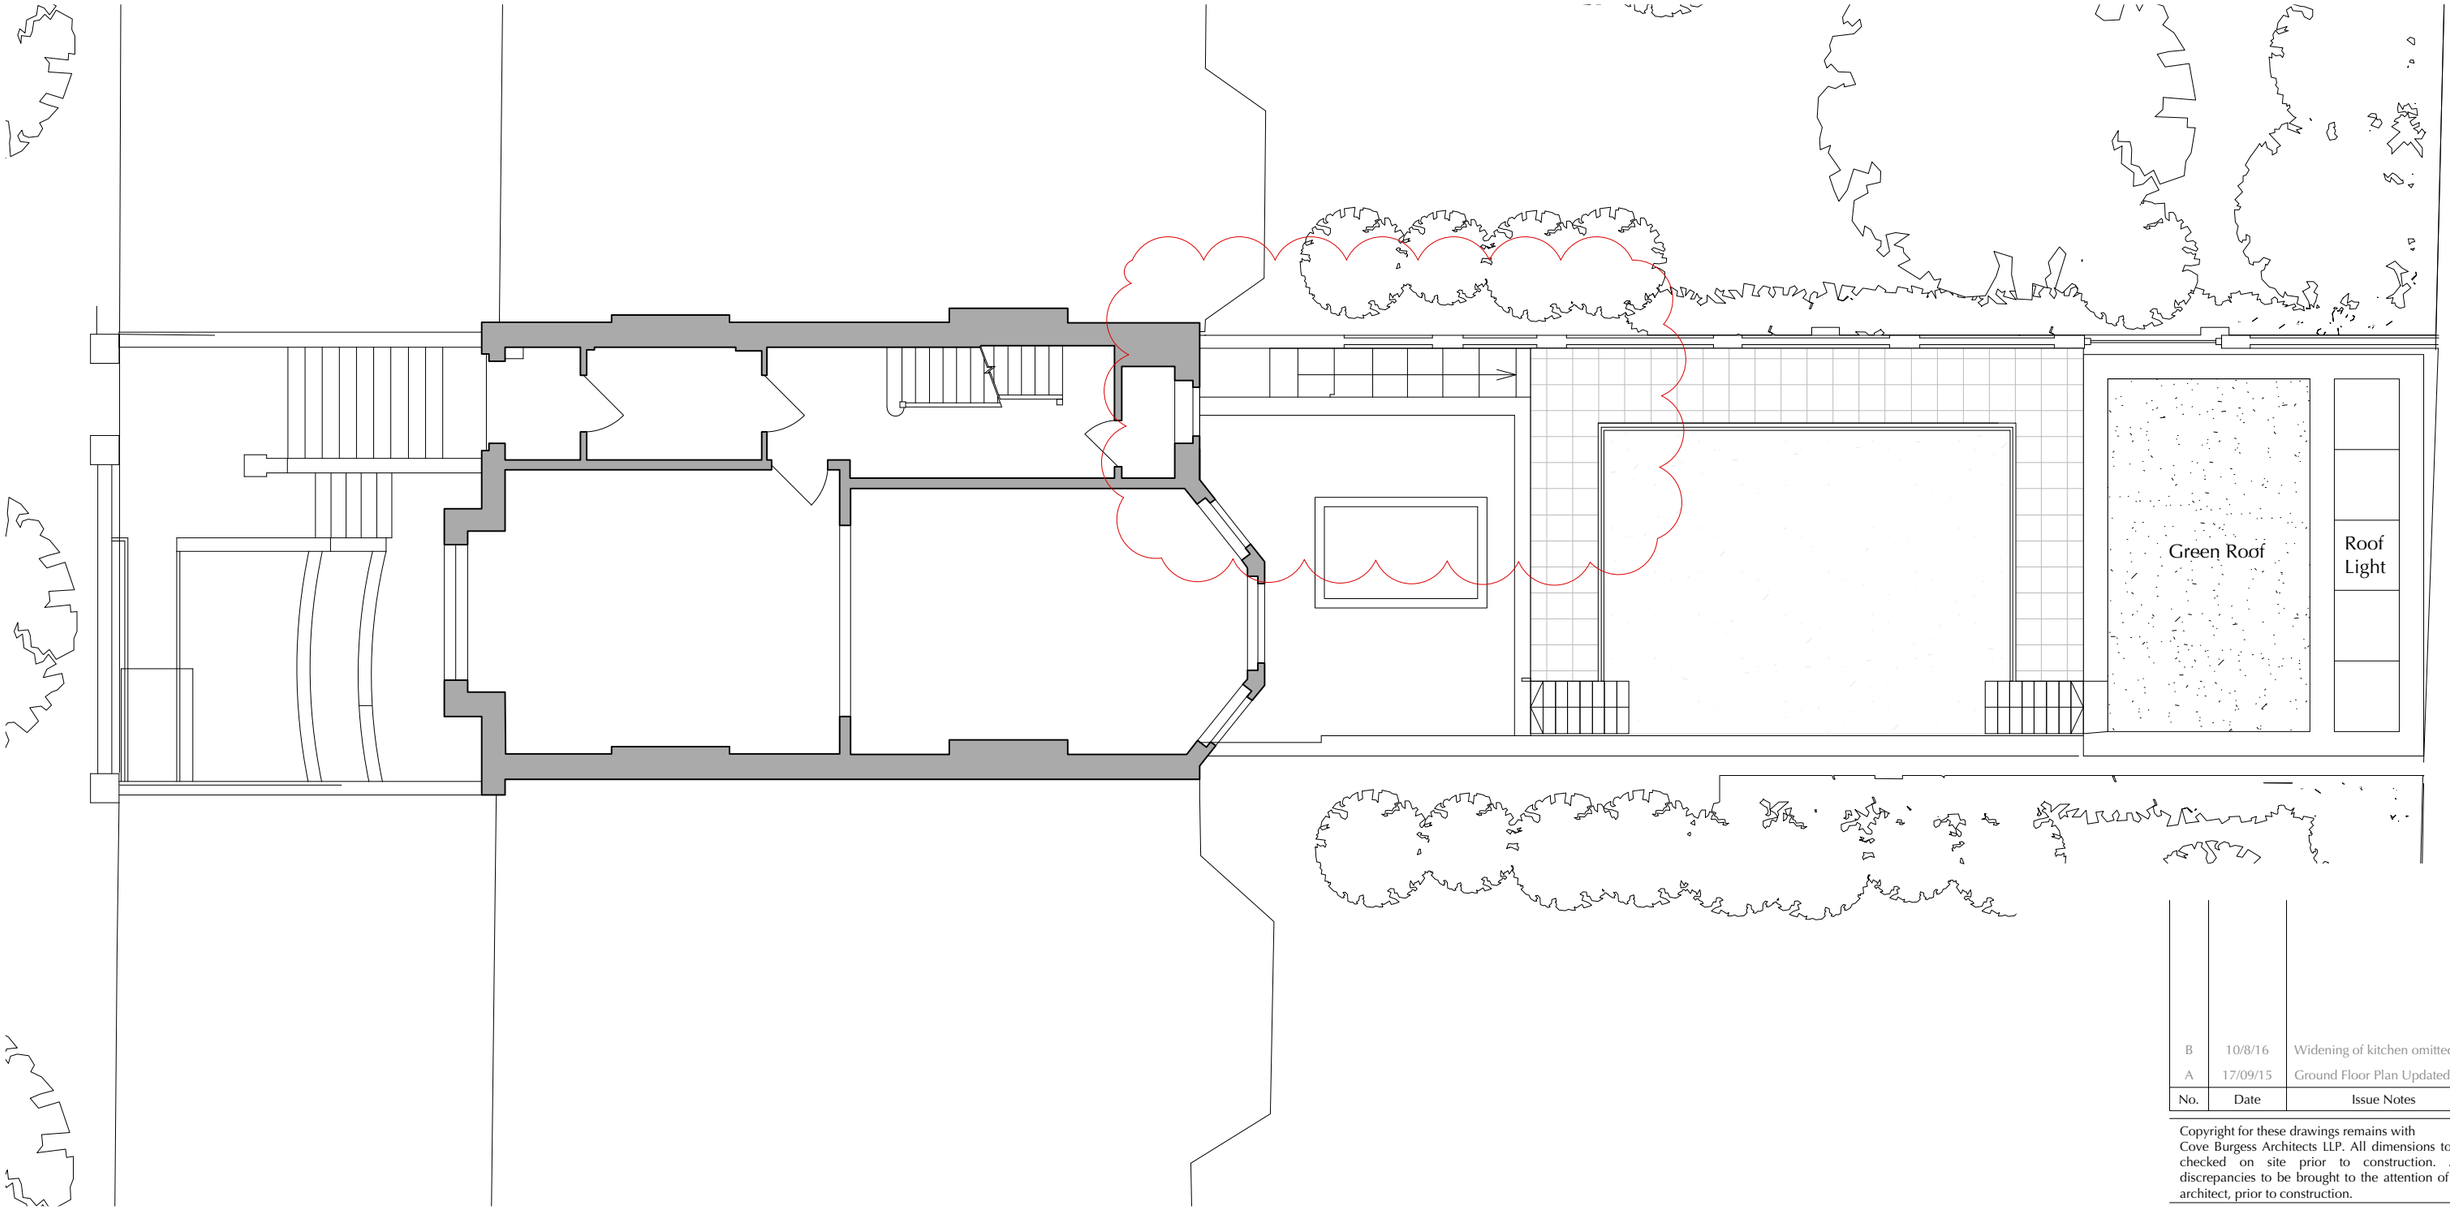

No.	Date	Issue Notes
B	10/8/16	Widening of kitchen omitted
A	17/09/15	Ground Floor Plan Updated.

Copyright for these drawings remains with Cove Burgess Architects LLP. All dimensions to be checked on site prior to construction. Any discrepancies to be brought to the attention of the architect, prior to construction.

Project Title

6 Elsworthy Terrace

Sheet Title

Proposed Ground Floor

Scale

1:100 @ A3

Date Printed

10/8/16

Drawing No.

2143/0301

Revision

-

COVEBURGESS