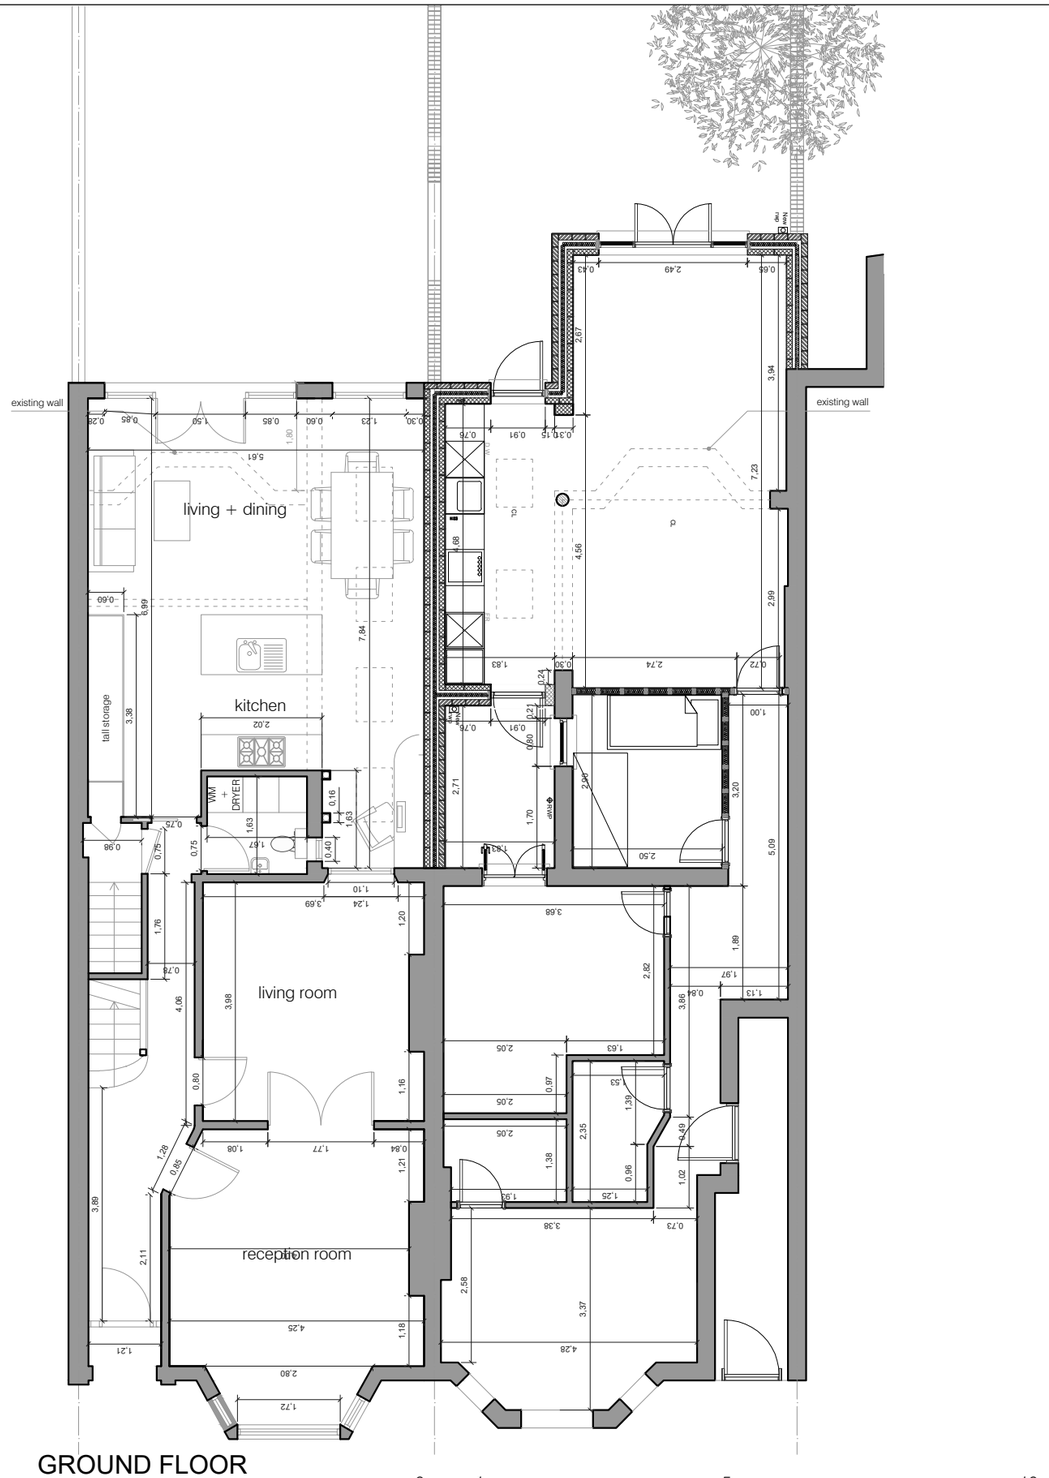

GROUND FLOOR
E: 1/100

0 1 5 10
m

12 and 14 Savernake Road NW3 2JN

MAGGIE TOY Architectural Design	Client: Sheela de Lacey	Date: 18/07/2016

1214001.PROPOSED FLOOR PLANS dimensions

Scale: A3 1/100	Project: REAR EXTENSION