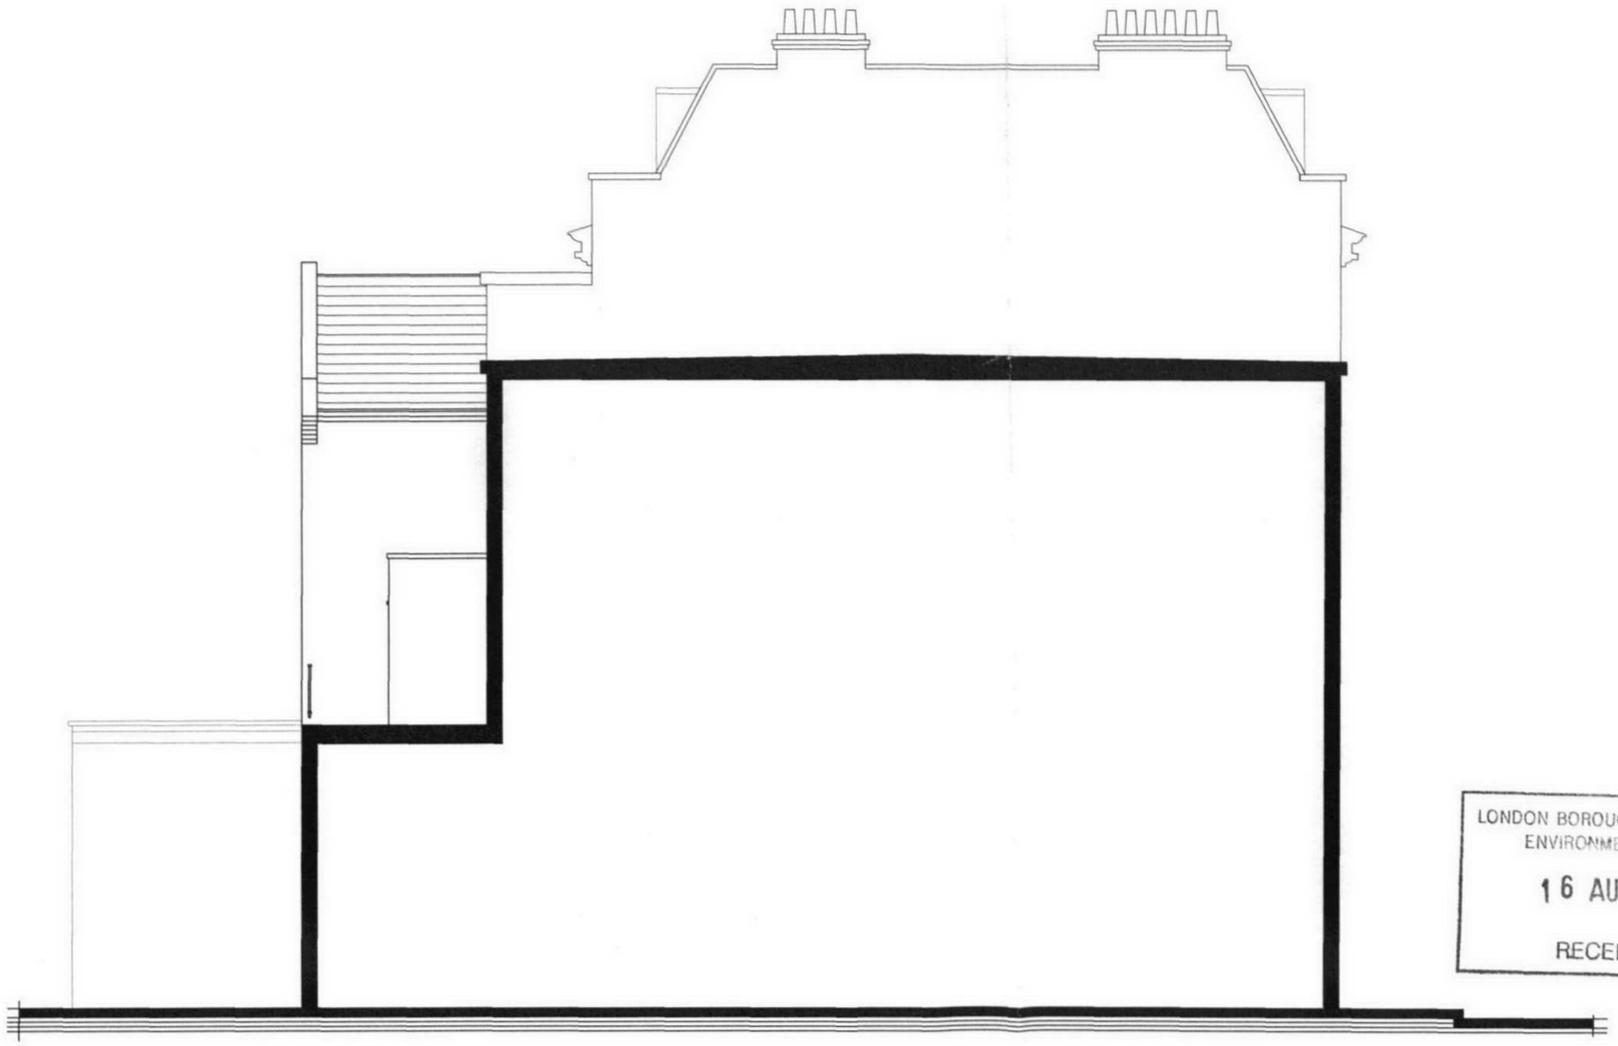

PROPOSED SECTIONAL SIDE ELEVATION ELEVATION 1:100

LONDON BOROUGH OF CAMDEN
ENVIRONMENT DEPT.
16 AUG 2006
RECEIVED

Notes:
All dimensions must be checked on site and not scaled from this drawing

© Copyright

Simon Hands and Associates
Chartered Surveyors & Architects

12 Ruislip Road
Greenford
Middlesex
UB6 9QN

Tel 020 8575 5959
Fax 020 8575 8866

email: info@shandsassociates.co.uk

Client
Mr O Connolly

Job Title
Proposed Flat Conversion at
AUNTIE ANNIES PUBLIC HOUSE
180 KENTISH TOWN ROAD
LONDON
NW1

Drawing Title
PROPOSED SECTIONAL SIDE ELEVATION

Scale	Paper Size
1:100	A3
Date	Drawn By
AUG 2006	NRH

Job No	Drg No	Rev
2K5254	09	

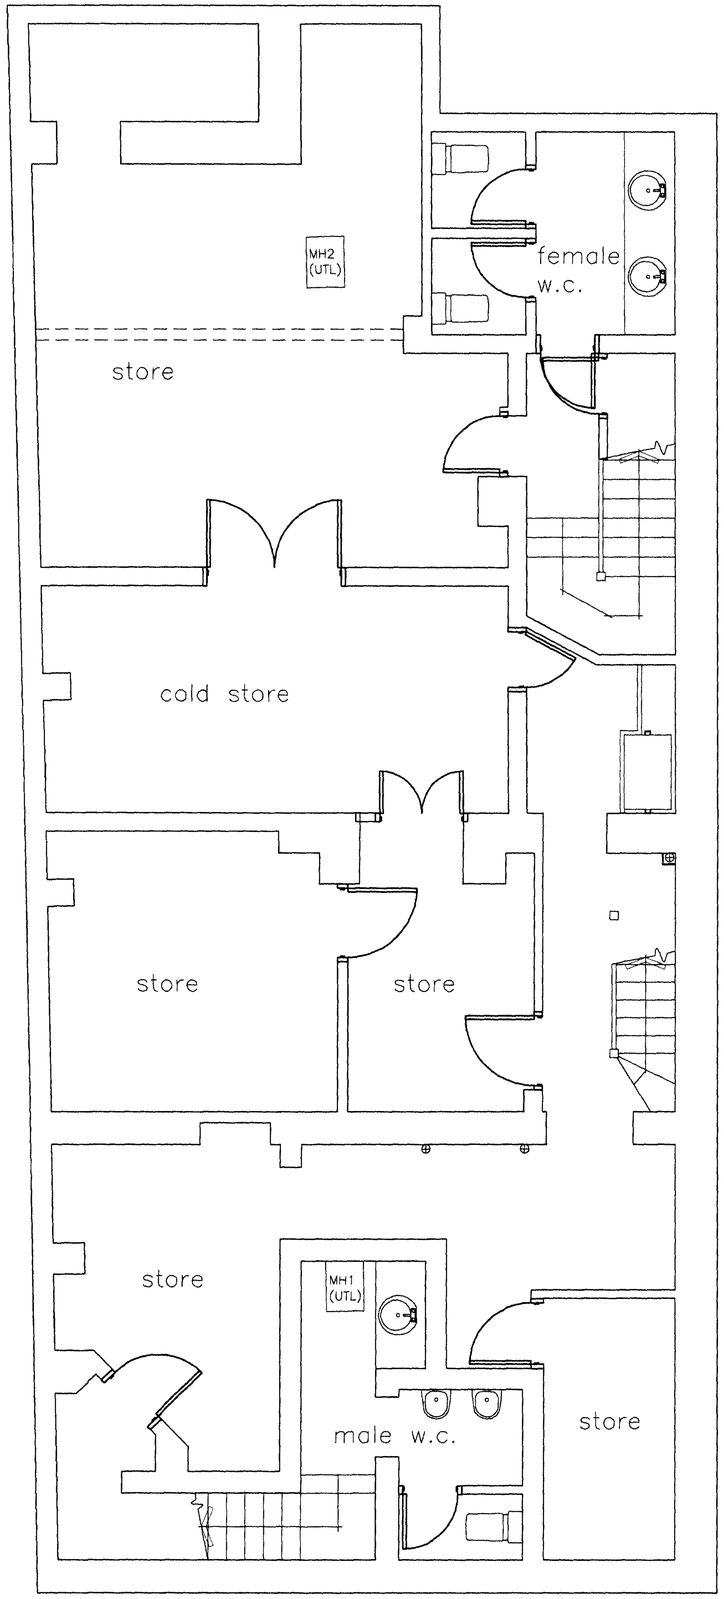

EXISTING BASEMENT PLAN 1:50

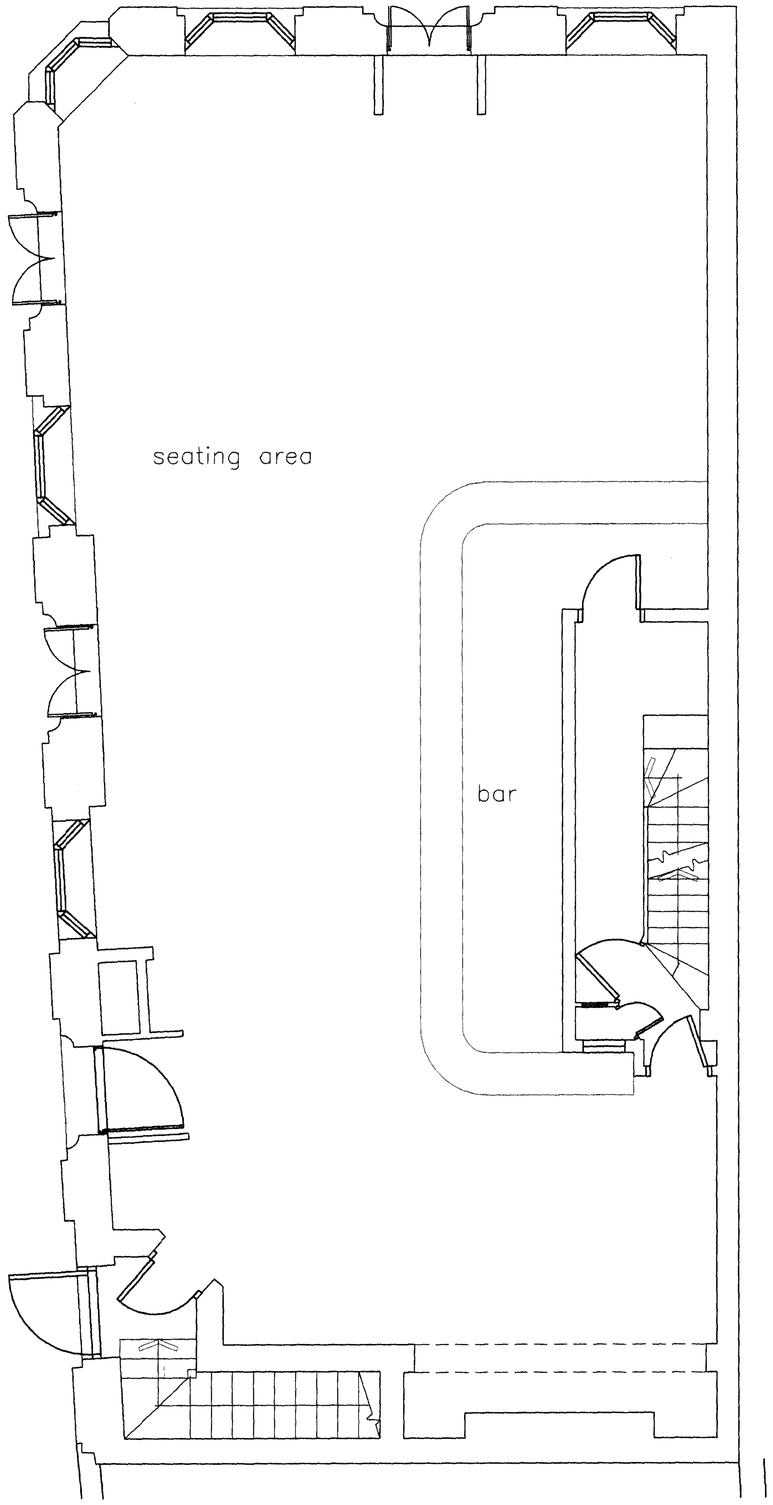

EXISTING GROUND FLOOR PLAN 1:50

Notes:
All dimensions must be checked on site and not scaled from this drawing

© Copyright

Simon Hands & Associates
Chartered Building Surveyors
12 Ruislip Road
Greenford
Middlesex
UB6 9QN
Tel 020 8575 5959
Fax 020 8575 8866
email: info@shandsassociates.co.uk

Client
Mr O Connolly

Job Title
Proposed Flat Conversion at
AUNTIE ANNIES PUBLIC HOUSE
180 KENTISH TOWN ROAD
LONDON
NW1

Drawing Title
EXISTING BASEMENT AND GROUND FLOOR PLANS

Scale	Paper Size
1:50	A2
Date	Drawn by
JAN 2006	NRH

Job No	Drg No	Rev
2K5254	01	

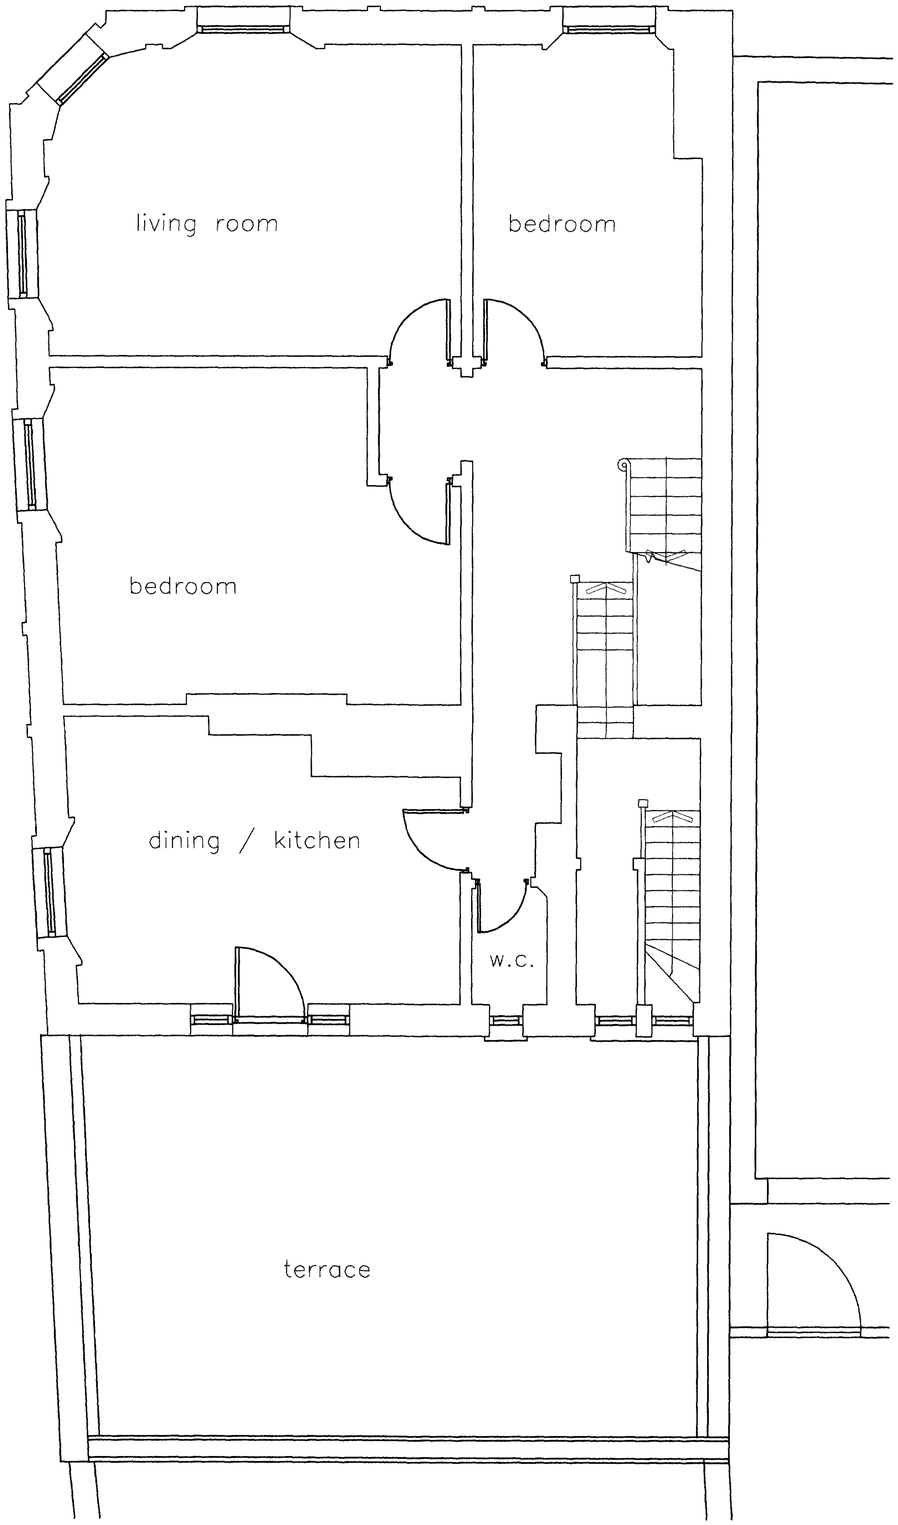

EXISTING FIRST FLOOR PLAN 1:50

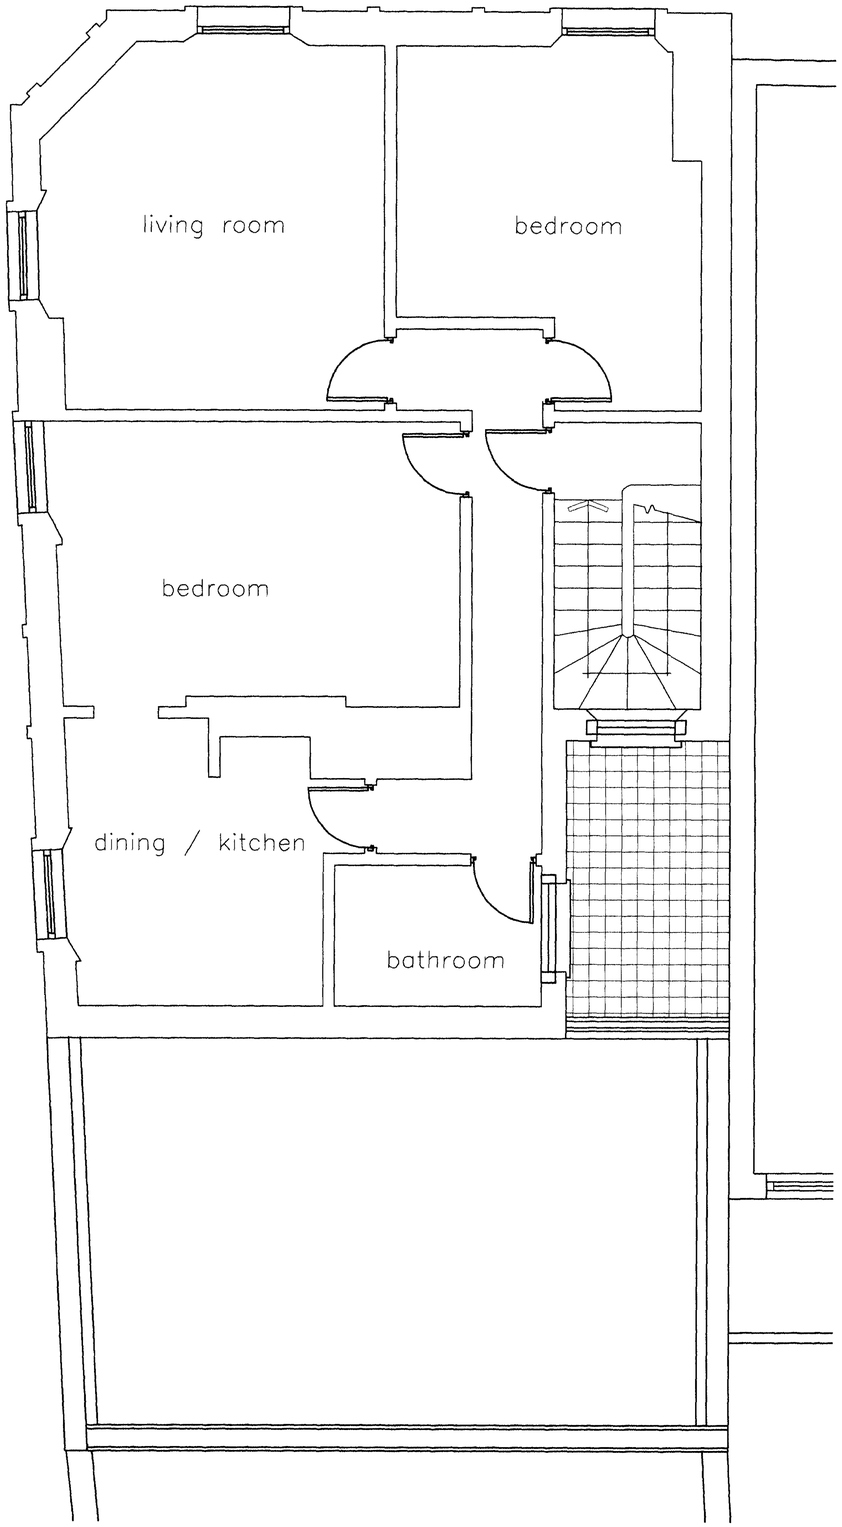

EXISTING SECOND FLOOR PLAN 1:50

Notes:
All dimensions must be checked on site and not scaled from this drawing

© Copyright

Simon Hands & Associates
Chartered Building Surveyors
12 Ruislip Road
Greenford
Middlesex
UB6 9QN
Tel 020 8575 5959
Fax 020 8575 8866
email: info@shandsassociates.co.uk

Client
Mr O Connolly

Job Title
Proposed Flat Conversion at
AUNTIE ANNIES PUBLIC HOUSE
180 KENTISH TOWN ROAD
LONDON
NW1

Drawing Title
EXISTING FIRST & SECOND FLOOR PLANS

Scale	Paper Size
1:50	A2
Date	Drawn by
JAN 2006	NRH

Job No	Drg No	Rev
2K5254	02	

LOCATION PLAN 1:1250

EXISTING FRONT ELEVATION 1:100

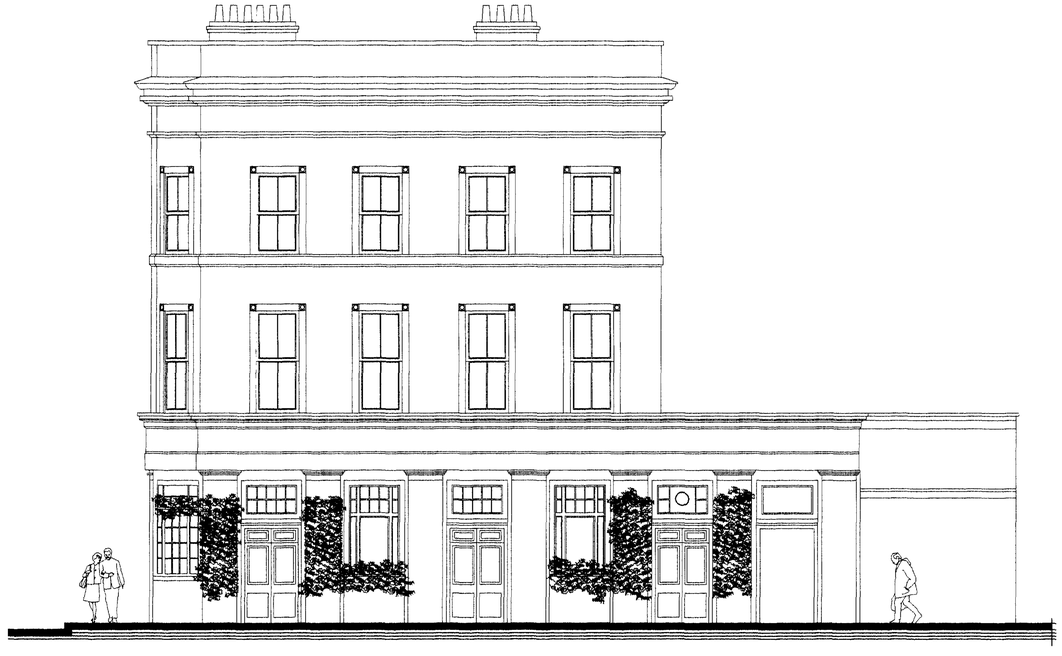

EXISTING SIDE ELEVATION 1:100

Notes:
All dimensions must be checked on site and not scaled from this drawing

© Copyright

Simon Hands & Associates
Chartered Building Surveyors

12 Ruislip Road
Greenford
Middlesex
UB6 9QN

Tel 020 8575 5959
Fax 020 8575 8866

email: info@shandsassociates.co.uk

Client
Mr O Connolly

Job Title
Proposed Flat Conversion at
AUNTIE ANNIES PUBLIC HOUSE
180 KENTISH TOWN ROAD
LONDON
NW1

Drawing Title
EXISTING FRONT & SIDE ELEVATIONS

Scale	Paper Size
1:100 1:1250	A2
Date	Drawn by
JAN 2006	NRH

Job No	Drg No	Rev
2K5254	03	

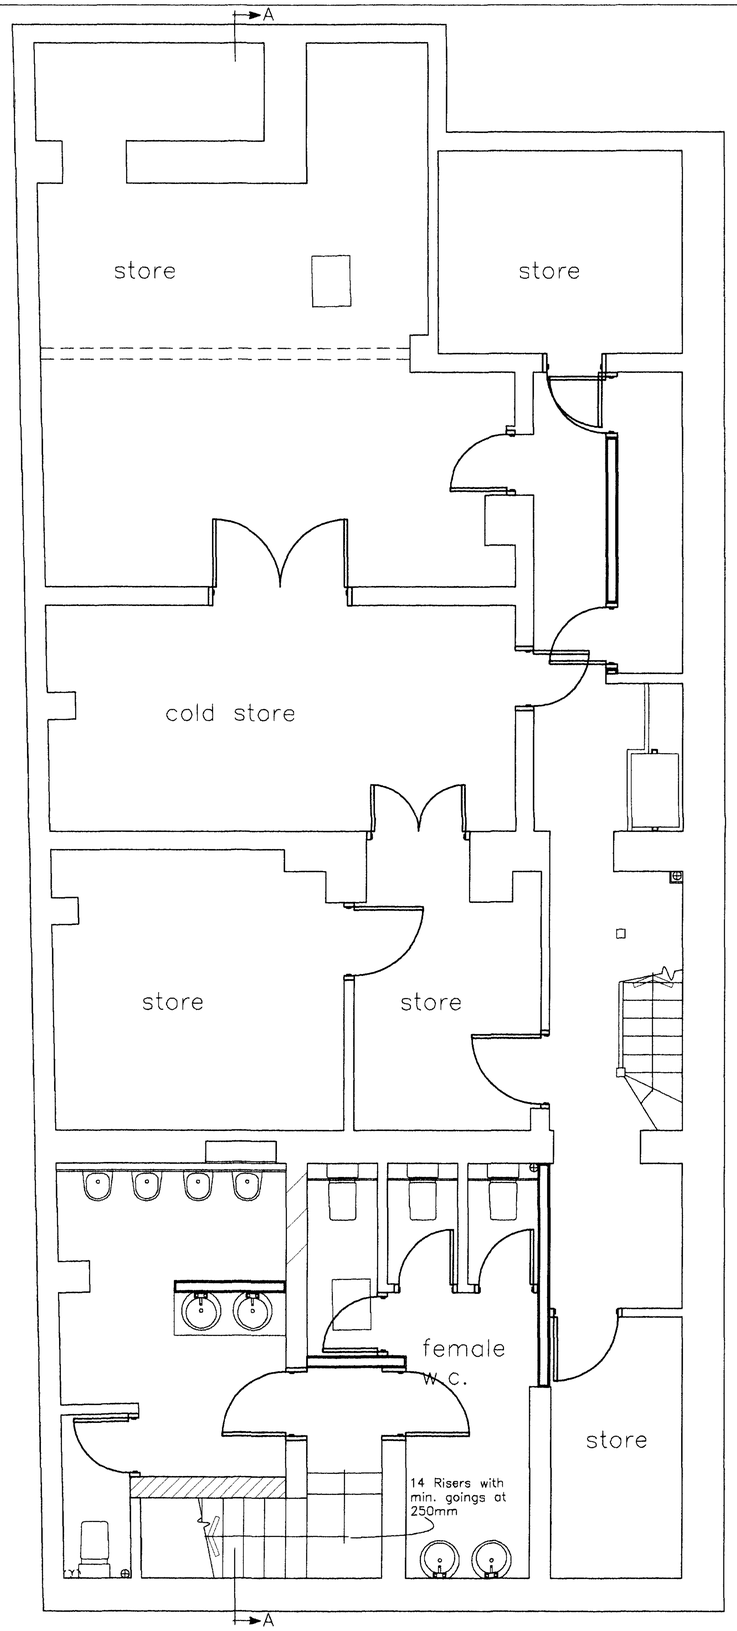

PROPOSED BASEMENT PLAN 1:50

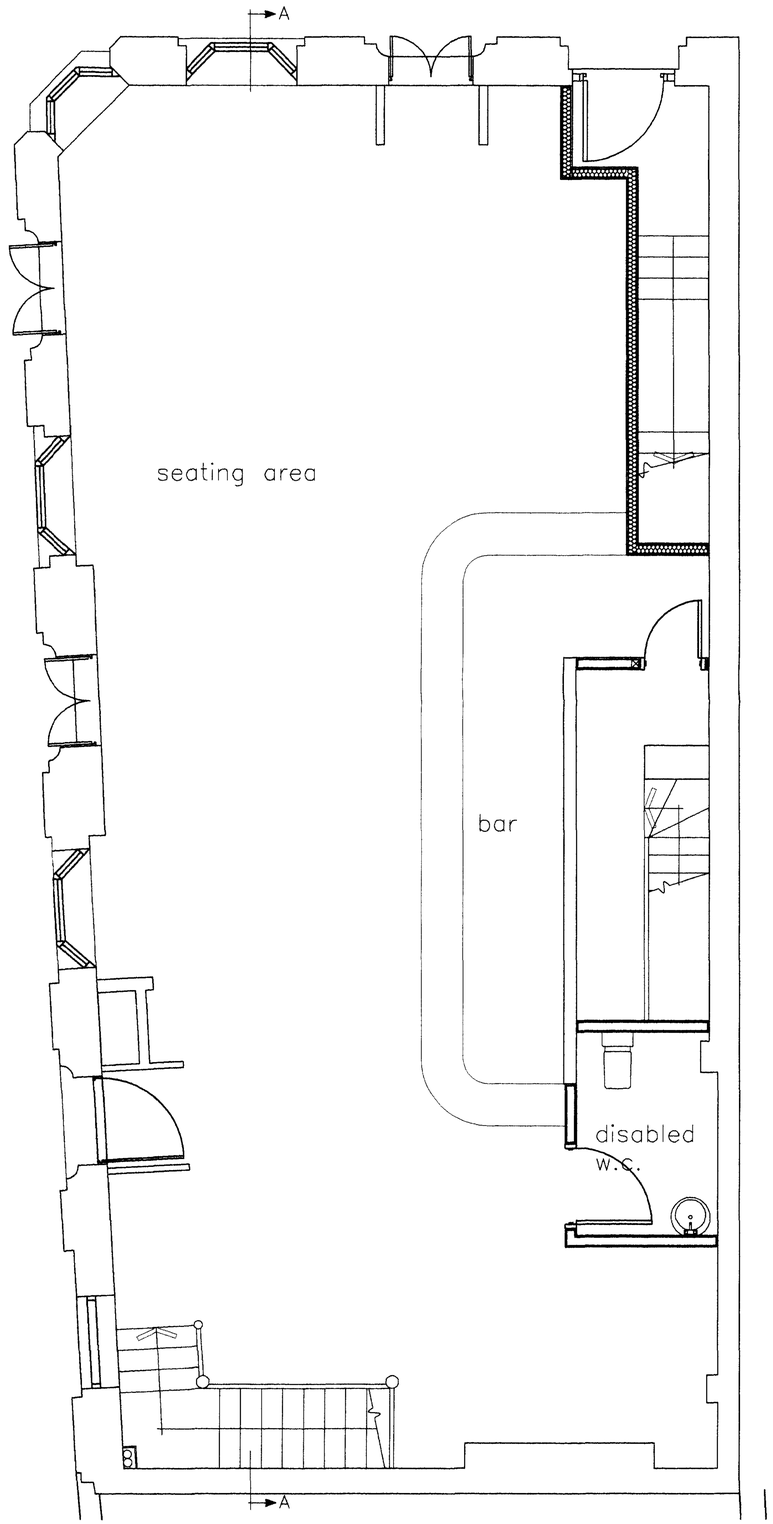

PROPOSED GROUND FLOOR PLAN 1:50

Notes:
All dimensions must be checked on site and not scaled from this drawing

ALL TOILETS TO BE IFO CERA UNIVERSAL SE-3862 WITH 4L FULL FLUSH & 2L HALF FLUSH

ALL WASH HAND BASINS TO HAVE AERATED TAPS

ALL SHOWERS TO HAVE A FLOW RATE OF MAX 6L/MIN

ALL FRIDGE/FREEZERS TO ACHIEVE A+ RATING.

WASHER DRYERS TO ACHIEVE RATING OF MIN B

80% OF INTERNAL LIGHTING TO BE LOW ENERGY

SECURITY LIGHTING TO BE FITTED IN STAIRWELLS, CORRIDORS AND ENTRANCE TO FLATS. COMPACT FLUORESCENT LAMPS MUST BE USED & FITTED WITH PIR & DAYLIGHT SENSORS WITH MAX 150 WATTS.

© Copyright

Simon Hands & Associates
Chartered Building Surveyors
12 Ruislip Road
Greenford
Middlesex
UB6 9QN
Tel 020 8575 5959
Fax 020 8575 8866
email: info@shandsassociates.co.uk

Client
Mr O Connolly

Job Title
Proposed Flat Conversion at
AUNTIE ANNIES PUBLIC HOUSE
180 KENTISH TOWN ROAD
LONDON
NW1

Drawing Title
PROPOSED BASEMENT & GROUND FLOOR PLANS

Scale	Paper Size
1:50	A2
Date	Drawn by
JAN 2006	NRH

Job No	Drg No	Rev
2K5254	04	

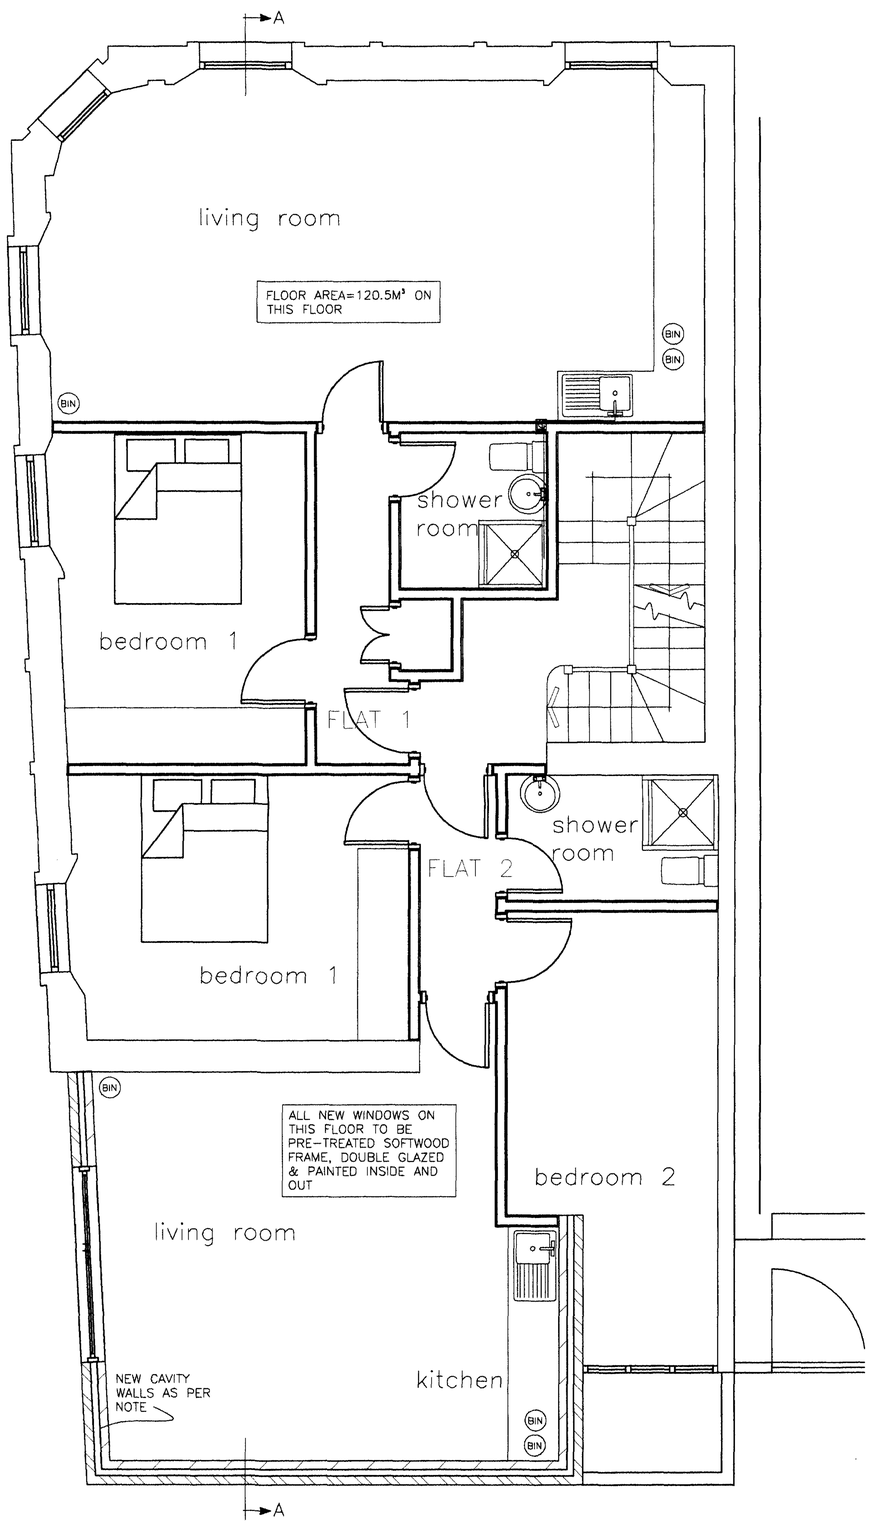

FIRST FLOOR PLAN 1:50

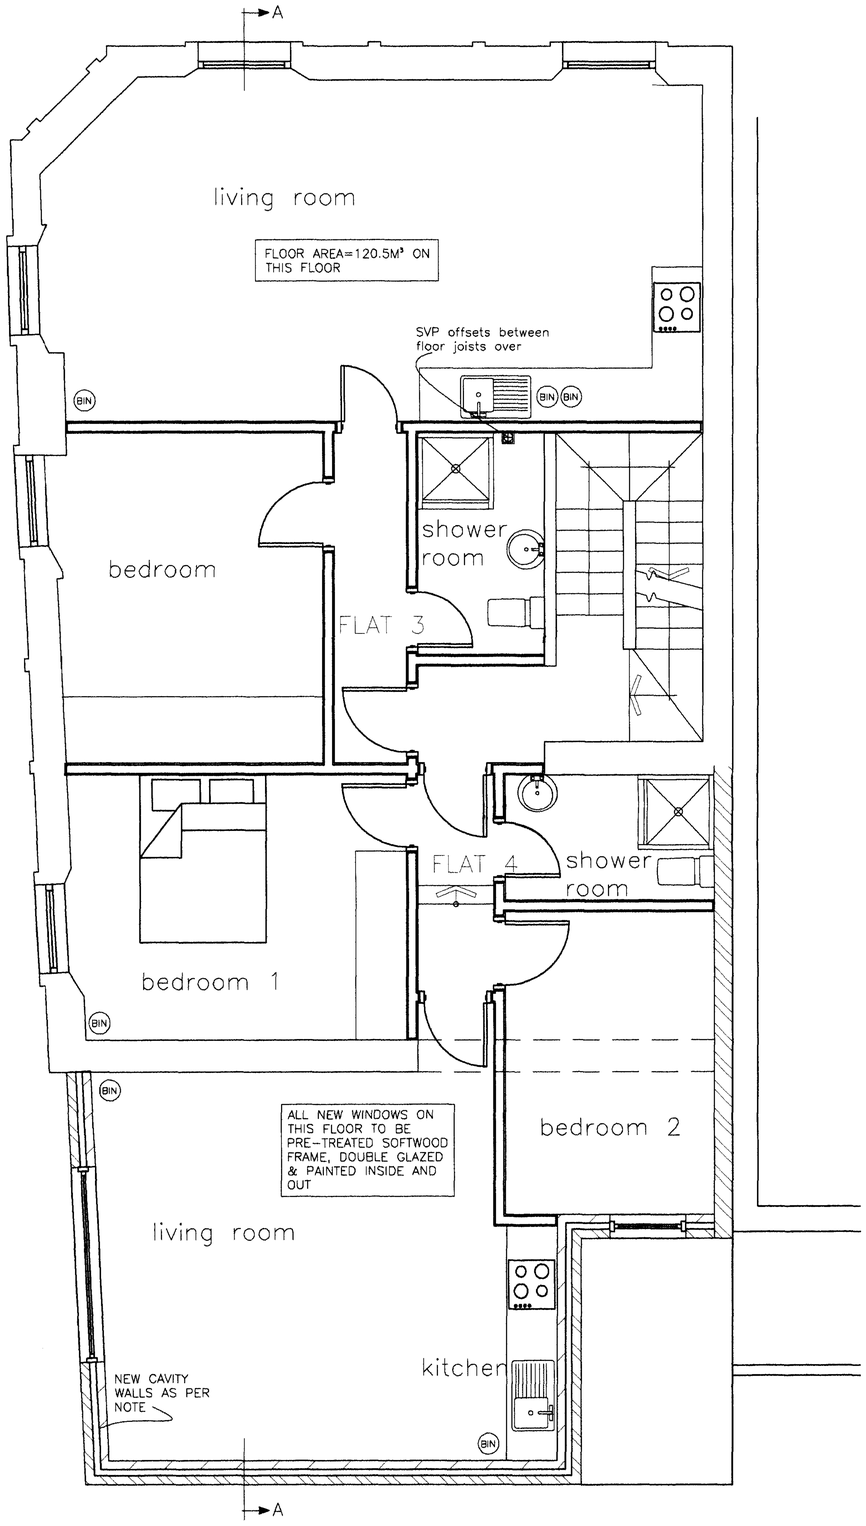

SECOND FLOOR PLAN 1:50

Notes:
All dimensions must be checked on site and not scaled from this drawing

© Copyright

Simon Hands & Associates
Chartered Building Surveyors
12 Ruislip Road
Greenford
Middlesex
UB6 9QN
Tel 020 8575 5959
Fax 020 8575 8866
email: info@shandsassociates.co.uk

Client
Mr O Connolly

Job Title
Proposed Flat Conversion at
AUNTIE ANNIES PUBLIC HOUSE
180 KENTISH TOWN ROAD
LONDON
NW1

Drawing Title
PROPOSED FIRST & SECOND FLOOR PLANS

Scale	Paper Size
1:50	A2
Date	Drawn by
JAN 2006	NRH

Job No	Drg No	Rev
2K5254	05	

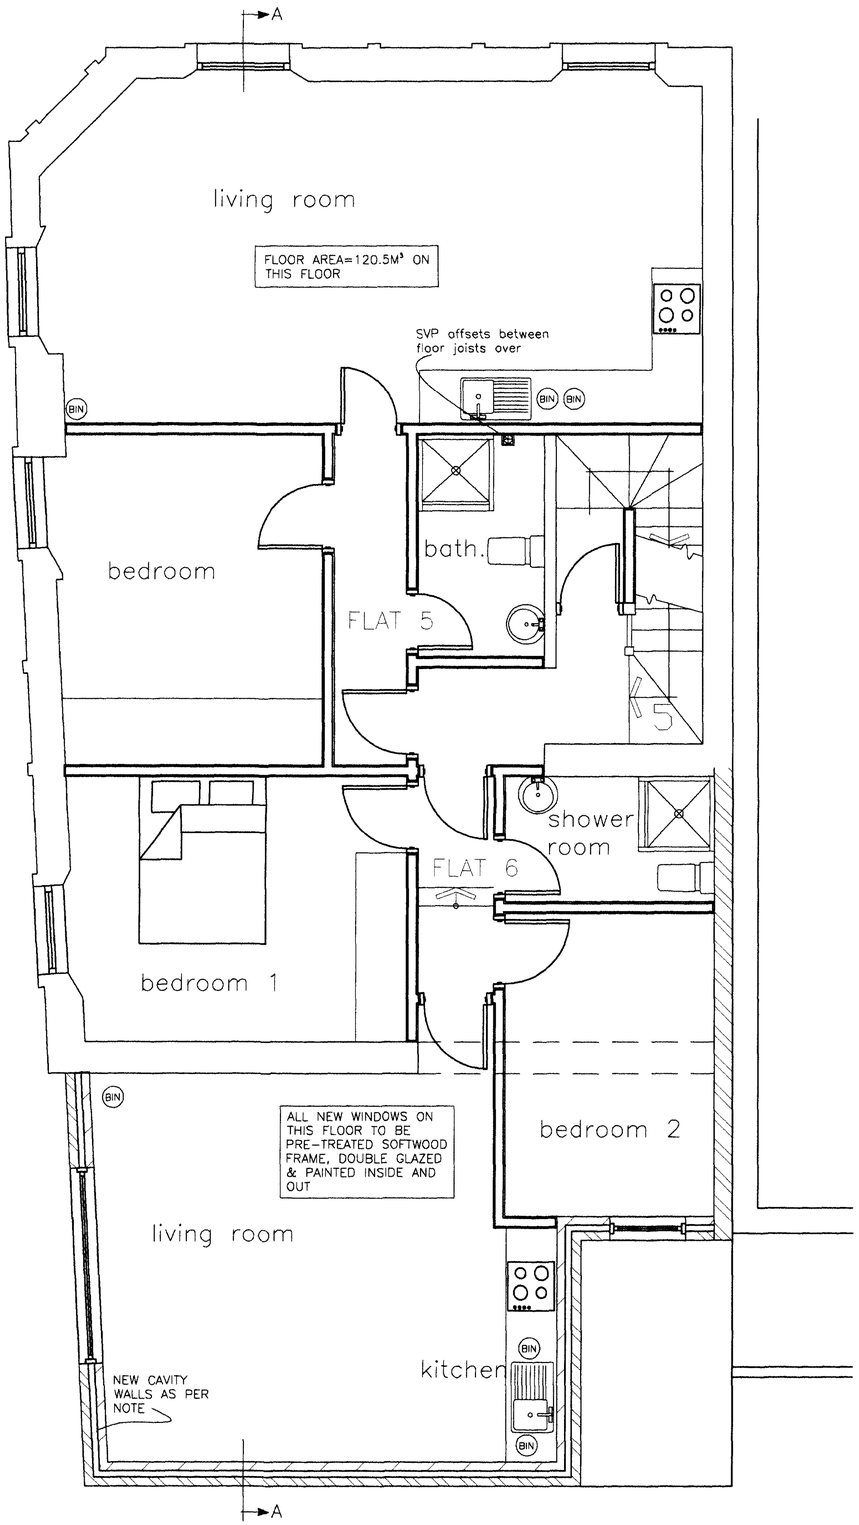

THIRD FLOOR PLAN 1:50

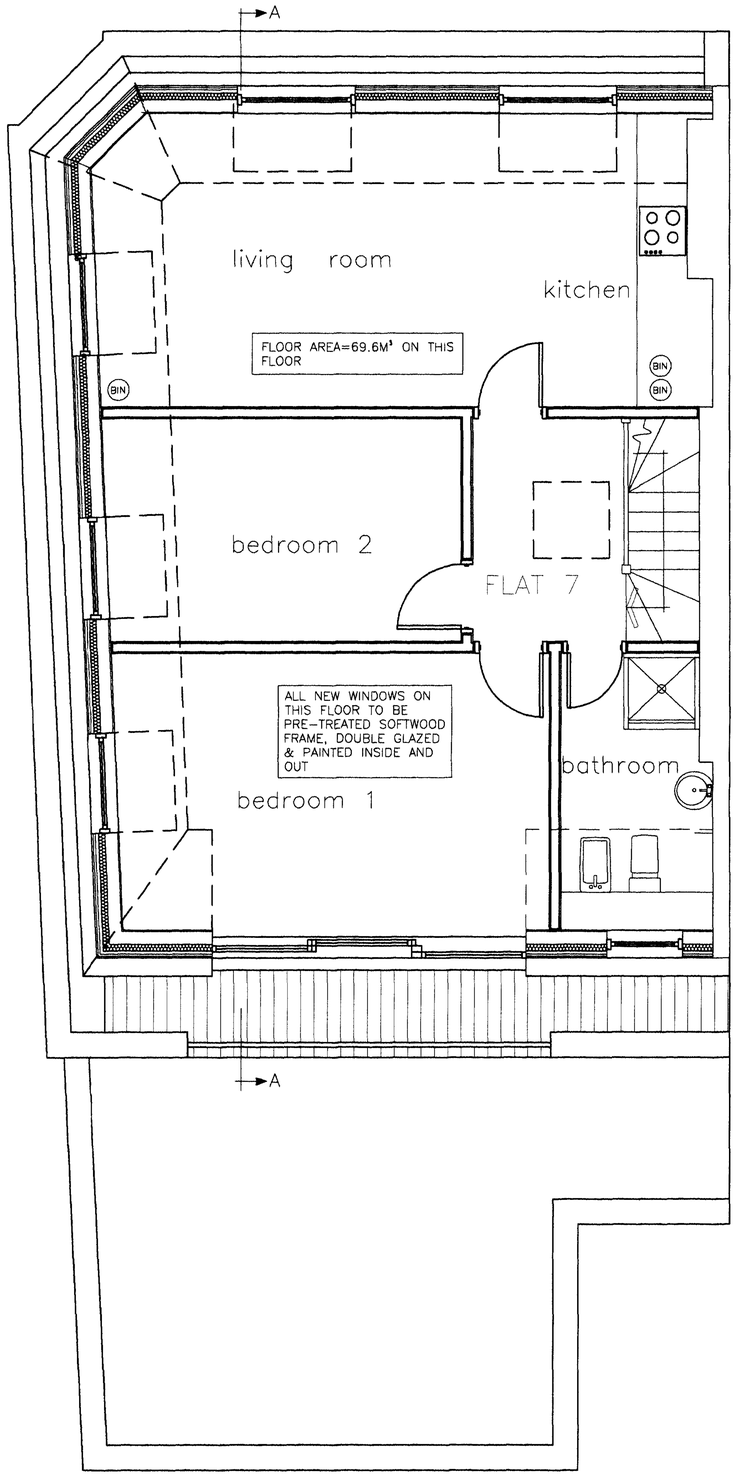

FOURTH FLOOR PLAN 1:50

Notes:
All dimensions must be checked on site and not scaled from this drawing

© Copyright

Simon Hands & Associates
Chartered Building Surveyors
12 Ruislip Road
Greenford
Middlesex
UB6 9QN
Tel 020 8575 5959
Fax 020 8575 8866
email: info@shandsassociates.co.uk

Client
Mr O Connolly

Job Title
Proposed Internal Alterations at
AUNTIE ANNIES PUBLIC HOUSE
180 KENTISH TOWN ROAD
LONDON
NW1

Drawing Title
PROPOSED THIRD & FOURTH FLOOR PLANS

Scale	Paper Size
1:50	A2
Date	Drawn by
JAN 2006	NRH

Job No	Drg No	Rev
2K5254	06	

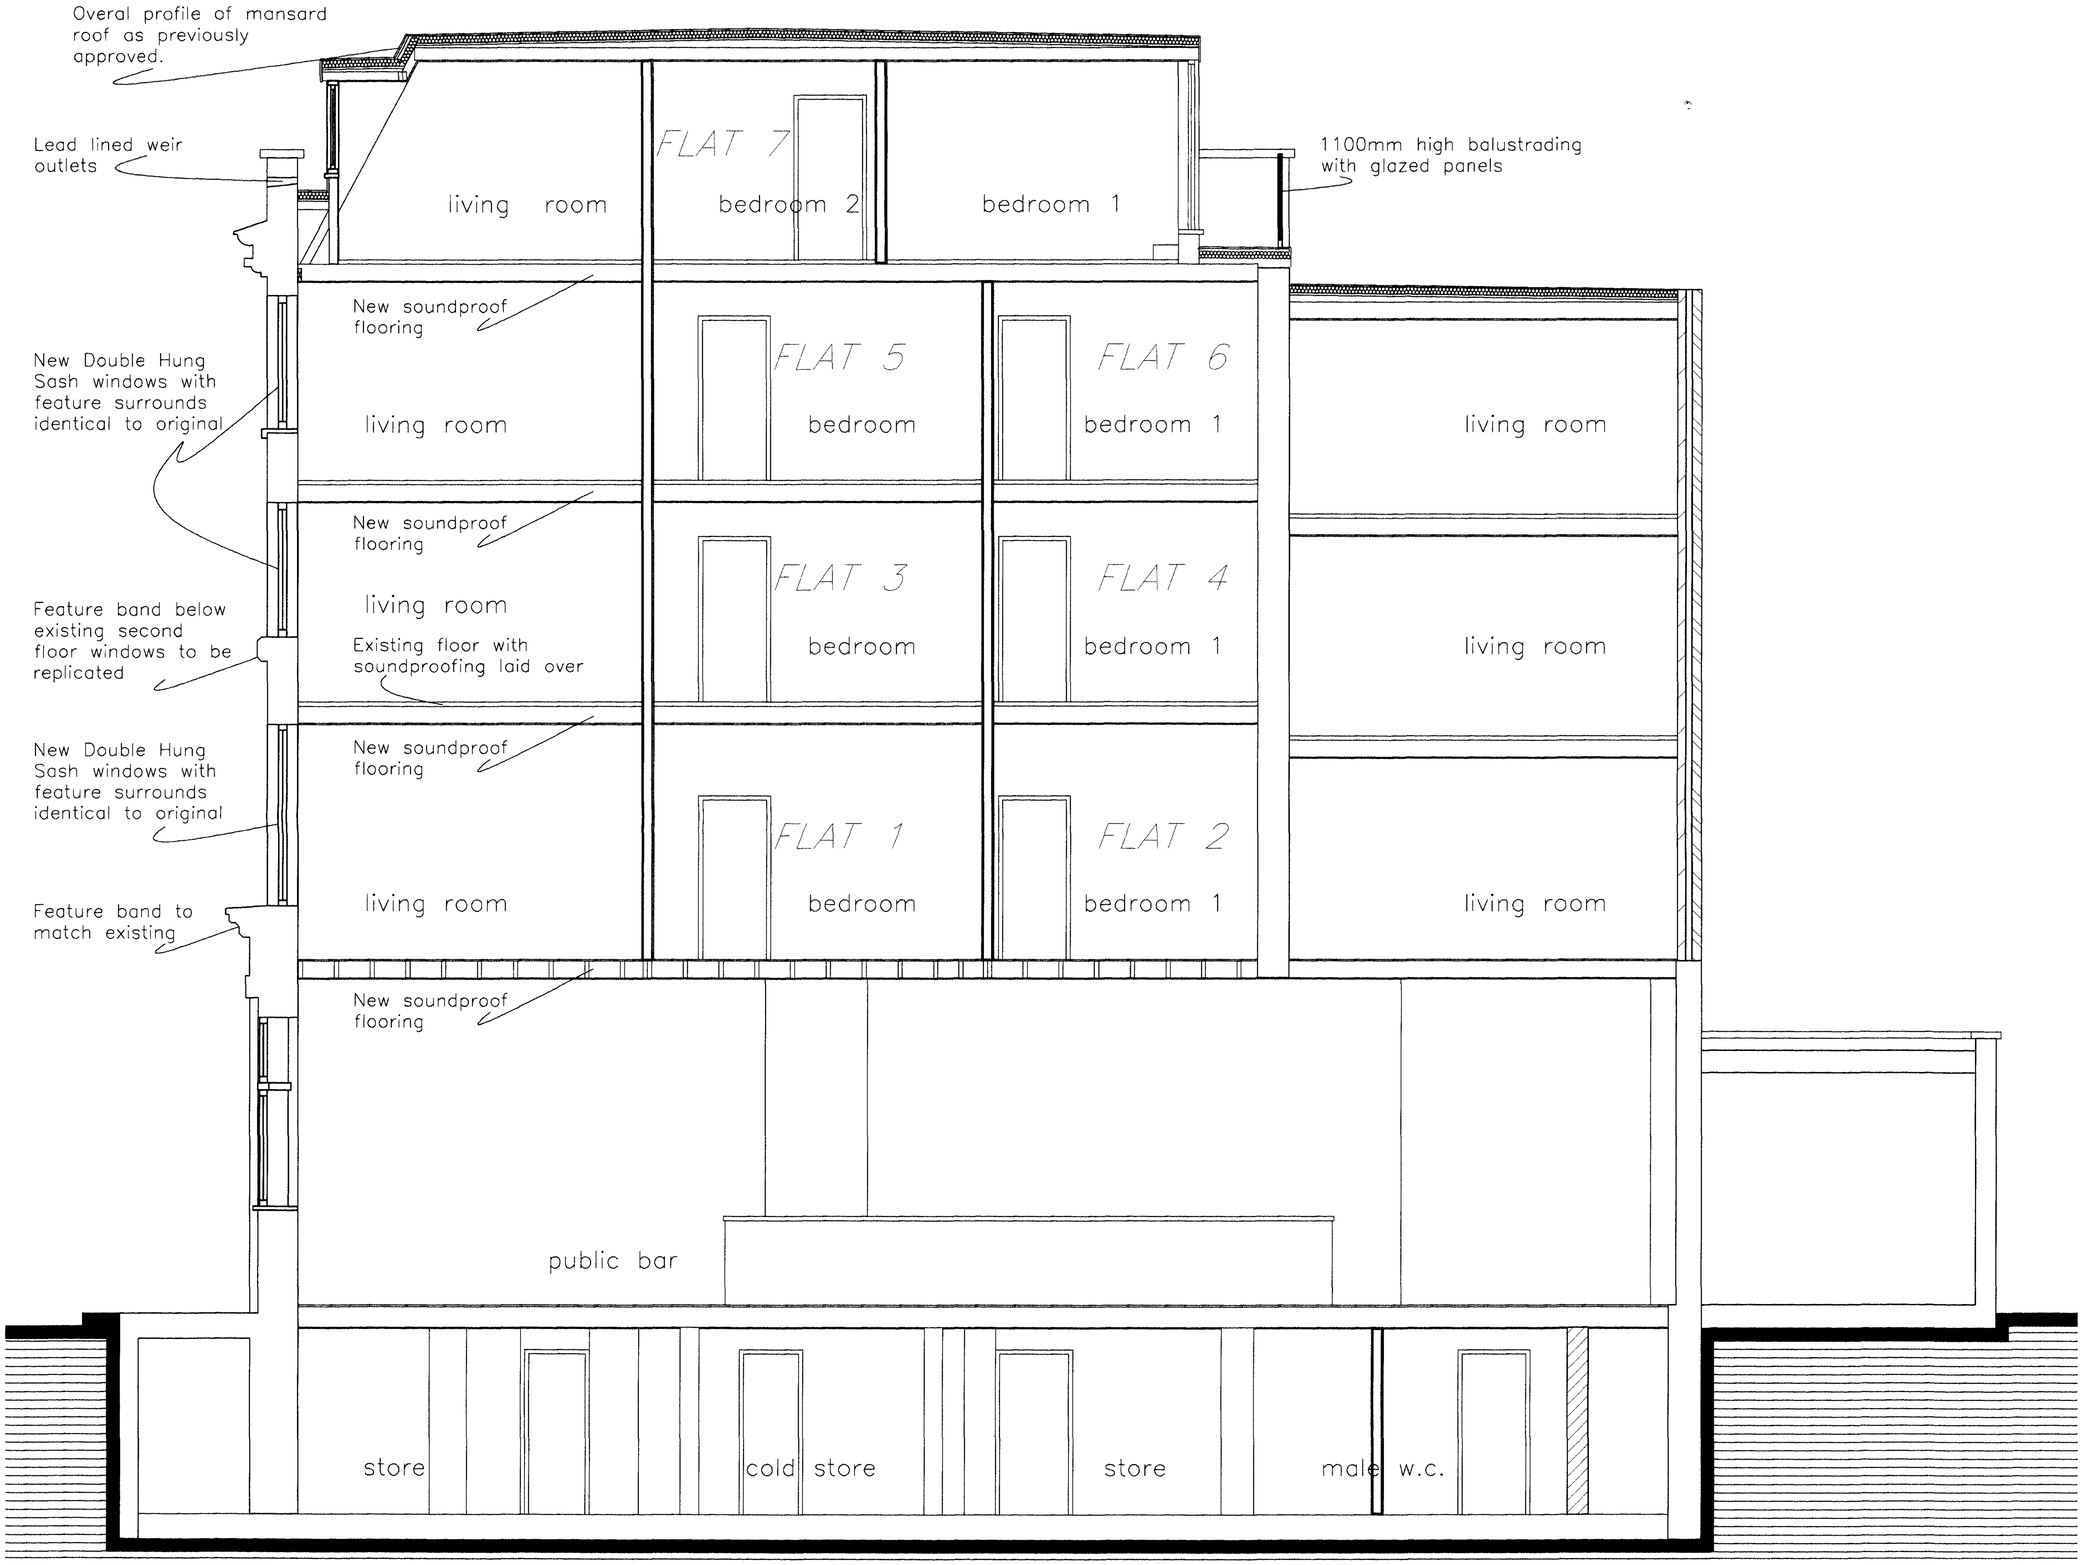

SECTION A–A 1:50

Notes:
All dimensions must be checked on site and not scaled from this drawing

SOUNDPROOFING TO ACHIEVE MIN PART E (BUILDING REGULATIONS) TEST ON COMPLETION TO ALSO SATISFY BREEAM SECTION HEA 2

© Copyright

Simon Hands & Associates
Chartered Building Surveyors
12 Ruislip Road
Greenford
Middlesex
UB6 9QN
Tel 020 8575 5959
Fax 020 8575 8866
email: info@shandsassociates.co.uk

Client
Mr O Connolly

Job Title
Proposed Flat Conversion at
AUNTIE ANNIES PUBLIC HOUSE
180 KENTISH TOWN ROAD
LONDON
NW1

Drawing Title
PROPOSED SECTION A-A

Scale	Paper Size
1:50	A2
Date	Drawn by
JAN 2006	NRH

Job No	Drg No	Rev
2K5254	07	

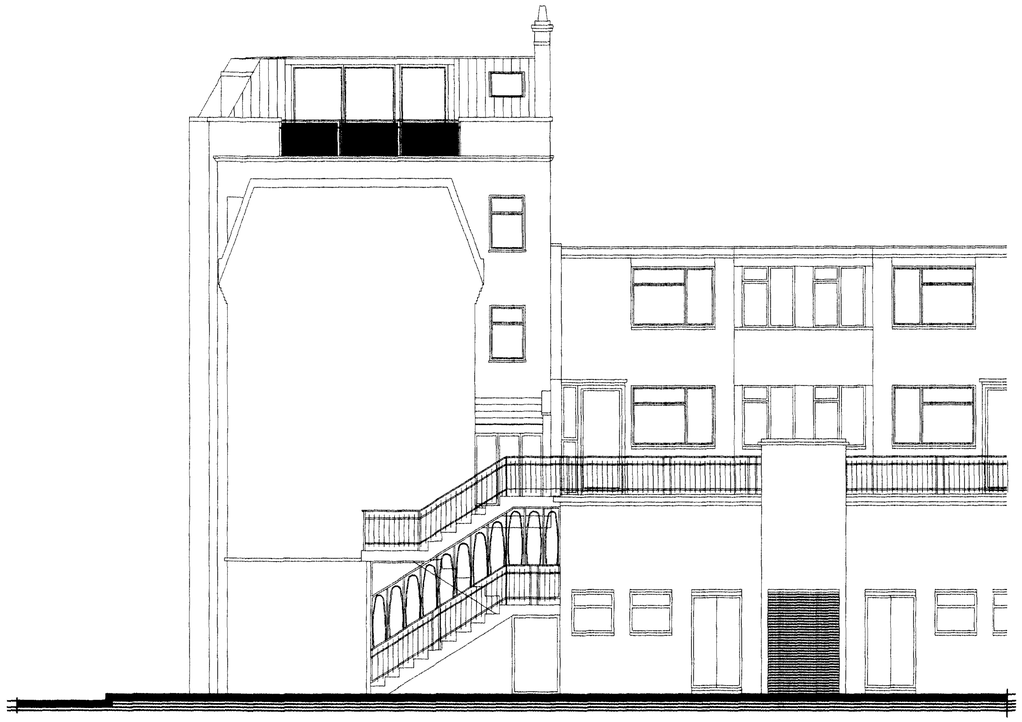

REAR ELEVATION 1:100

FRONT ELEVATION 1:100

SIDE ELEVATION 1:100

PROPOSED ELEVATIONS SCHEME B

Notes:
All dimensions must be checked on site and not scaled from this drawing

© Copyright

Simon Hands & Associates
Chartered Building Surveyors

12 Ruislip Road
Greenford
Middlesex
UB6 9QN

Tel 020 8575 5959
Fax 020 8575 8866

email: info@shandsassociates.co.uk

Client
Mr O Connolly

Job Title
Proposed Flat Conversion at
AUNTIE ANNIES PUBLIC HOUSE
180 KENTISH TOWN ROAD
LONDON
NW1

Drawing Title
PROPOSED ELEVATIONS

Scale	Paper Size
1:100	A2
Date	Drawn by
JAN 2006	NRH

Job No	Drg No	Rev
2K5254	08	A