Existing Second Floor Attic Level
Scale 1:100

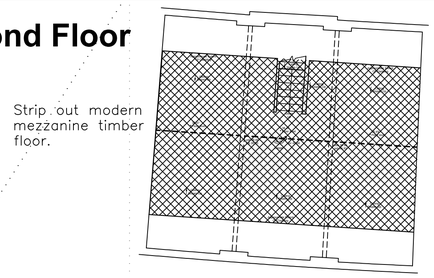

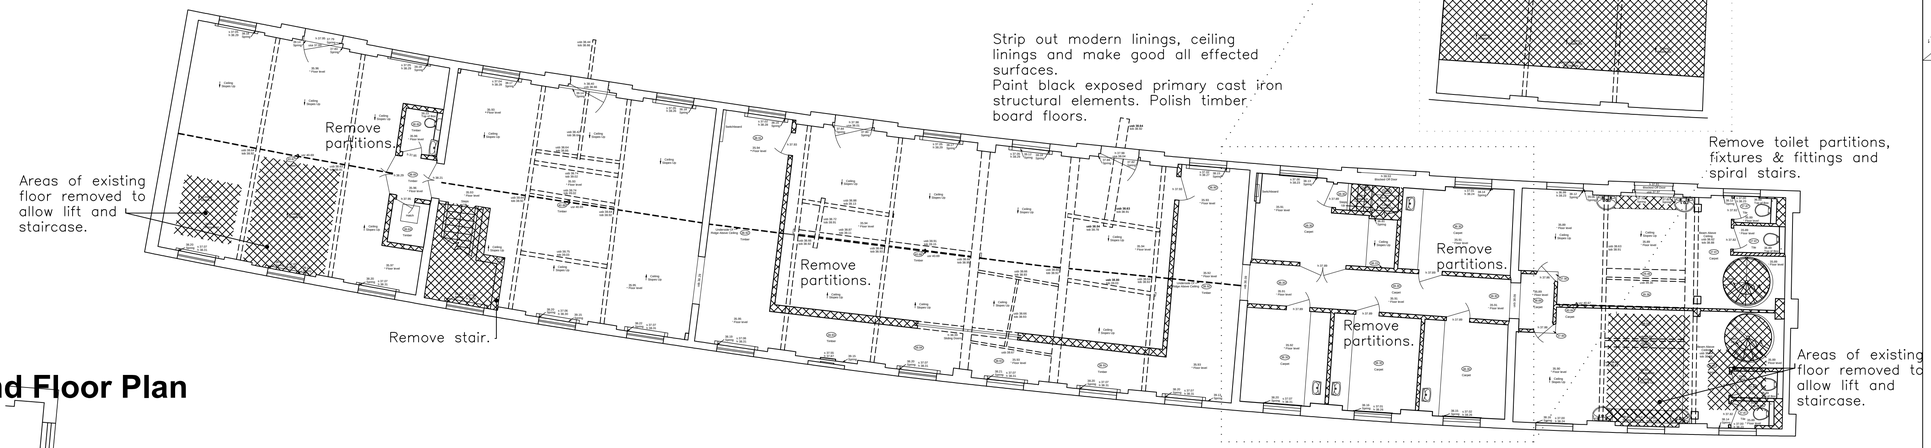

Existing Second Floor Plan
Scale 1:100

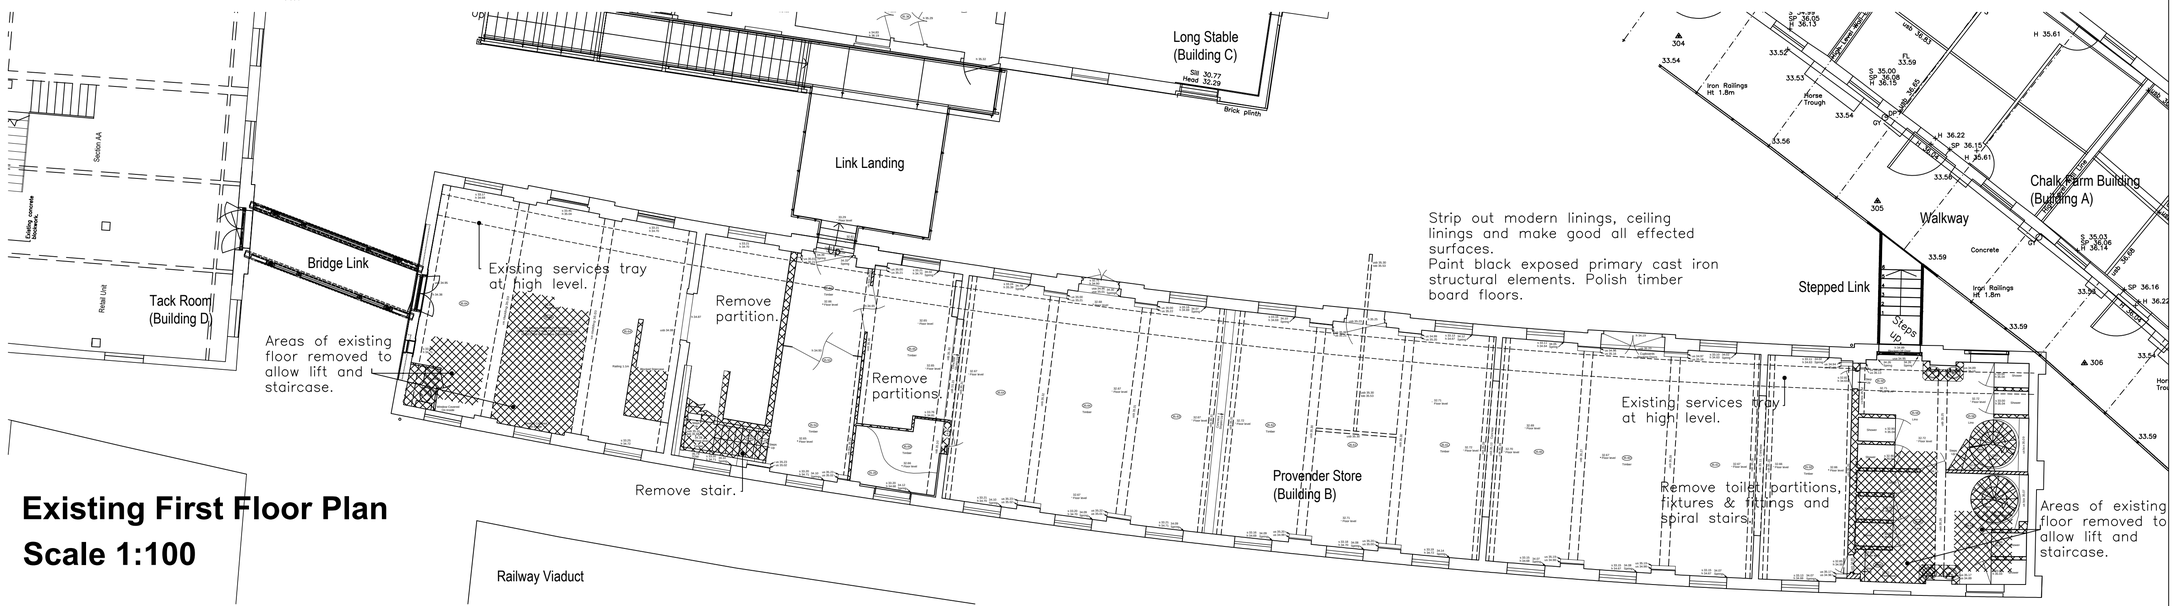

Existing First Floor Plan
Scale 1:100

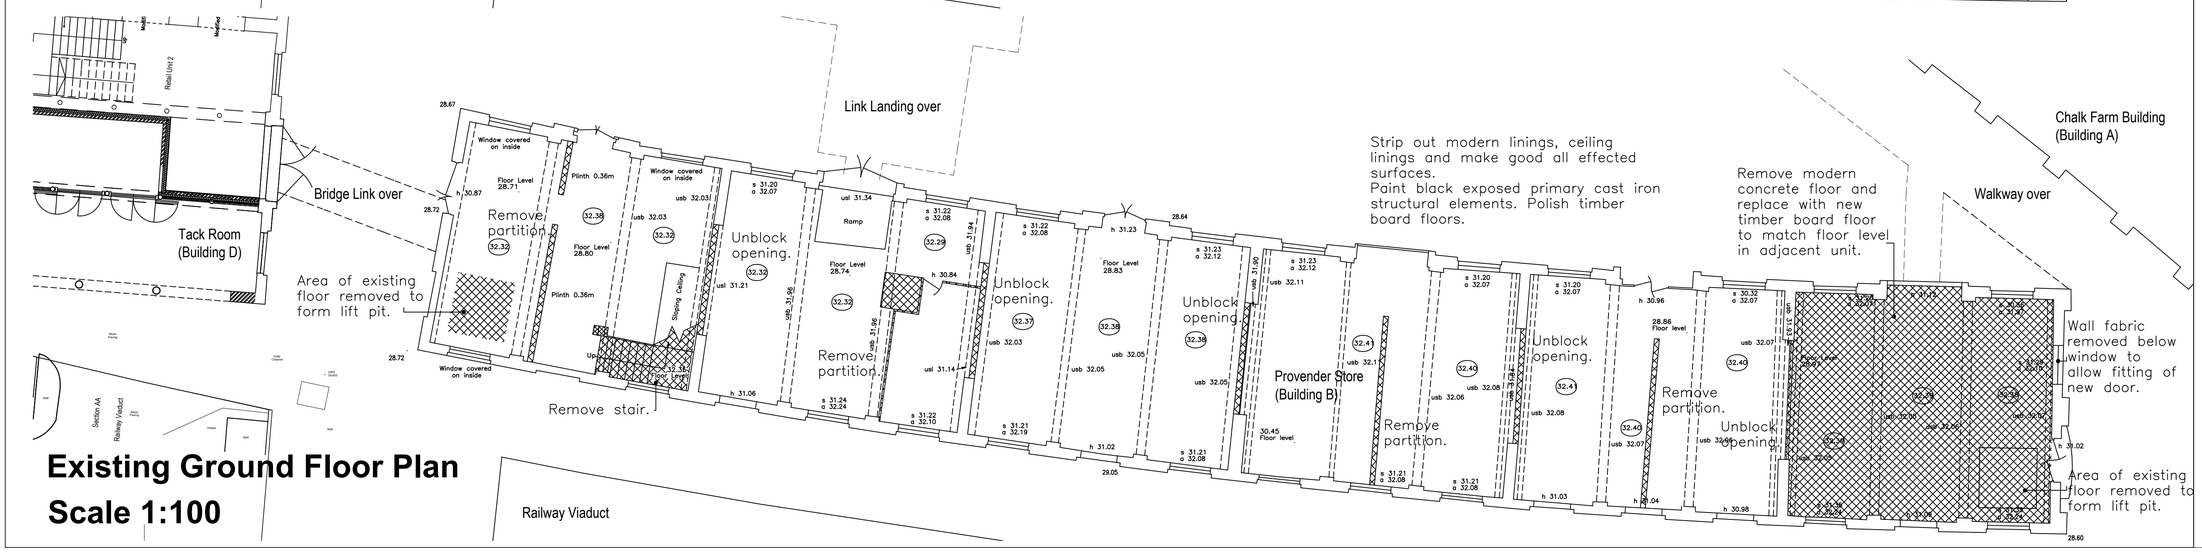

Existing Ground Floor Plan
Scale 1:100

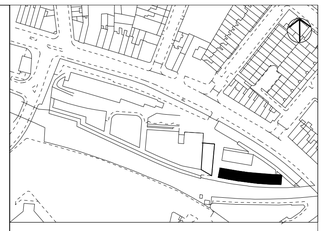

Please note that information used to produce these drawings is based on measured survey supplied by others; Heritage Architecture can not be held responsible for any inaccuracies that may exist. Please do not scale drawings.All dimensions should be verified on site.

Camden Stables Market
London
NW1
United Kingdom

STANLEY SIDINGS LTD

Camden Stables Market
PROVENDER STORE (BLOCK B)

Drawing Title
New stairs, lifts & associated builders work - Existing/strip out general arrangement plans

Scale
Scale 1:100 @ A1

Drawing Status
Planning & Listed Building Consent

July 2016

Drawing No
B-GA-01

STEPHEN LEVRANT HERITAGE ARCHITECTURE
62 British Grove, London, W4 2NL
E-mail: info@heritagemail.co.uk