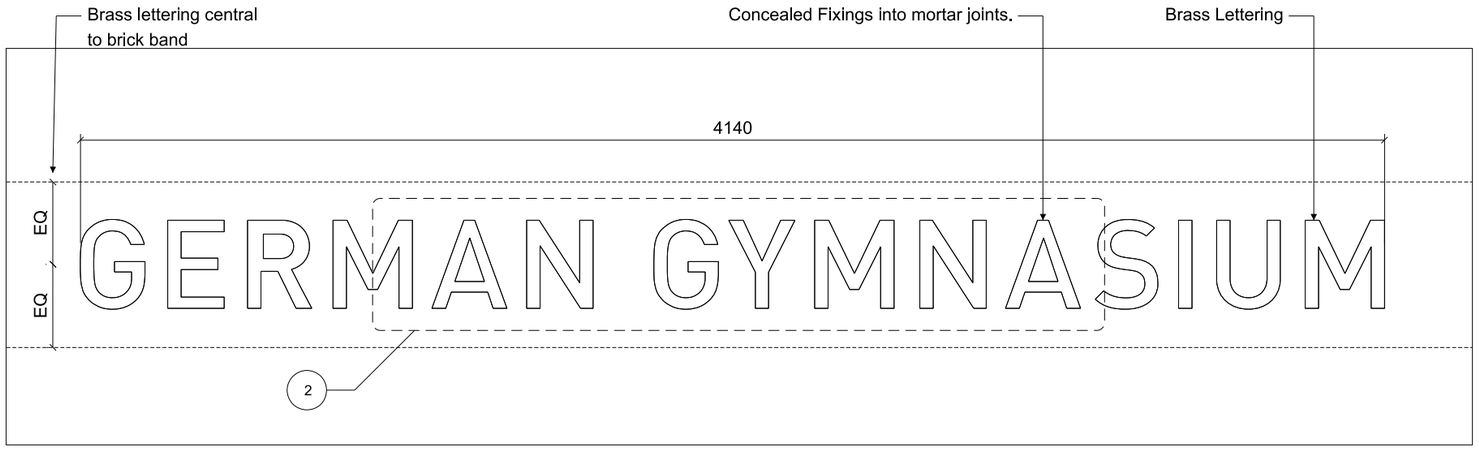

1 ELEVATION 1:20

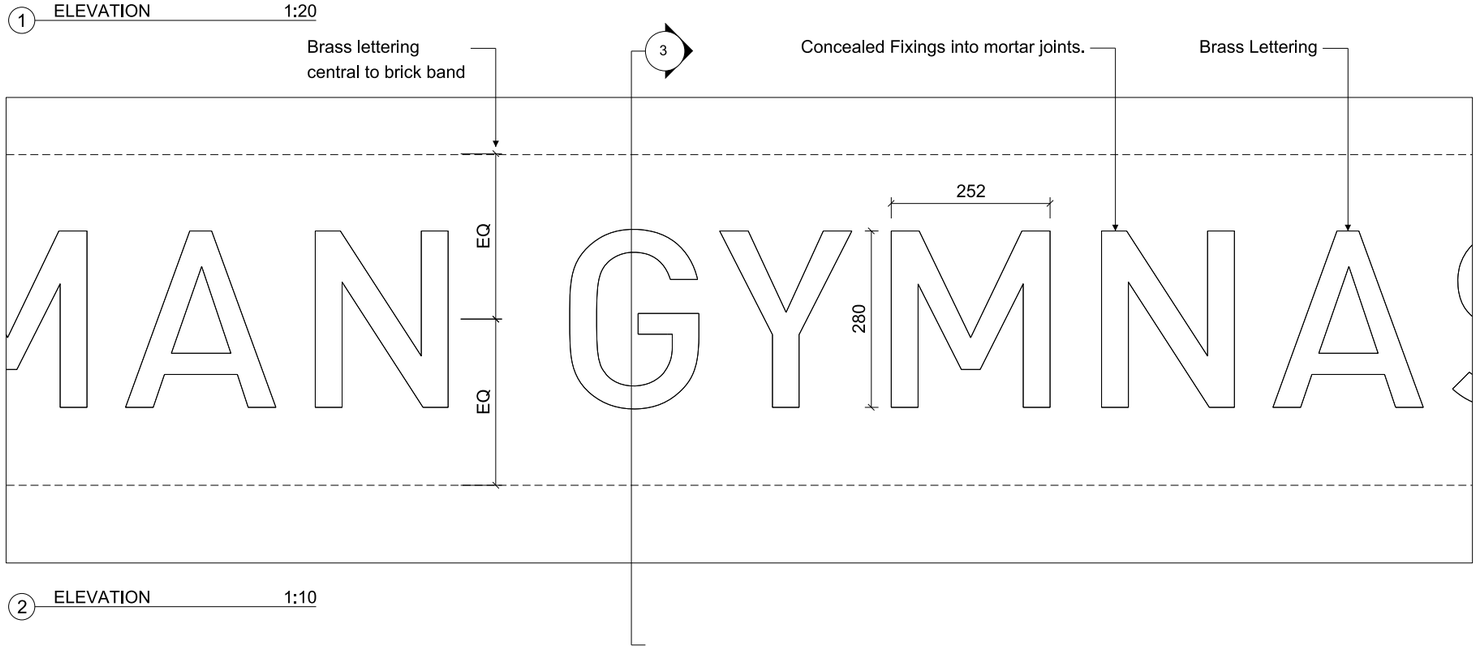

2 ELEVATION 1:10

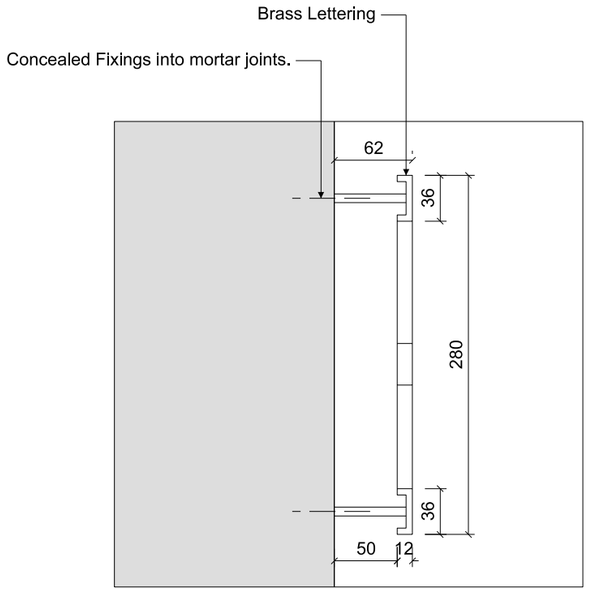

3 SECTION 1:5

Scale Varies

All dimensions must be checked on site and not scaled from this drawing. © Conran and Partners Limited

Rev	Date	Reason	By	Checked
00	07.07.16	Addition of New Signage - For Planning	SM	TN
01	08.07.16	For Advertising Consent	SM	TN
02	18.08.16	Update to detail of fixing	SM	TN

Rev	Date	Reason	By	Checked

Notes
Letters to be fixed into mortar joints to prevent scarring of the facade.

Project: D&D German Gymnasium
Client: D&D London
Drawing title: Proposed New Signage
Details
Scale 1:20, 10, 5 @ A3 Date: 07.07.16 Drawn by: SM
Project number: 2478 Drawing No: (PL)087 Rev: 02
Status: For Planning Checked by: TN

CONRAN+ PARTNERS
LONDON OFFICE
Conran Building
22 Shad Thames,
London SE1 2YU
Telephone +44 (0) 20 7403 8899
Email cp@conran.com

Conran 2478 D&D German Gymnasium 18/08/2016 T:\2478 D&D German Gymnasium\02-Sheets\Series\(PL) Planning\2478(PL)087_Proposed New Signage Details.dgn