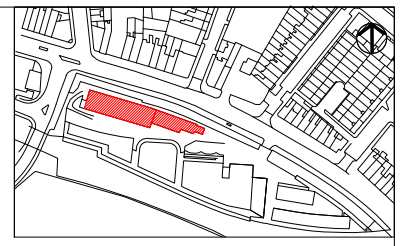

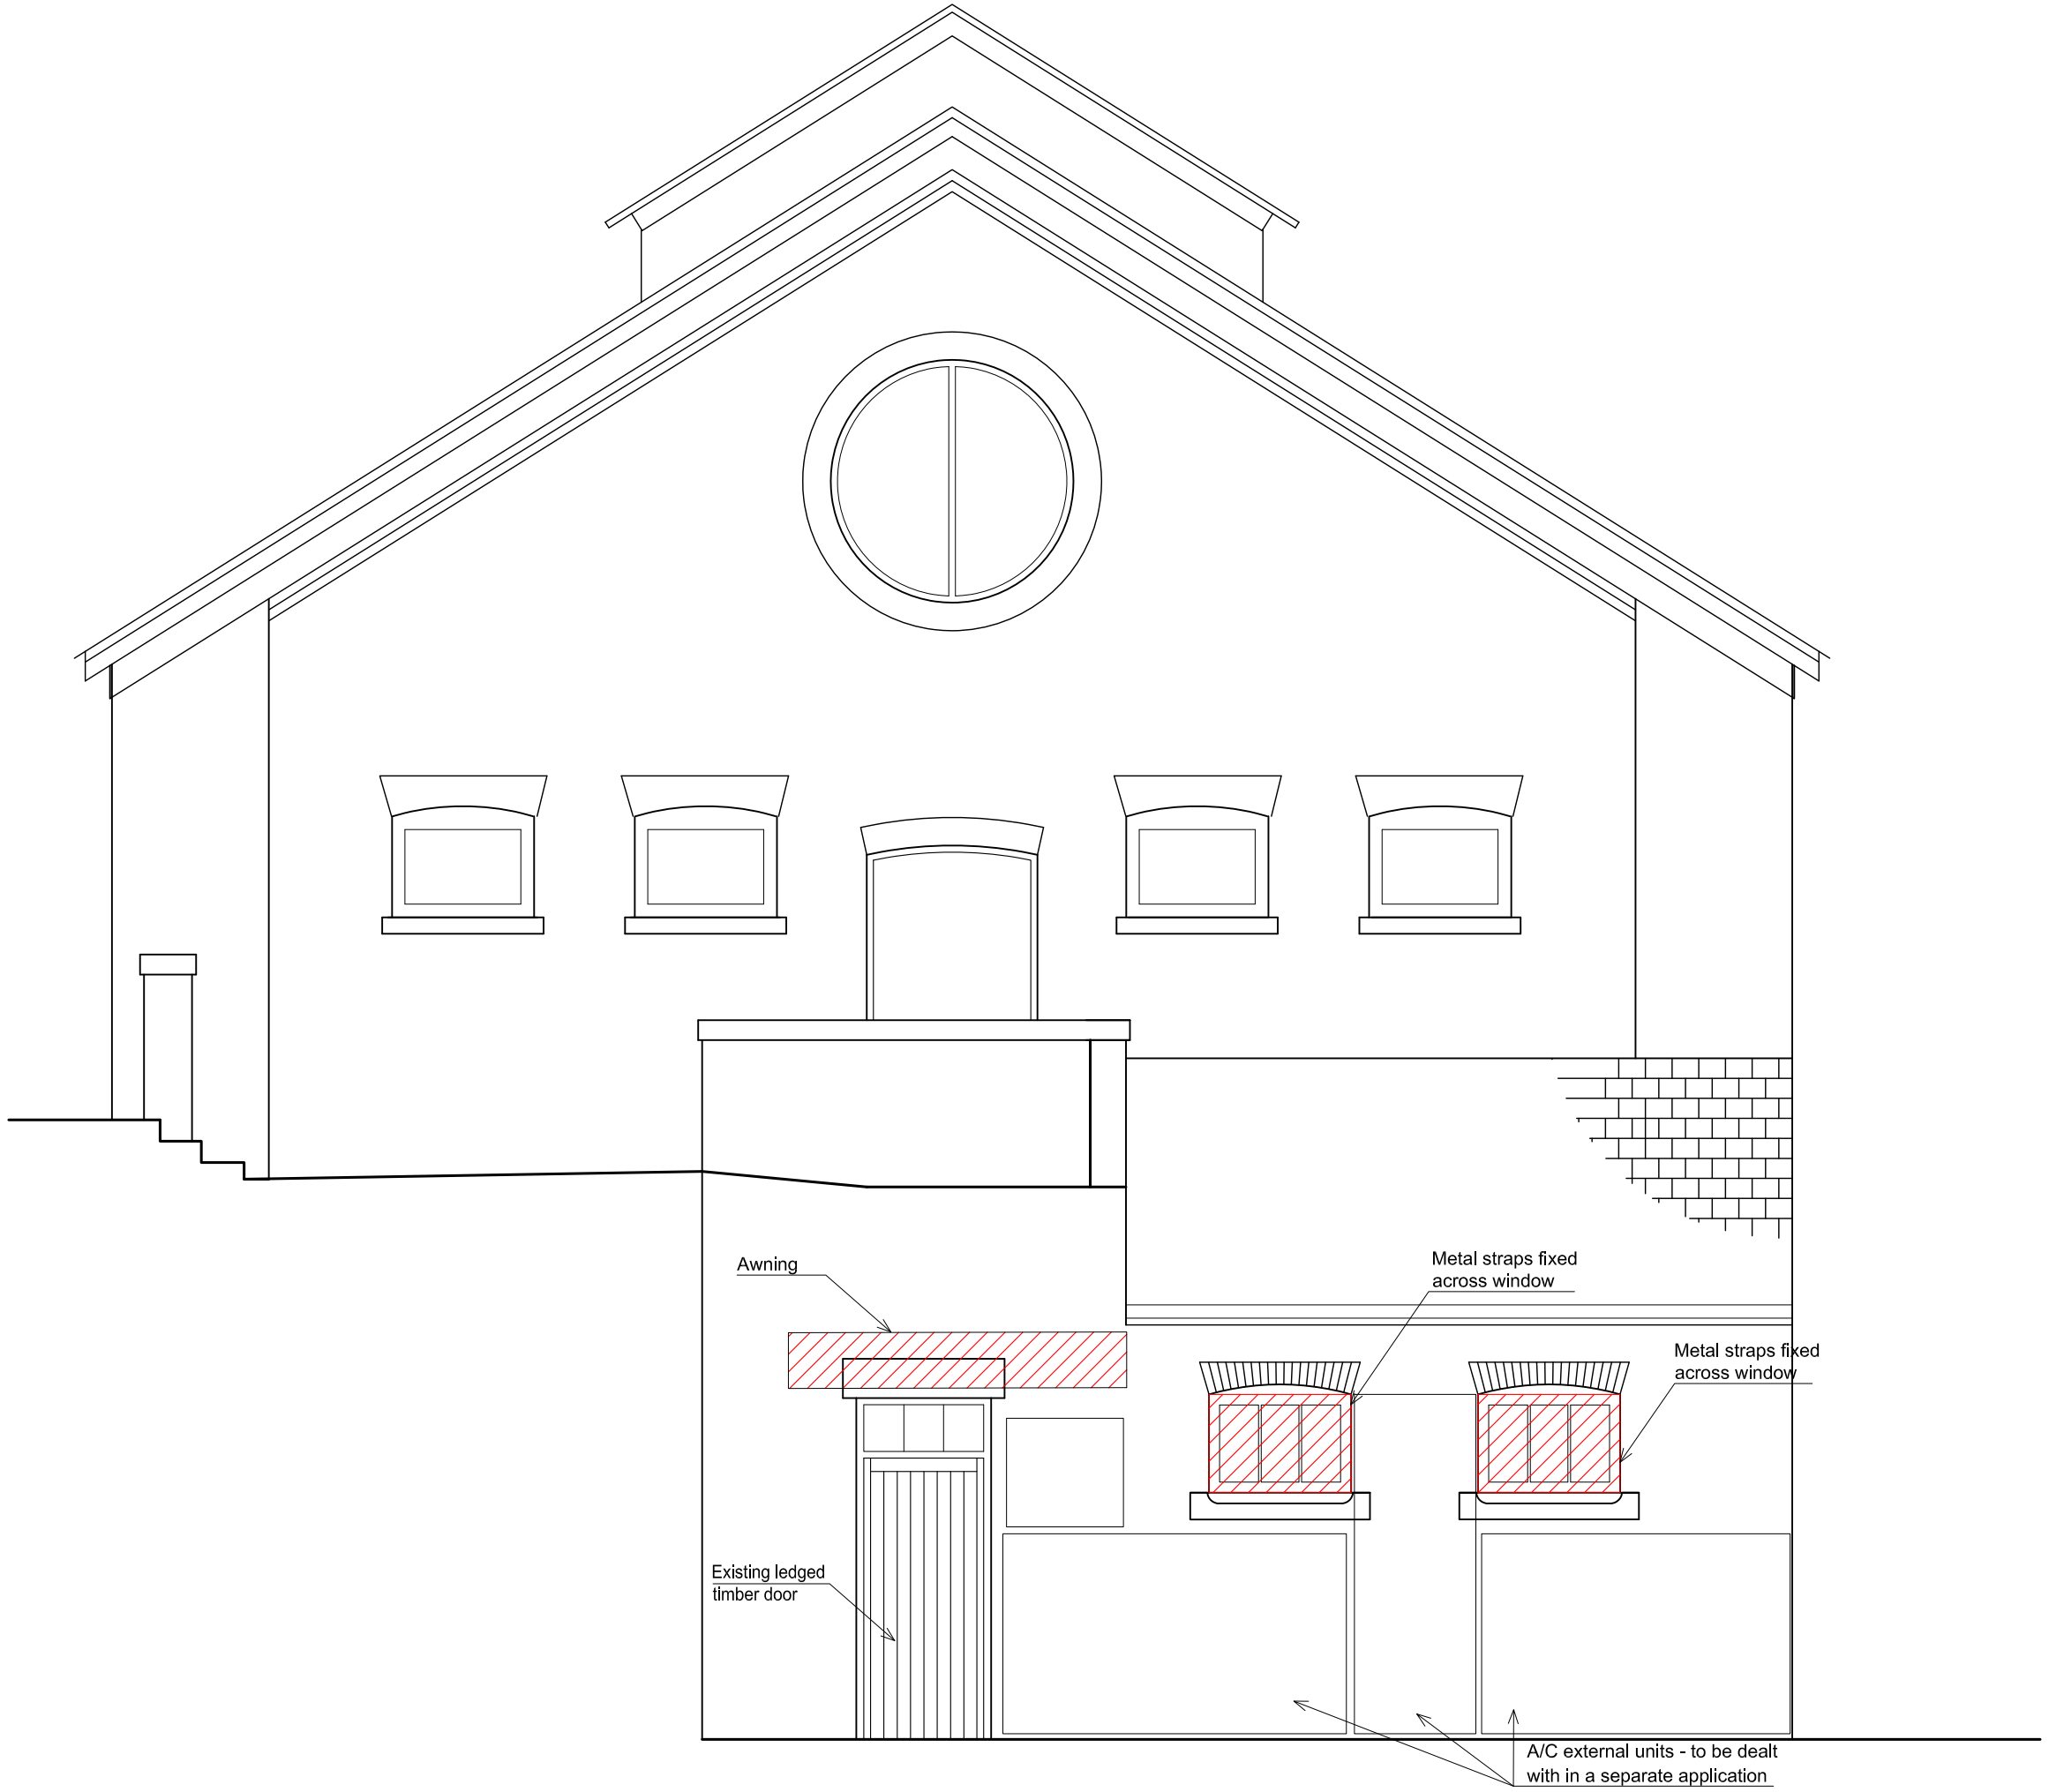

Client: STANLEY SIDINGS LTD	Drawing Number: HH 87/93/94-07	Rev.: B	Date: July 2016	Title: **Works to Unit 87 West Elevation - As Existing**	Note: Please note that information used to produce these drawings is based on measured survey supplied by others; Heritage Architecture can not be held responsible for any inaccuracies that may exist; Please do not scale drawings; All dimensions should be verified on site;
Job: **Camden Stables Market** **THE HORSE HOSPITAL**	Job Number: N1836	Drawn By: MK	Scale: 1:50 @ A3	Status: PLANNING	

Elements/features to be removed/rectified unauthorised works

0m 1m 3m 5m 10m

STEPHEN LEVRANT HERITAGE ARCHITECTURE
62 Britton Grove, Chiswick, London 2HL
Telephone: 0208 748 5001 Fax: 0208 748 4092