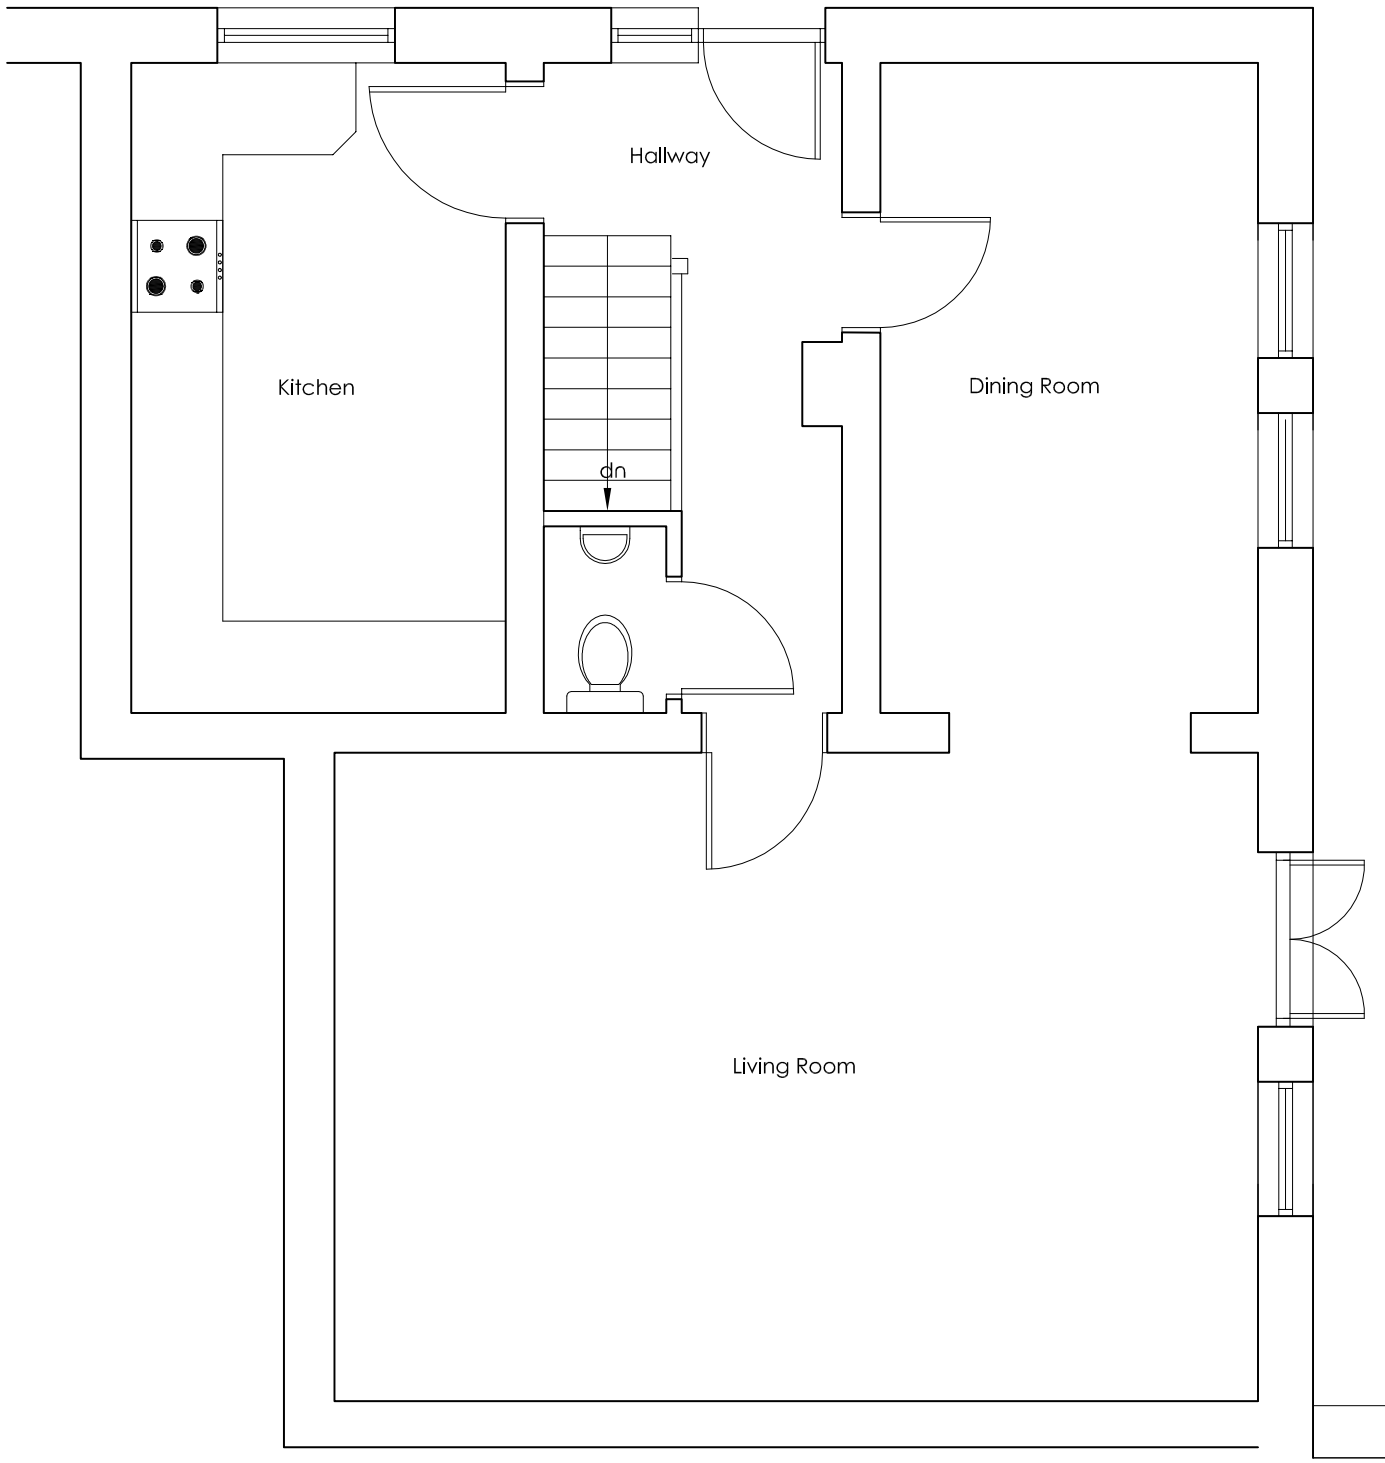

 

© Copyright Andrew Neil Associates Ltd
Do not scale from the drawing. Report all discrepancies to Andrew Neil Associates Ltd immediately. All dimensions to be confirmed by the Contractor prior to commencement of the works.

Revisions

Client: Mrs J Sage

Project: 'The Cottage' 28 Eton Avenue London NW3 3HN
Proposed Replacement Glazing

Drawing: Existing Ground Floor Plan

ANDREW NEIL ASSOCIATES LTD
CHARTERED ARCHITECTS AND DESIGNERS
KESTREL HOUSE, ROOKERY YARD, STEVENAGE, OLD TOWN, HERTS SG1 3EE
TELEPHONE: 01438 745996 FACSIMILE: 01438 749226
WEBSITE: www.ana.uk.net E-MAIL: mail@ana.uk.net

Date: August 2016	Project No: 16/11
Scale: 1:50 @ A3	Drawing No: PL-302