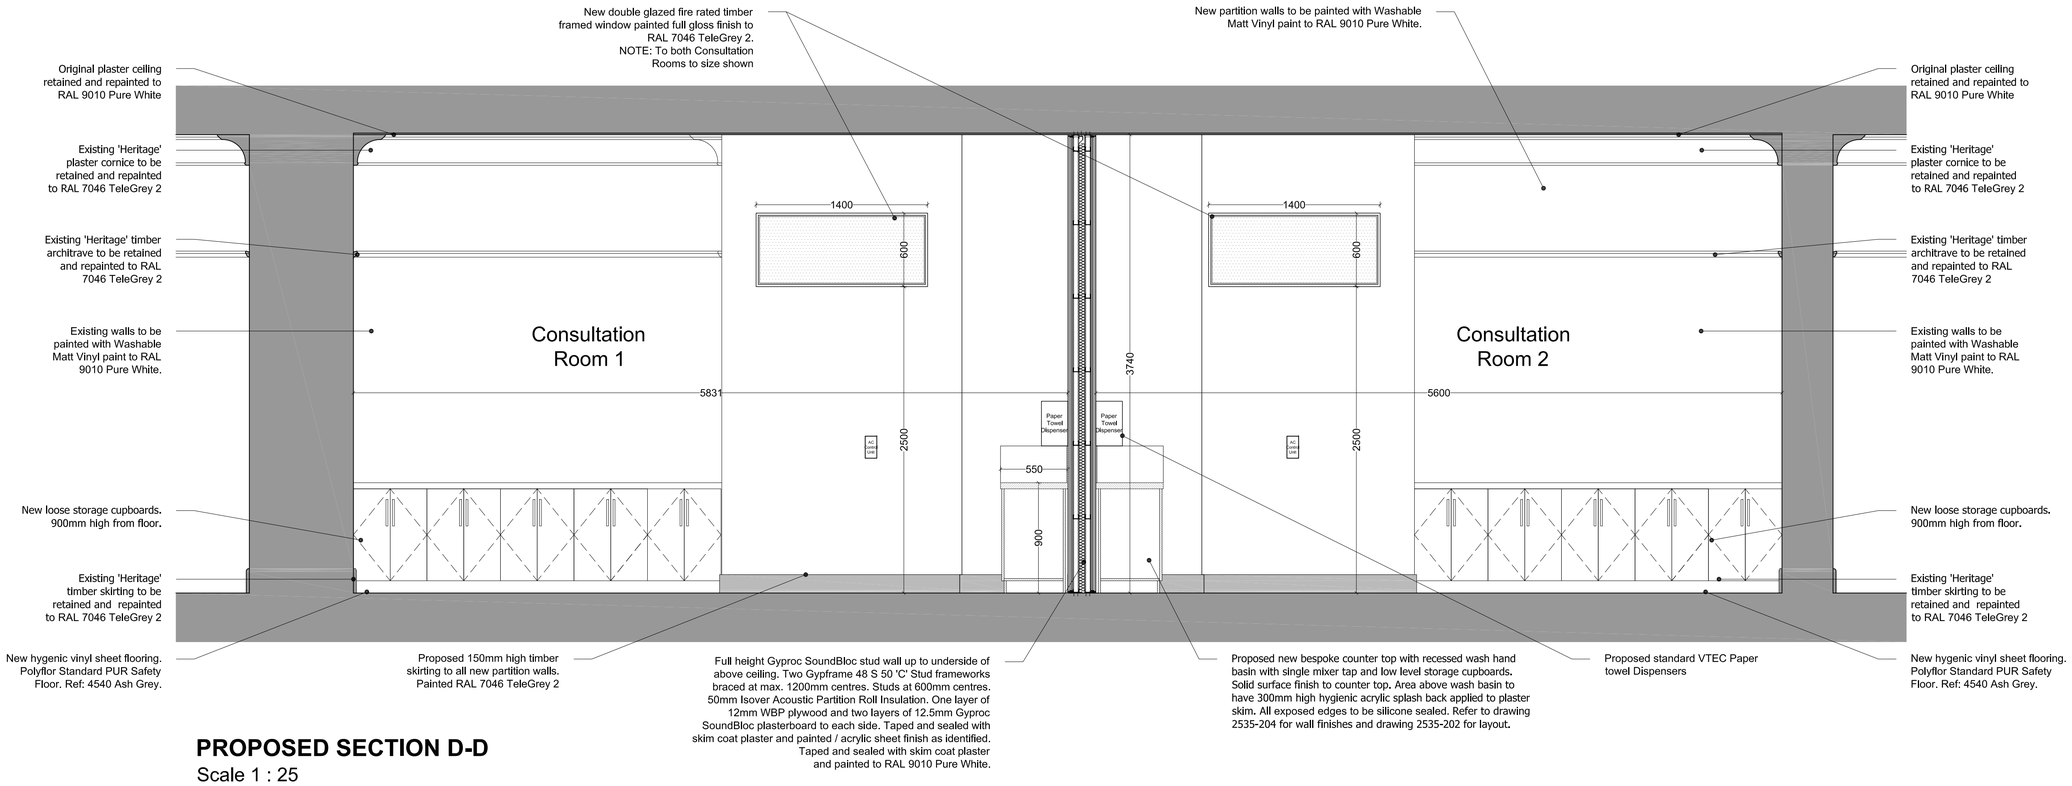

PROPOSED SECTION D-D

Scale 1 : 25

©

DO NOT SCALE. Use figured dimensions only. Contractor is to check all dimensions before commencement of works. This drawing is copyright. This data to be used as xref file only - not as live data. This drawing must only be used for the purpose for which it is supplied.

NOTES:

All new loose furniture to be provided by client

For wall finishes refer to drawing 2535-205

For floor finishes refer to drawing 2535-202

For ceiling finishes refer to drawing 2535-204

For Door Elevations and Details see drawing 2535-207

All dimensions drawn for setting out purposes.

LOCATION PLAN

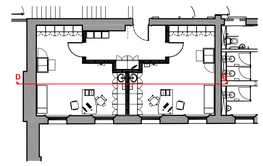

no.	date	by	revision details	Ckd	App
/	22/07/16	MP	LISTED BUILDING CONSENT	AF	RS

STRATALA architects

Studio 103
The Courtyard Royal Mills
Ancoats Manchester M4 5BA

Tel: 0161 236 5866
Fax: 0161 236 5884
E: office@strzarch.co.uk

client

Virgin trains

NETWORK RAIL TECHNICAL APPROVAL AUTHORISED FOR ISSUE:
DESIGNER.....
CHECKER.....
AUTHORISER (CRE).....
DATE.....

APPROVED FOR FORM (NOT APPLICABLE)
CEM.....
DATE.....

project

LONDON KING'S CROSS TRAIN STATION OCCUPATIONAL HEALTH

drawing status

LISTED BUILDING CONSENT

drawing title

PROPOSED WESTERN RANGE OCCUPATIONAL HEALTH FACILITY SECTION DD

drawn by	date	checked by	date
MP	15/07/16	AF	22/07/16
CRE Approved by	date	CEM Reviewed by	date
RS	22/07/16		

Network Rail dwg no.	revision no.	sht no.
	/	1 of 1

consultant dwg no.	scale	sht size
2535-208	1:25	A1