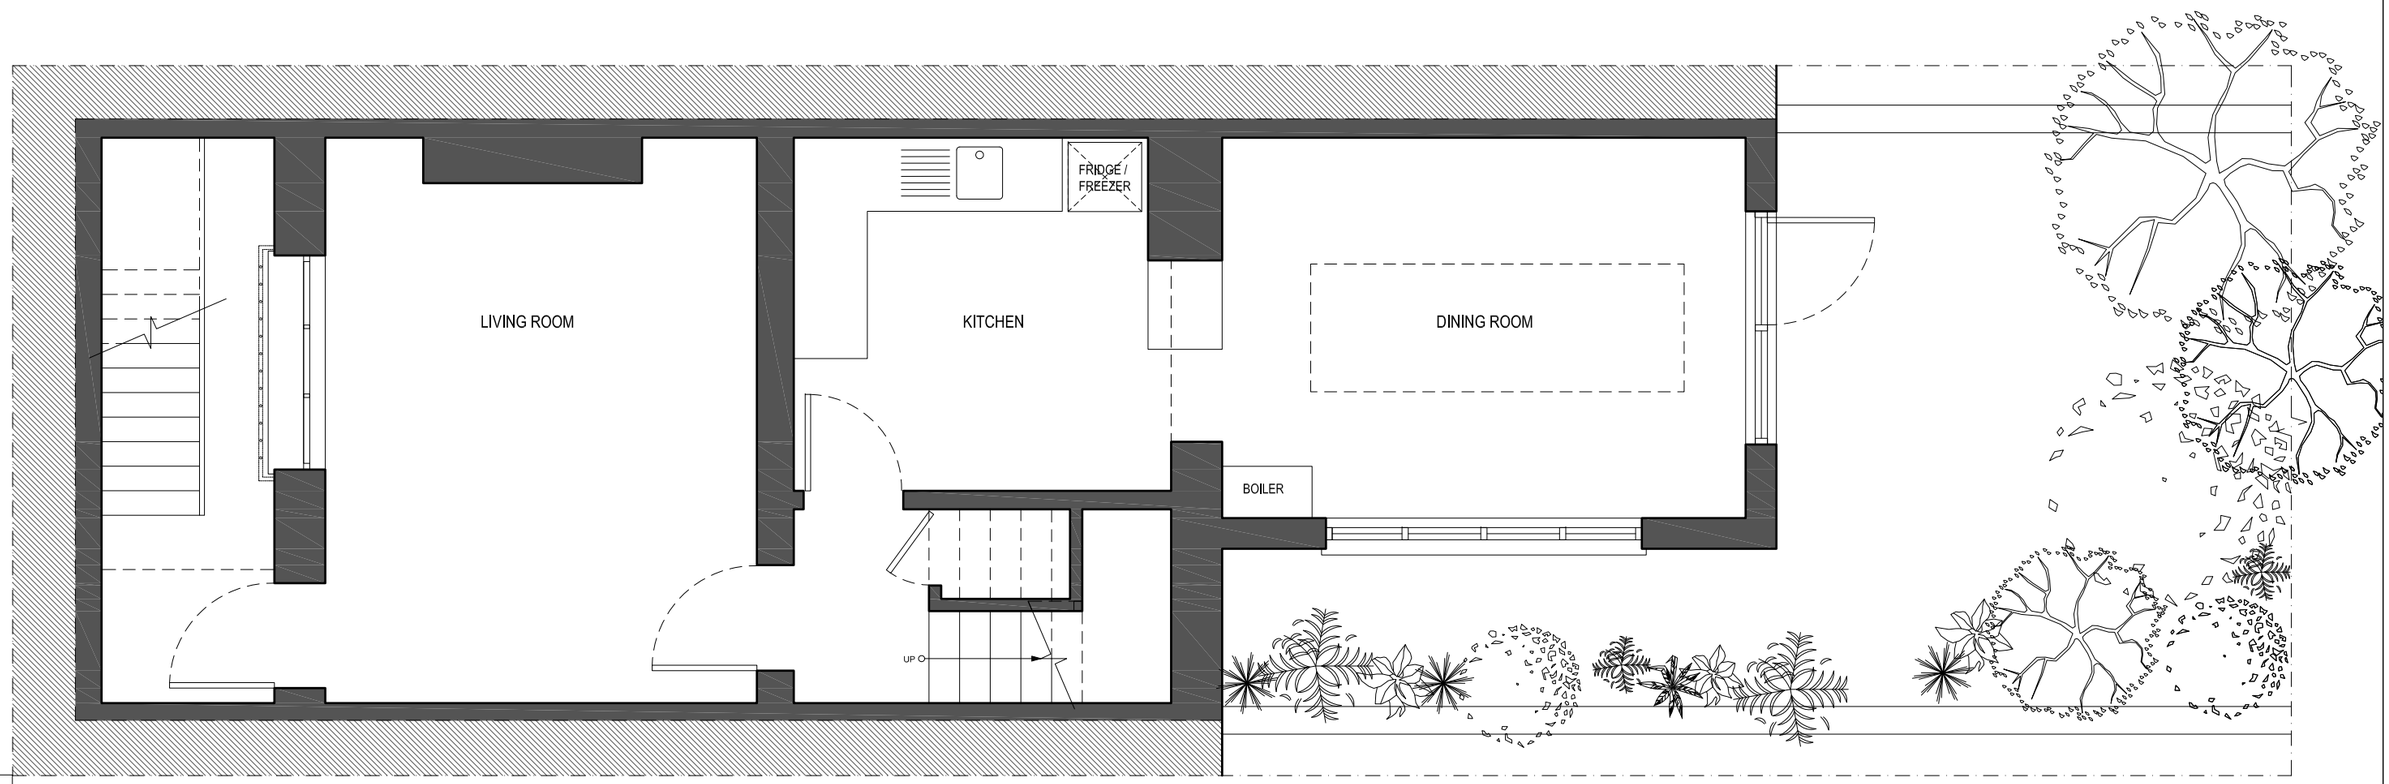

NOTES:

- Drawing based survey information Dated June 2016
- Information to read in conjunction with Structural Engineer and MEP Engineer package information
- All levels indicated as height above Ordinance Survey Datum taken from survey. To be confirmed.
- All dimensions subject to a tolerance of +/-5mm.
- All details are indicative and should be reviewed against contractors selected supplier / manufacturer / system. Any variations are to be advised to and approved by the Contract Administrator prior to commencement on site.

DATE	REVISIONS
01.09.2016	P01 PLANNING ISSUE

Do not scale from this drawing
All dimensions to be confirmed on site

0 0.5m 1m 2m

JOB NO. 1511 CLIENT JAMES ROUSE

TITLE 44 GEORGIANA STREET
CAMDEN, NW1

DWG EXISTING PLANS
LG PLAN

DATE 01.09.16 STATUS PLANNING SCALE @ A3 1/50 REV P01

DWG NO. 1511-0100-AP-203