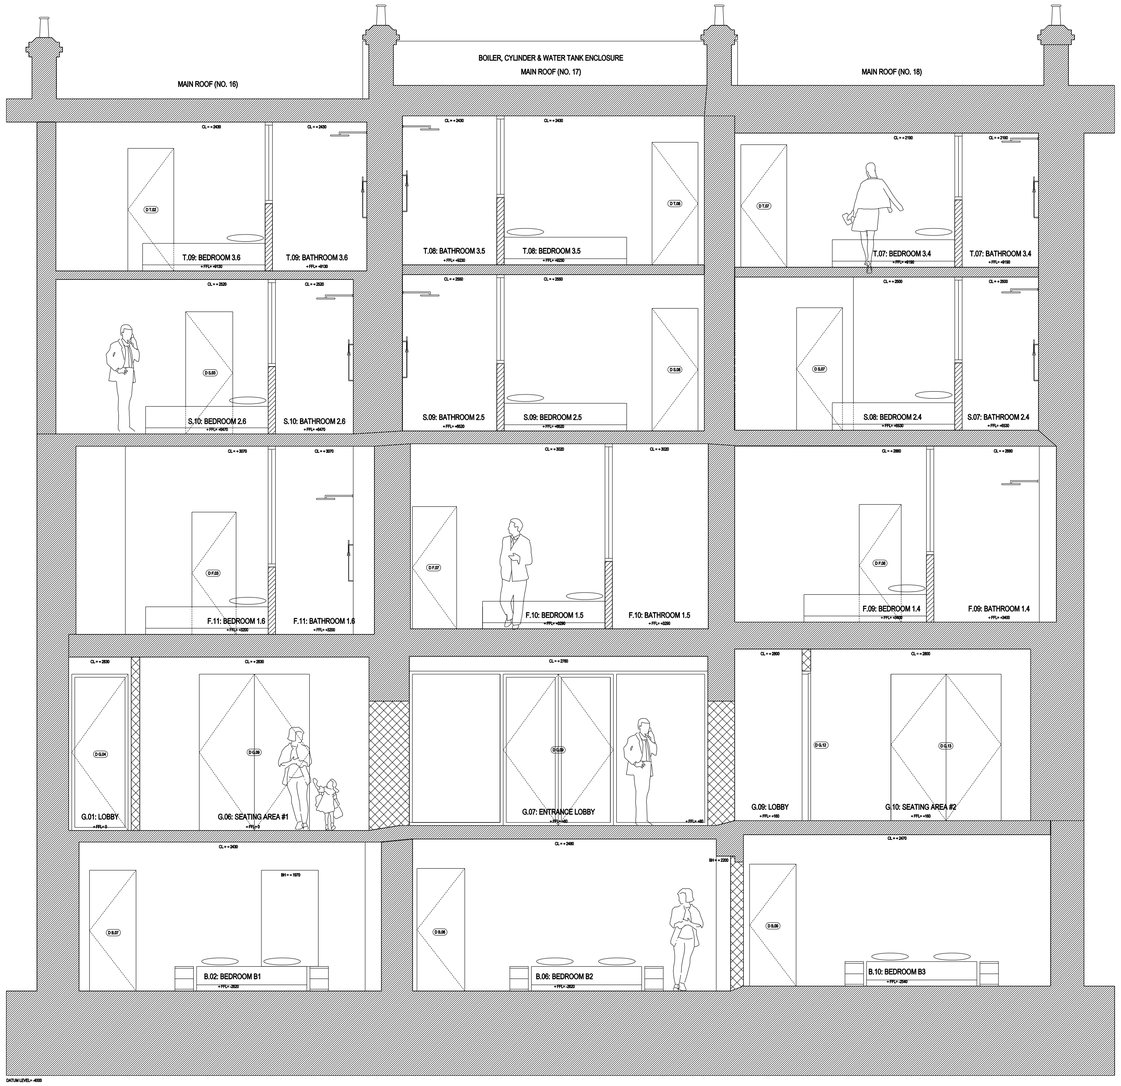

02 PROPOSED SECTION 02 (15-12-02)
Scale 1:50 (@A1 SIZE)

rev	date	reason	by
B	26.05.16	ISSUE FOR PLANNING & LISTED BUILDING CONSENT	
A	11.03.16	ISSUE FOR PLANNING & LISTED BUILDING CONSENT	
	08.01.15	ISSUE FOR INFORMATION	SJAS

0 1 2 3 4 5 6 7 8 9 10
SCALE BAR (METRES) - (1:50 SCALE @ A1 SIZE)

seary architects
Unit 6: Masons Yard
177 Westbourne Street
Hove
East Sussex BN3 5FB
t: +44 (0) 1273 201 830
e: steve@searyarchitects.co.uk
w: www.searyarchitects.co.uk

project:	Montana Hotel: 16-18 Argyle Square, Kings Cross, London, WC1H 8AS		
client:	The St. Pancras Hotel Group		
dwg title:	Proposed Section 02		
dwg no:	15-12-02	rev:	B
scale:	1:50 (@A1 SIZE)	date:	08.01.15
project no:	1814	status:	INFORMATION

all dimensions must be checked on site and not scaled from this drawing

© copyright seary architects