SCOPE NOTES

NOTE	DESCRIPTION
1.01	INSTALL 2No. NEW SPEC EXTERNAL ROUND CAFE TABLES-METAL
1.02	INSTALL 4No. NEW SPEC EXTERNAL CAFE CHAIRS-METAL

OUTDOOR FURNITURE SCHEDULE

NOTE	TAG	QTY	DESCRIPTION	STD DETAIL No
4.01	F763	2	EXTERNAL CAFE TABLE ROUND-METAL	
4.02	F761	4	EXTERNAL CAFE CHAIR-METAL	

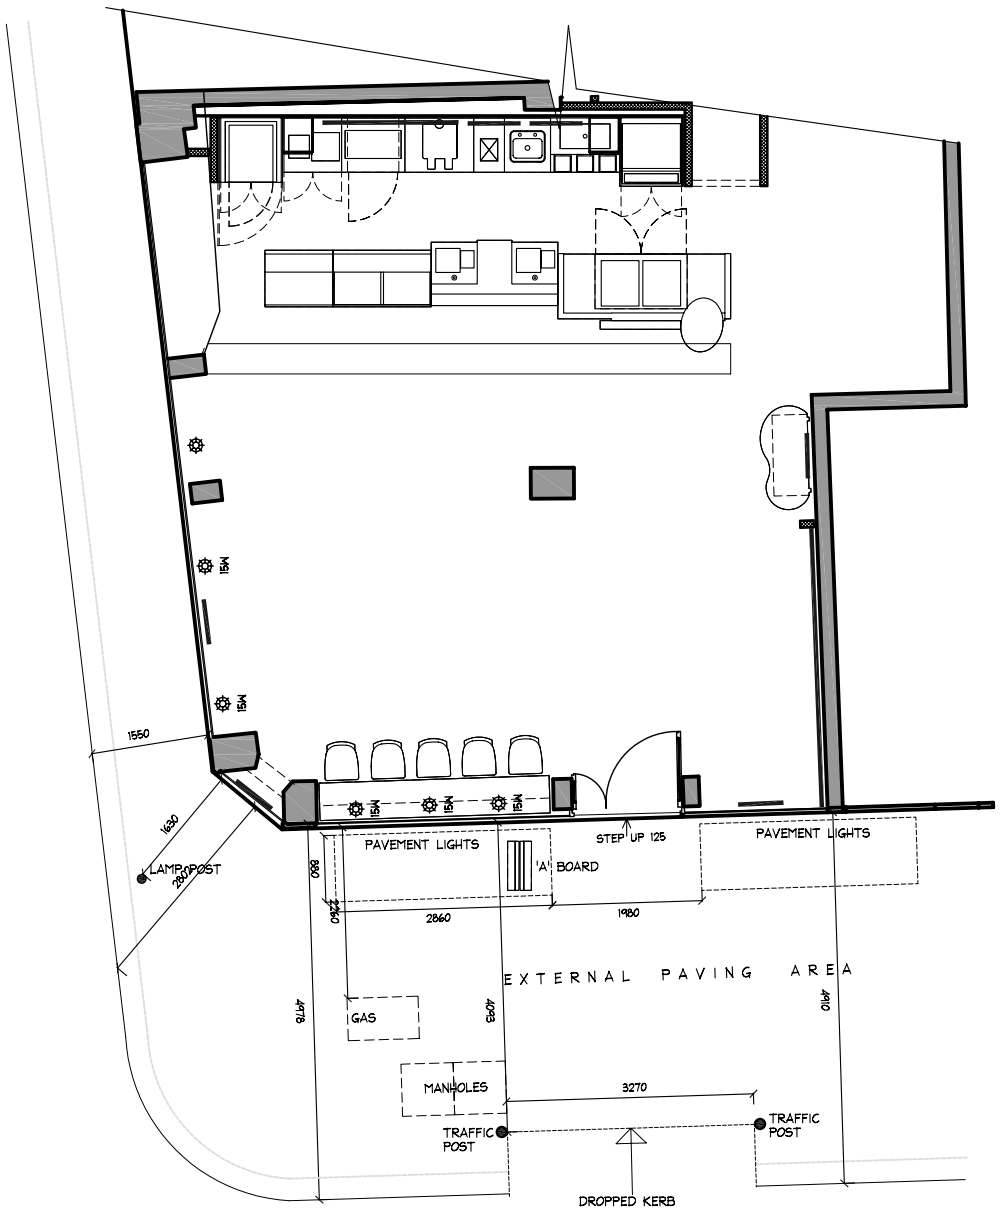

TOTTENHAM COURT RD

0m 1m 2.5m 5m
SCALE BAR

EXISTING EXTERNAL SEATING PLAN
SCALE 1:50

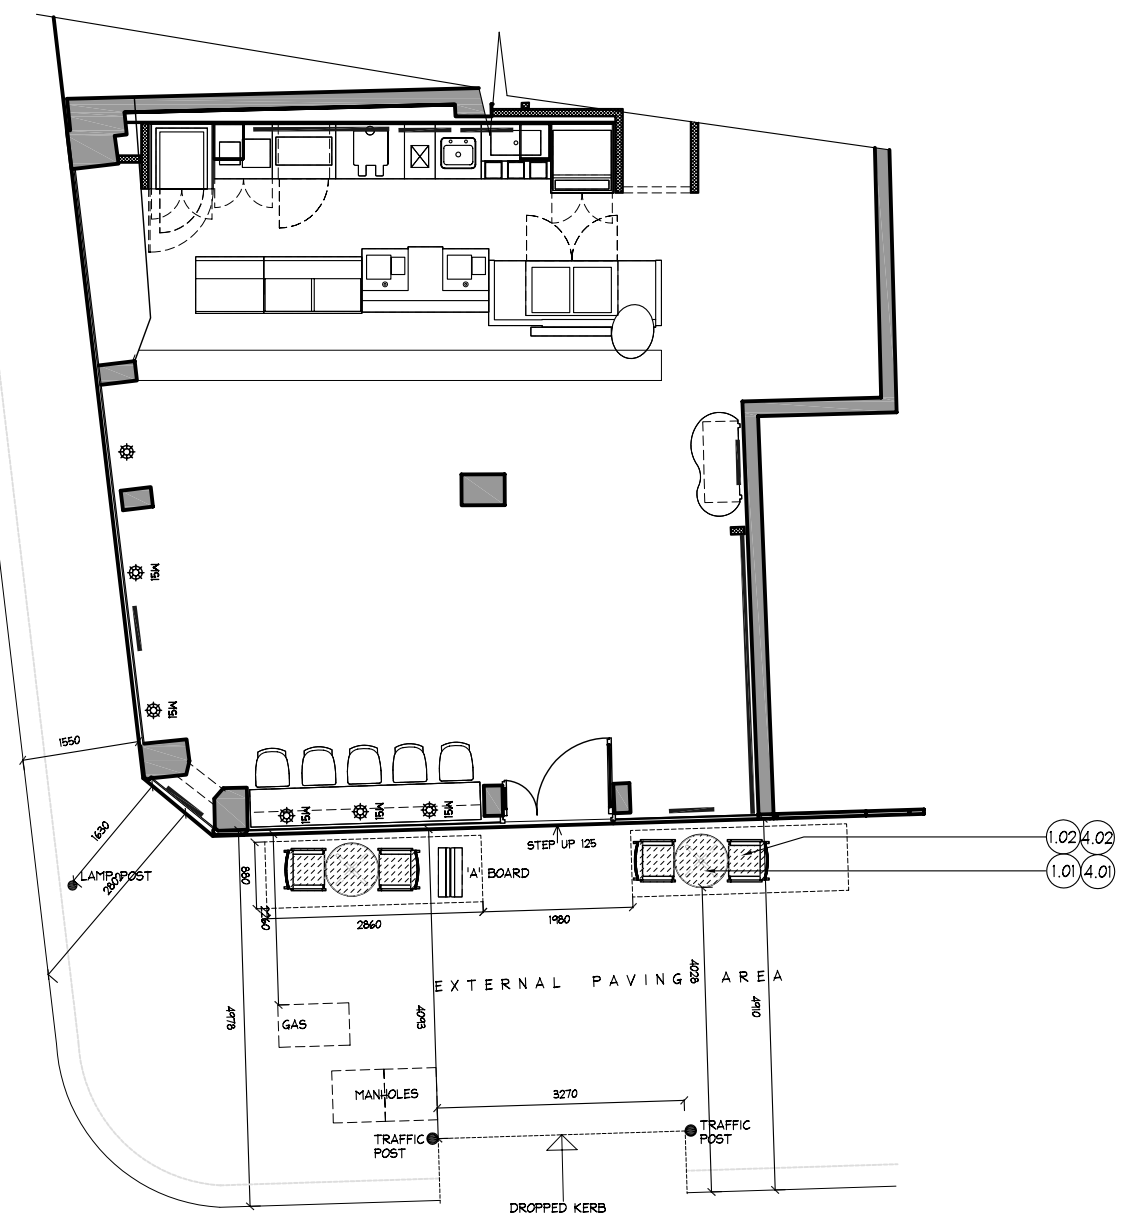

TOTTENHAM COURT RD

0m 1m 2.5m 5m
SCALE BAR

PROPOSED EXTERNAL SEATING PLAN
SCALE 1:50

PROJECT CLASSIFICATION

STANDARD DETAIL REFERENCES:
ALL REFERENCES TO STANDARD DETAIL NUMBERS ARE REFERENCED TO STANDARD DETAIL MANUAL.

DRAWING ORIGINATED FROM:

☑ THIS DRAWING HAS BEEN CONSTRUCTED FROM A PAVEMENT SURVEY CONDUCTED BY CMC IN PARTNERSHIP WITH BLUE NINE DESIGN

☐ THIS DRAWING HAS BEEN CONSTRUCTED FROM DRAWINGS PRODUCED BY STARBUCKS COFFEE CO USA. THIS DRAWING MAY CONTAIN INACCURACIES DUE TO NO CHECK SURVEY. CONTRACTOR TO CHECK CRUCIAL DIMENSIONS WHERE WORKS ARE BEING CARRIED OUT. ANY INACCURACIES MUST BE COMMUNICATED TO THE PROJECT MANAGER AND DESIGNER

FOR PLANNING

© 2010 STARBUCKS CORPORATION

STARBUCKS COFFEE COMPANY
11 Heathmans Road, Parsons Green
London SW6 4TJ
United Kingdom
(0)20 7878 4900

THESE PLANS AND SPECIFICATIONS, AS WELL AS STARBUCKS NAME AND LOGO, TRADEMARKS AND DESIGNS ARE THE EXCLUSIVE PROPERTY OF STARBUCKS CORPORATION. ANY REPRODUCTION, MODIFICATION, DISCLOSURE AND/ OR USE OF THESE MATERIALS (OR ANY PORTION OF THEM) WITHOUT STARBUCKS CORPORATION'S PRIOR WRITTEN CONSENT IS STRICTLY PROHIBITED.

ALL DRAWINGS TO BE READ IN CONJUNCTION WITH UK STANDARD DETAIL MANUAL

REV	DATE	DESCRIPTION

FOR PLANNING 21/07/08

SITE ADDRESS:
175
TOTTENHAM COURT RD
LONDON
W1T 2HQ
COUNTRY:
ENGLAND

PROJECT No.: S 12650
CONCEPT:
P.M.:
CHECKED:
P.M. CHKD.:
STORE PLANNER: TRACEY BINDLOSS
SP CHECKED:

SCALE: 1:50 @ A1
(DO NOT SCALE DRAWINGS)

DRAWING TITLE:
OUTDOOR PLANNING

DRAWING NUMBER:
A2.1 0

STORE CODE: S 12650