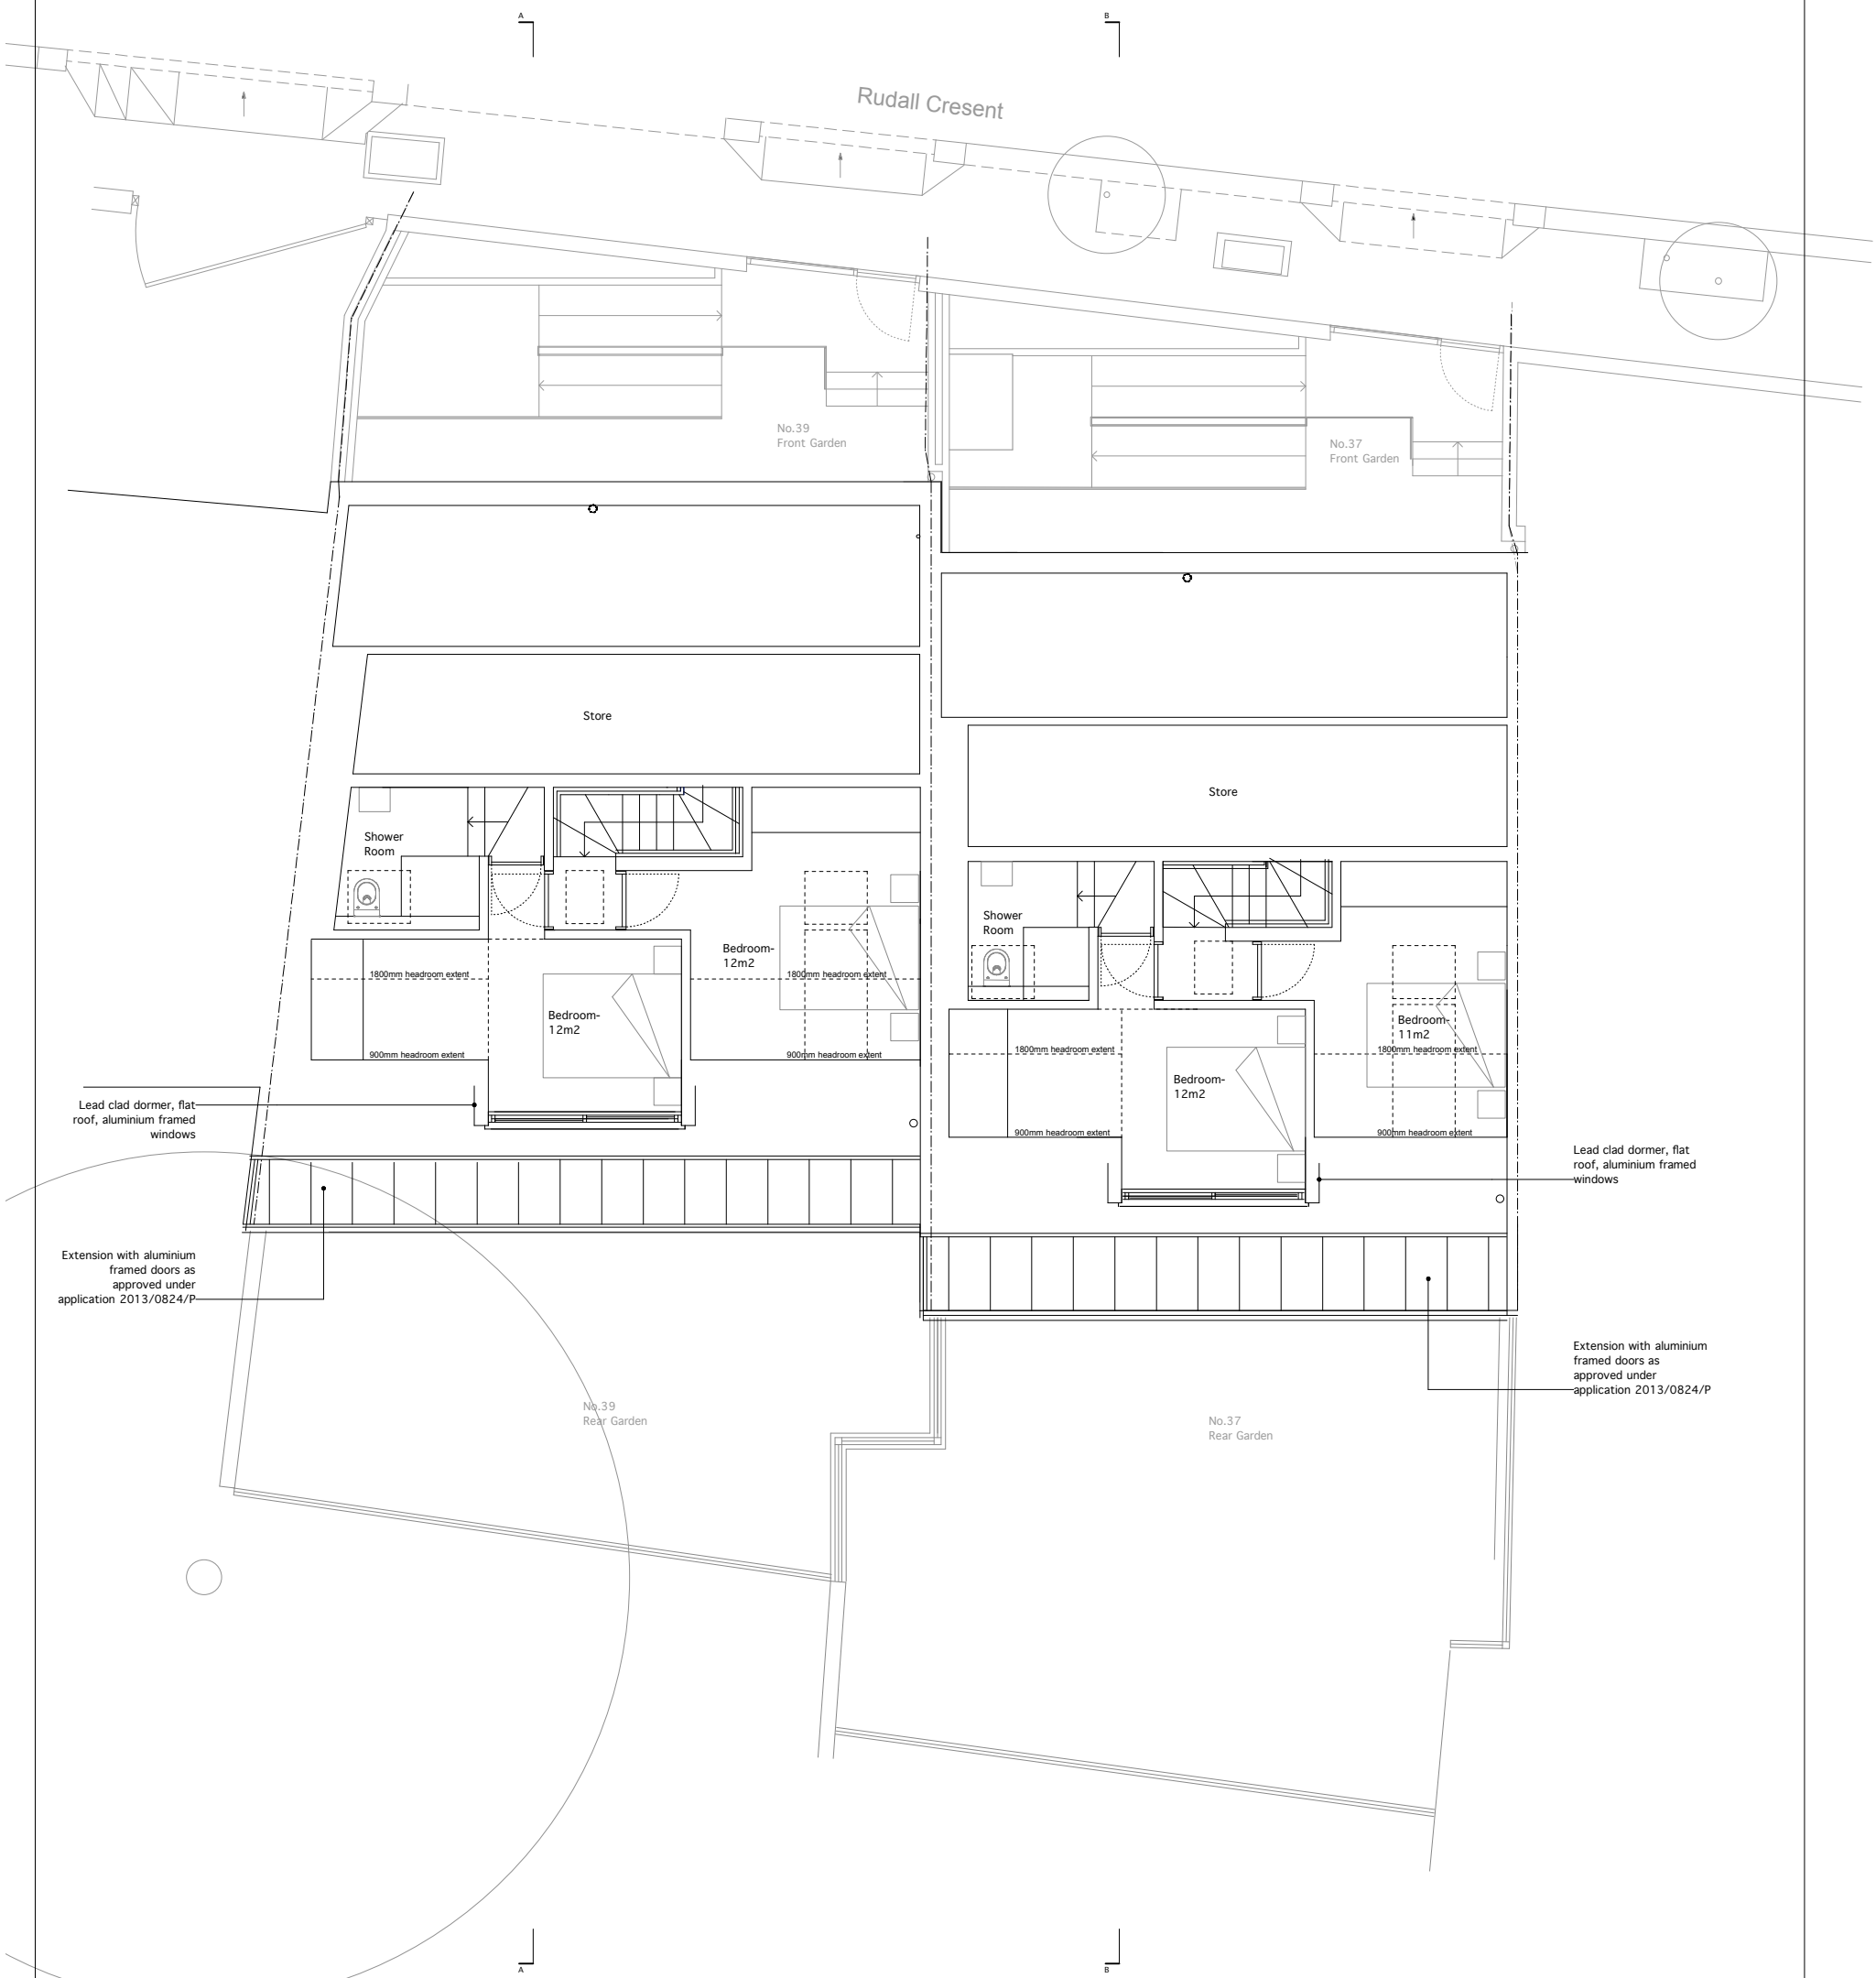

REV-
A-
B-
C-
D-
E-
F-
G-
H- 08.12.15- Roof lights added
I- 08.12.15- Roof lights omitted, dormer added
J- 18.07.16- Plan revised, ensuite omitted, shower room added, bedroom added
K- 03.08.16- Dormer revised, stair revised, layout revised

t 020 89680279
m 077 98854810
richard@webb-architects.co.uk
WEBB ARCHITECTS LIMITED

37, 39 RUDALL CRESCENT

PROPOSED SECOND FLOOR PLANS

1:50 / A1, 1:100 / A3

FOR INFORMATION

1083.01.24(K)

Drawing to be read in conjunction with consultants information.
Do not scale from drawing.
All dimensions to be checked on site.
Drawing only to be used for purposes indicated.
Notify Architect of any discrepencies.
© WEBB ARCHITECTS LIMITED