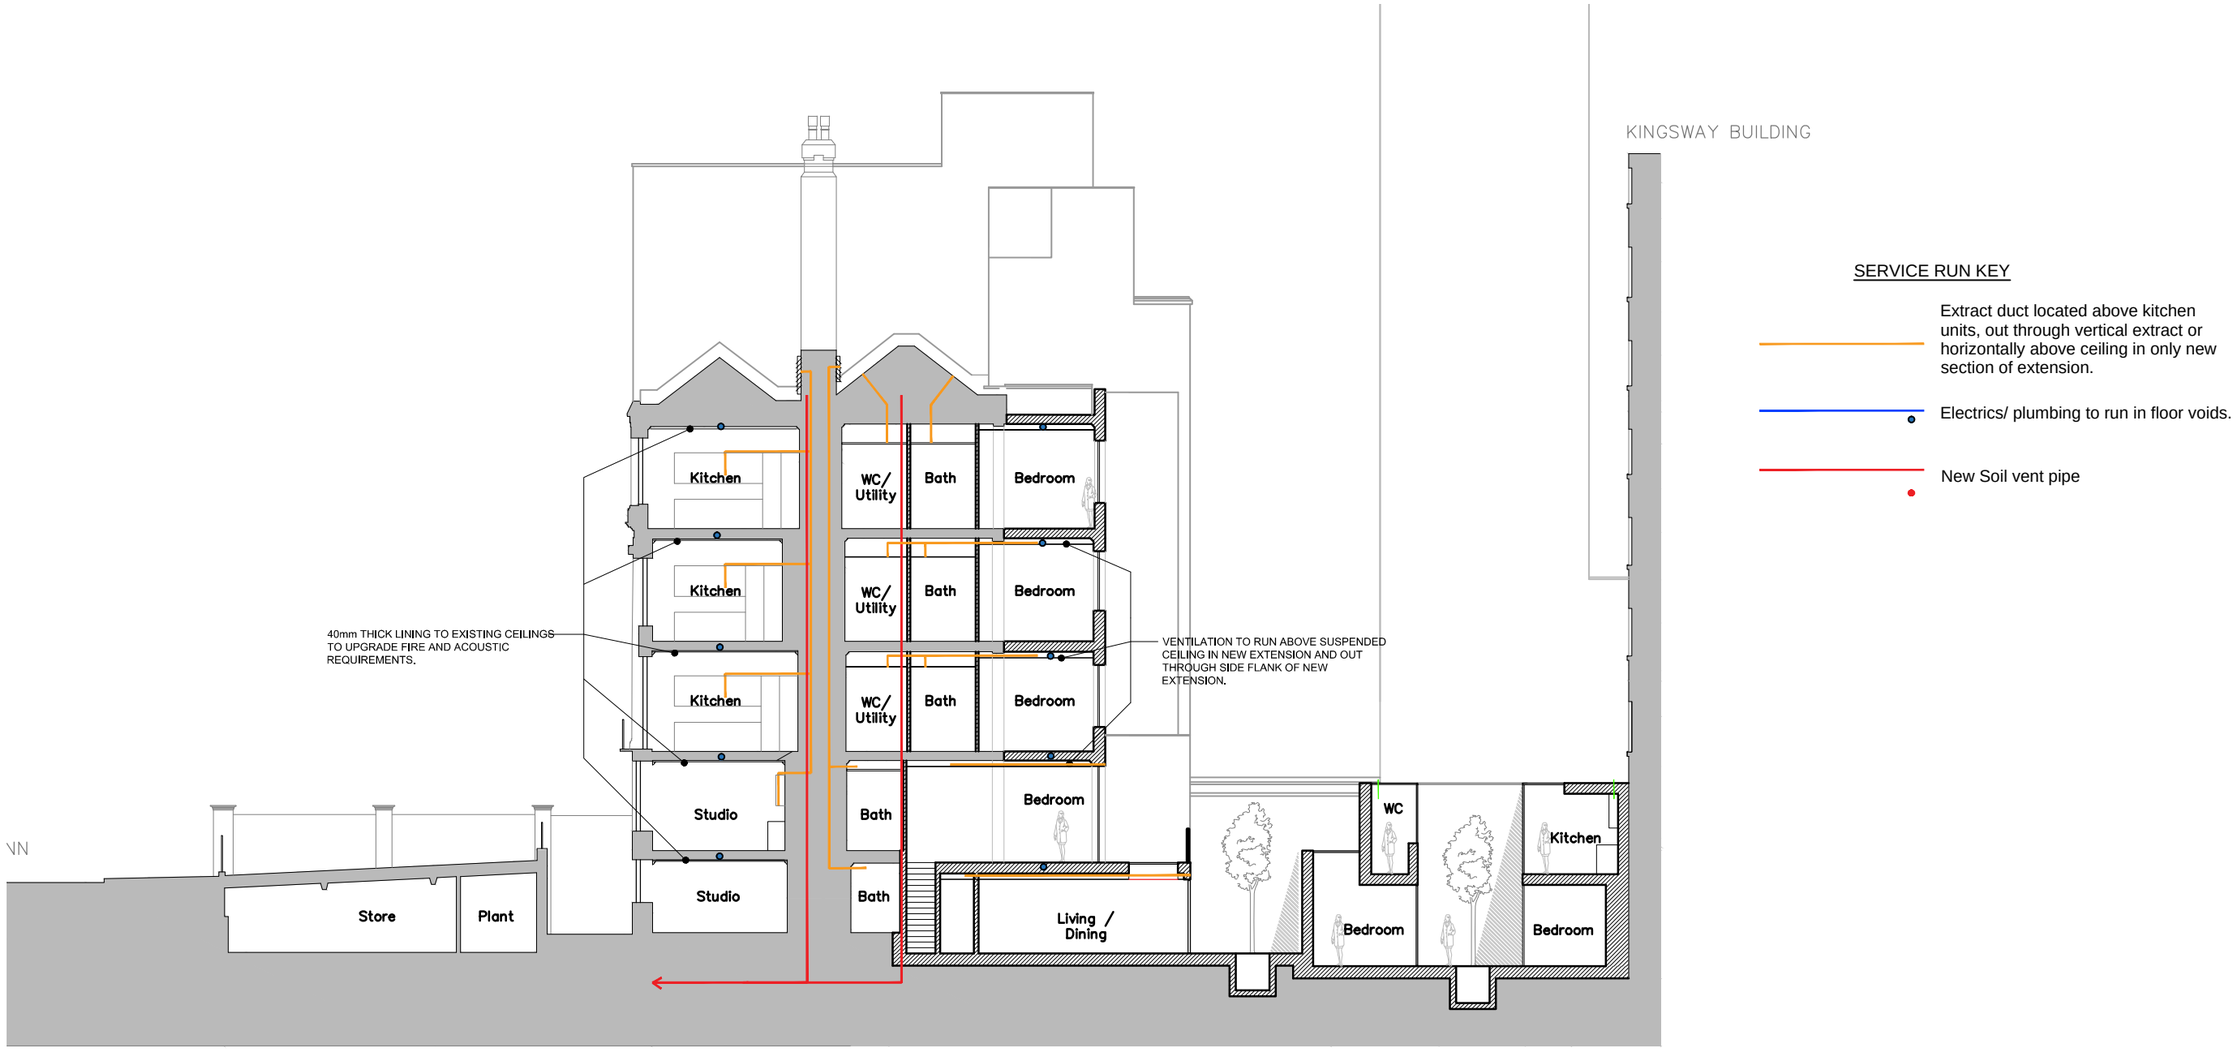

VISUAL SCALE 1:200 @ A3

3654-PL-616
SECTIONB-B - AS PROPOSED

James Taylor Construction