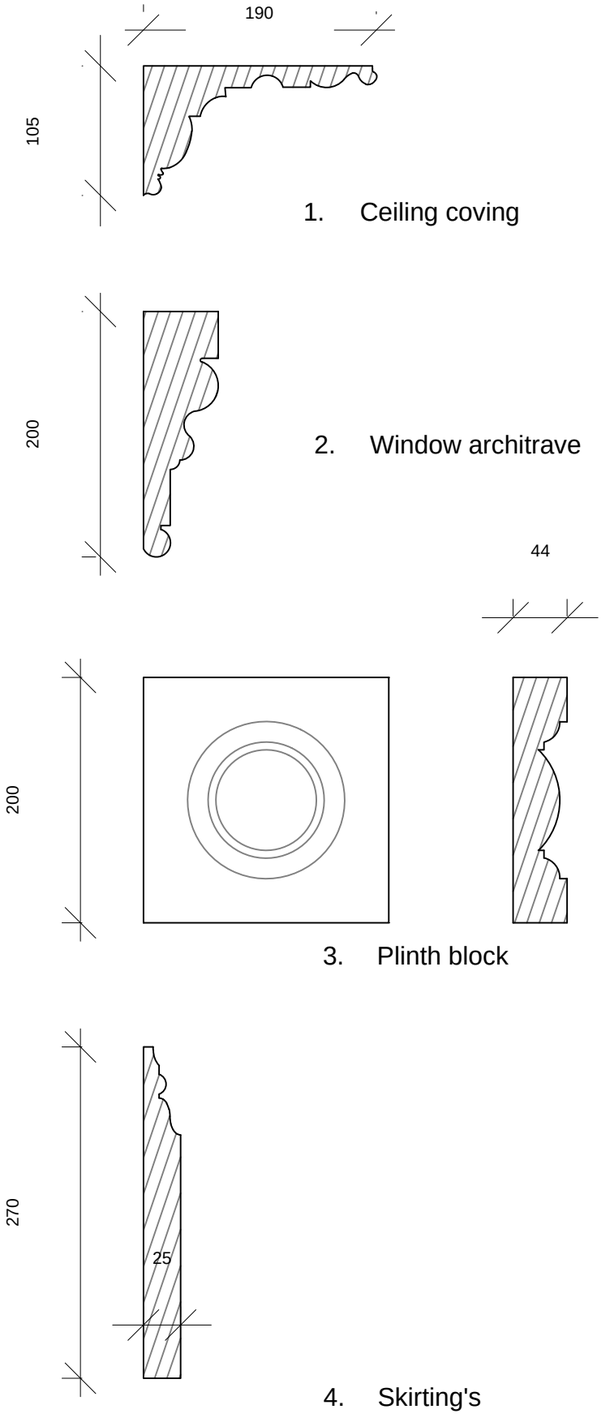

JOINERY ITEMS
1:5

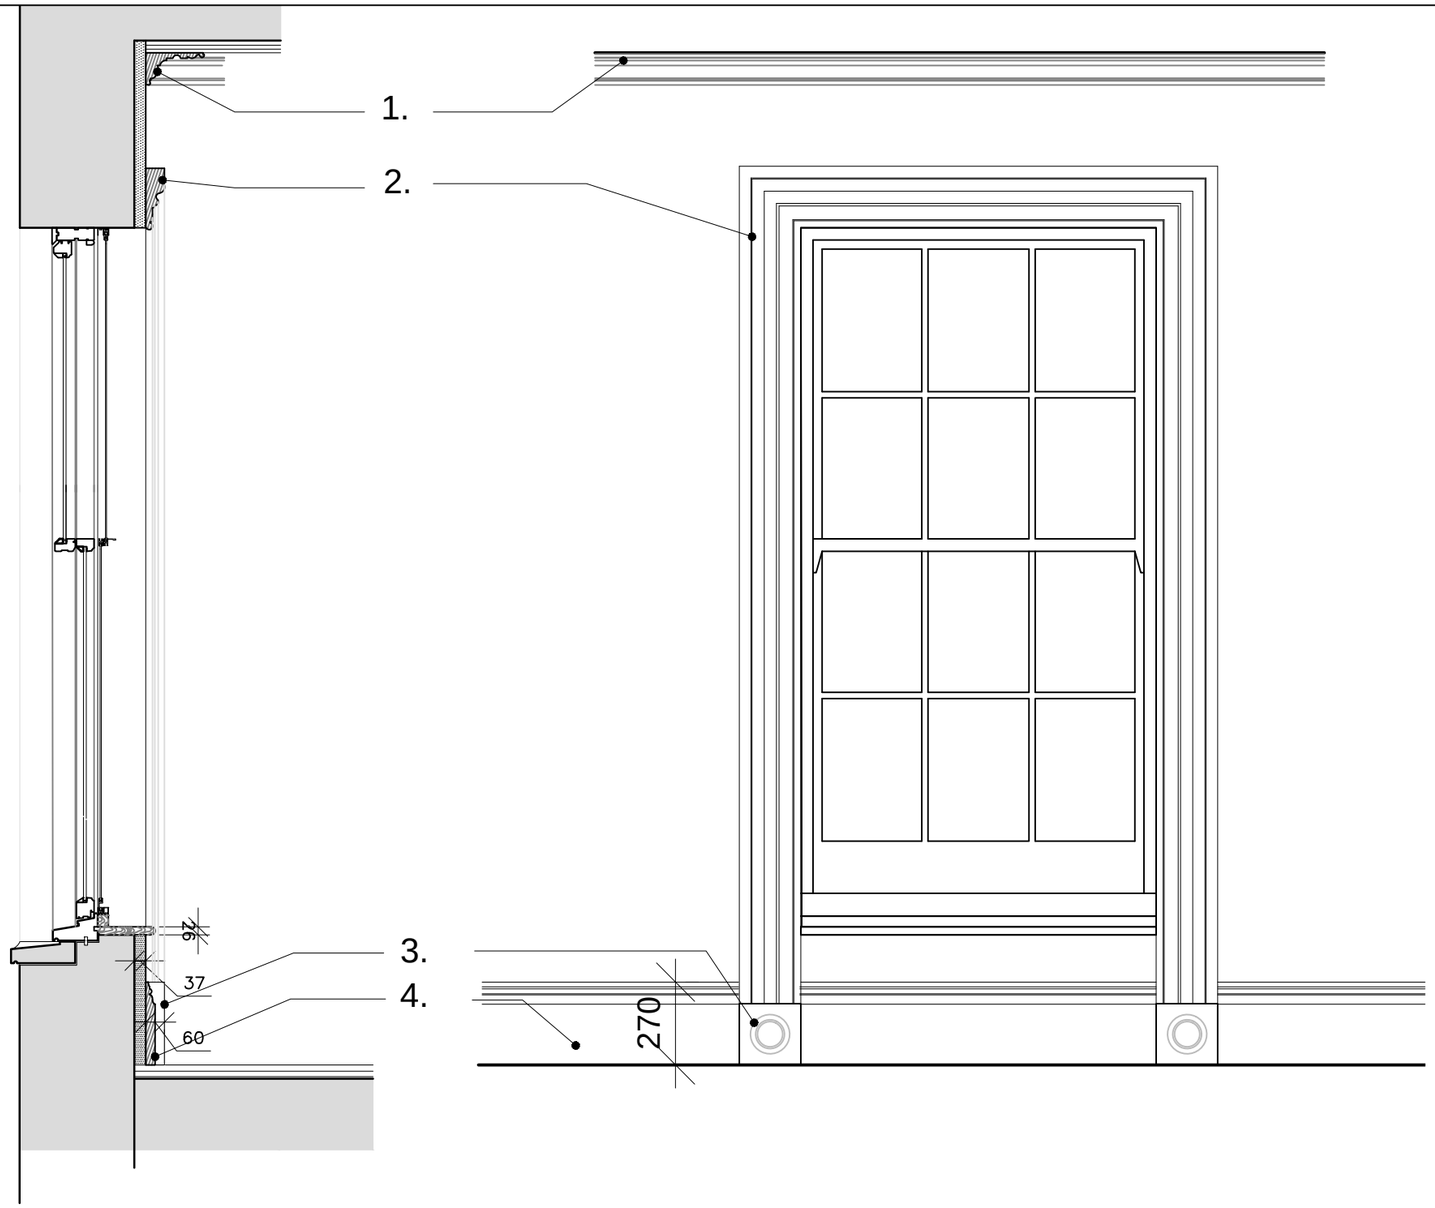

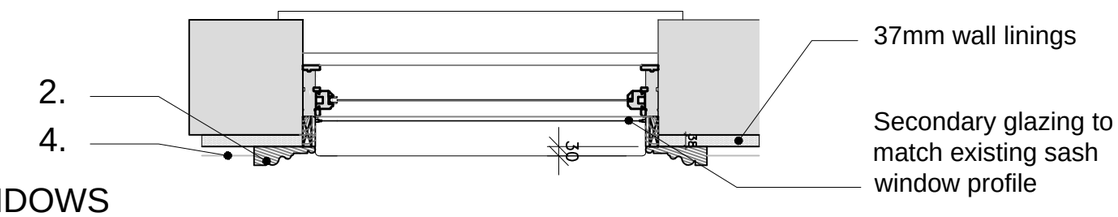

WORKS TO EXISTING WINDOWS
1:20

0 400mm 800mm 1200mm
VISUAL SCALE 1:20 @ A3

James Taylor Construction

3654-PL-622
PROPOSED WINDOW ARCHITRAVE/ SKIRTING
& COVING DETAILS