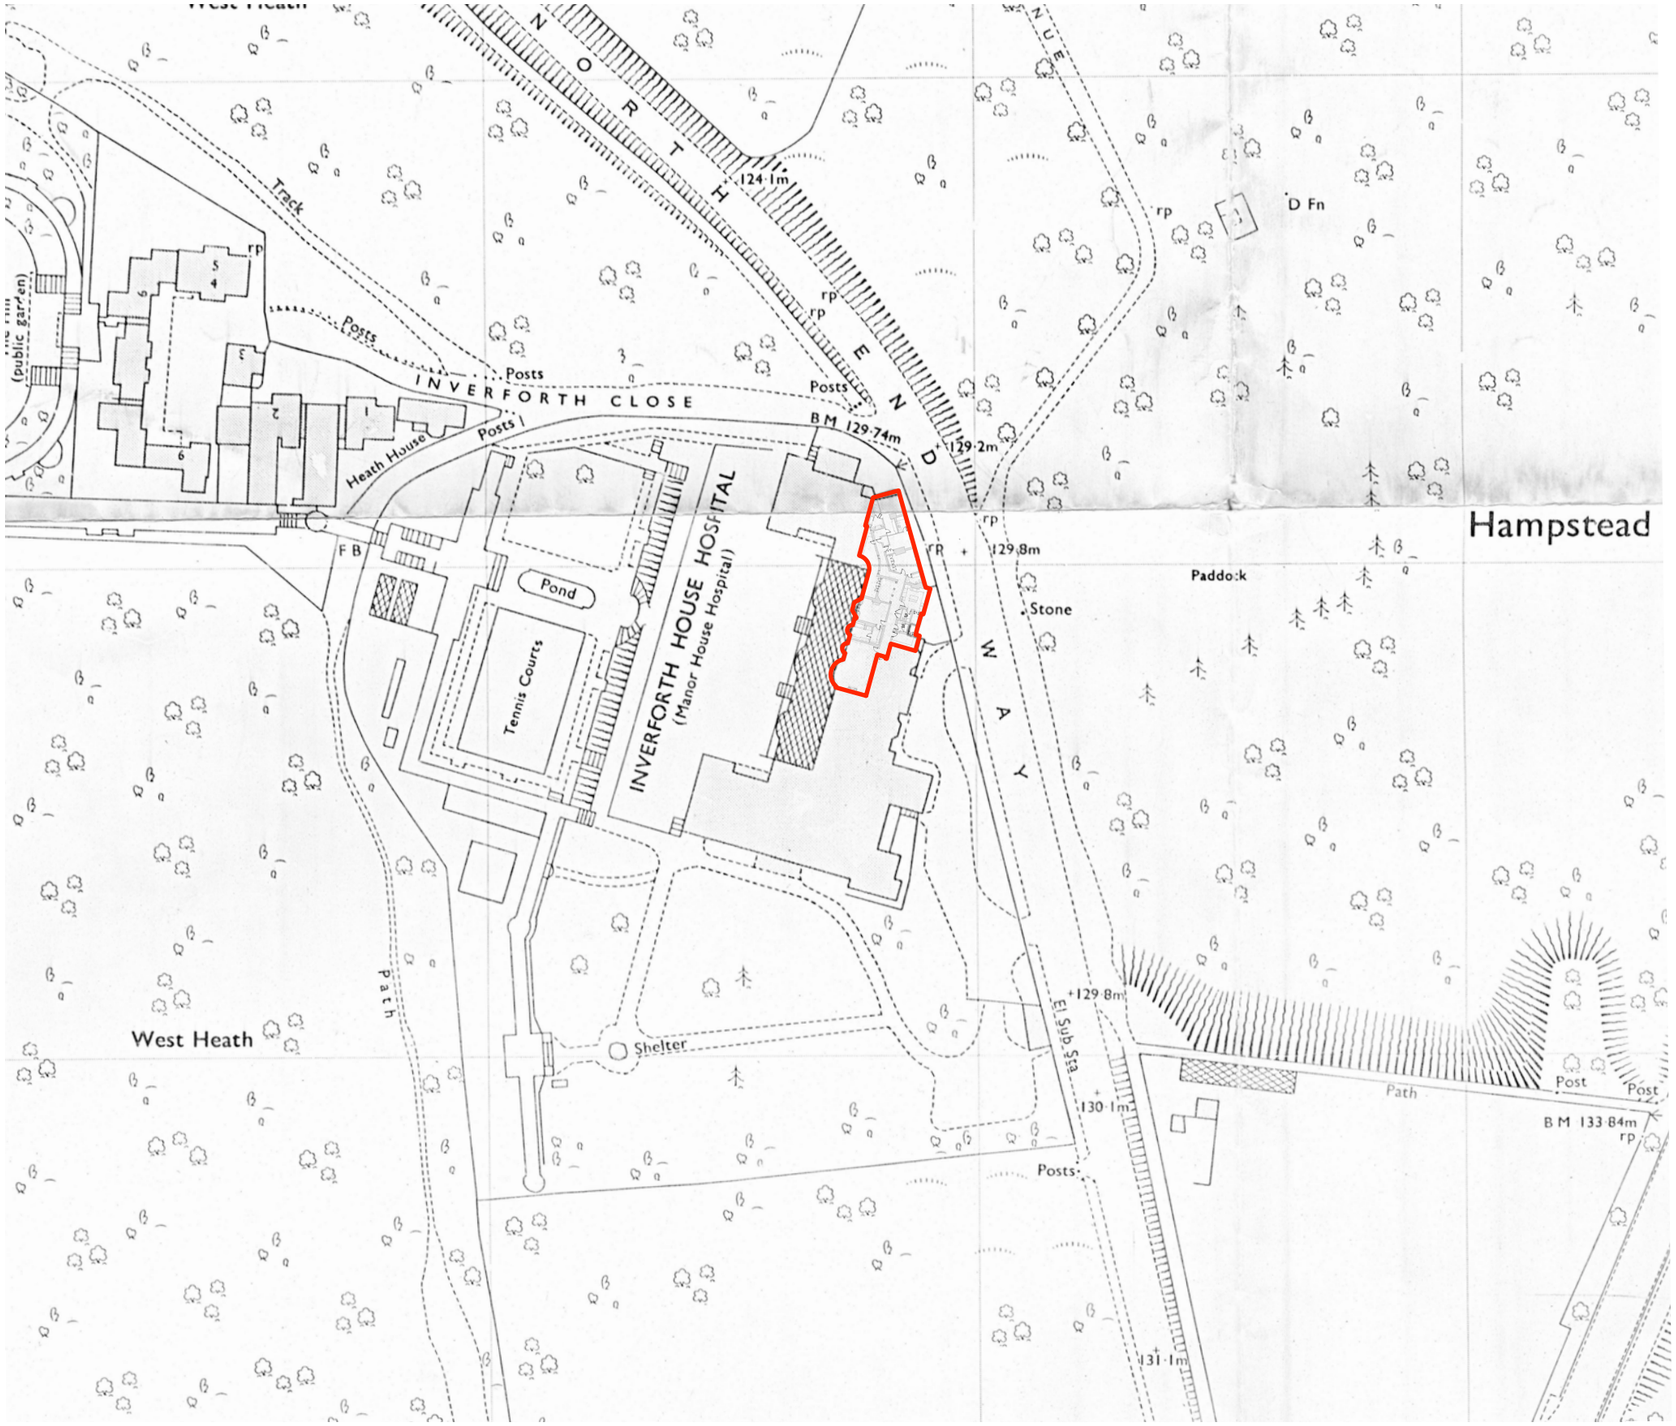

1970 Ordnance Survey Extract
Scale 1:1250
Plan TQ 2686 NW

Flat 8, Inverforth House, London

Existing Location Plan 1316 / S 00

The Belvedere 2 Back Lane Hampstead London NW3 1HL
T 020 7794 1234 E office@charltonbrown.com

Scale: 1:1250@A3

This drawing is copyright

Please follow the drawings exactly. If you find errors or omissions ask for clarification. Do not proceed without revised instructions. No dimensions to be scaled