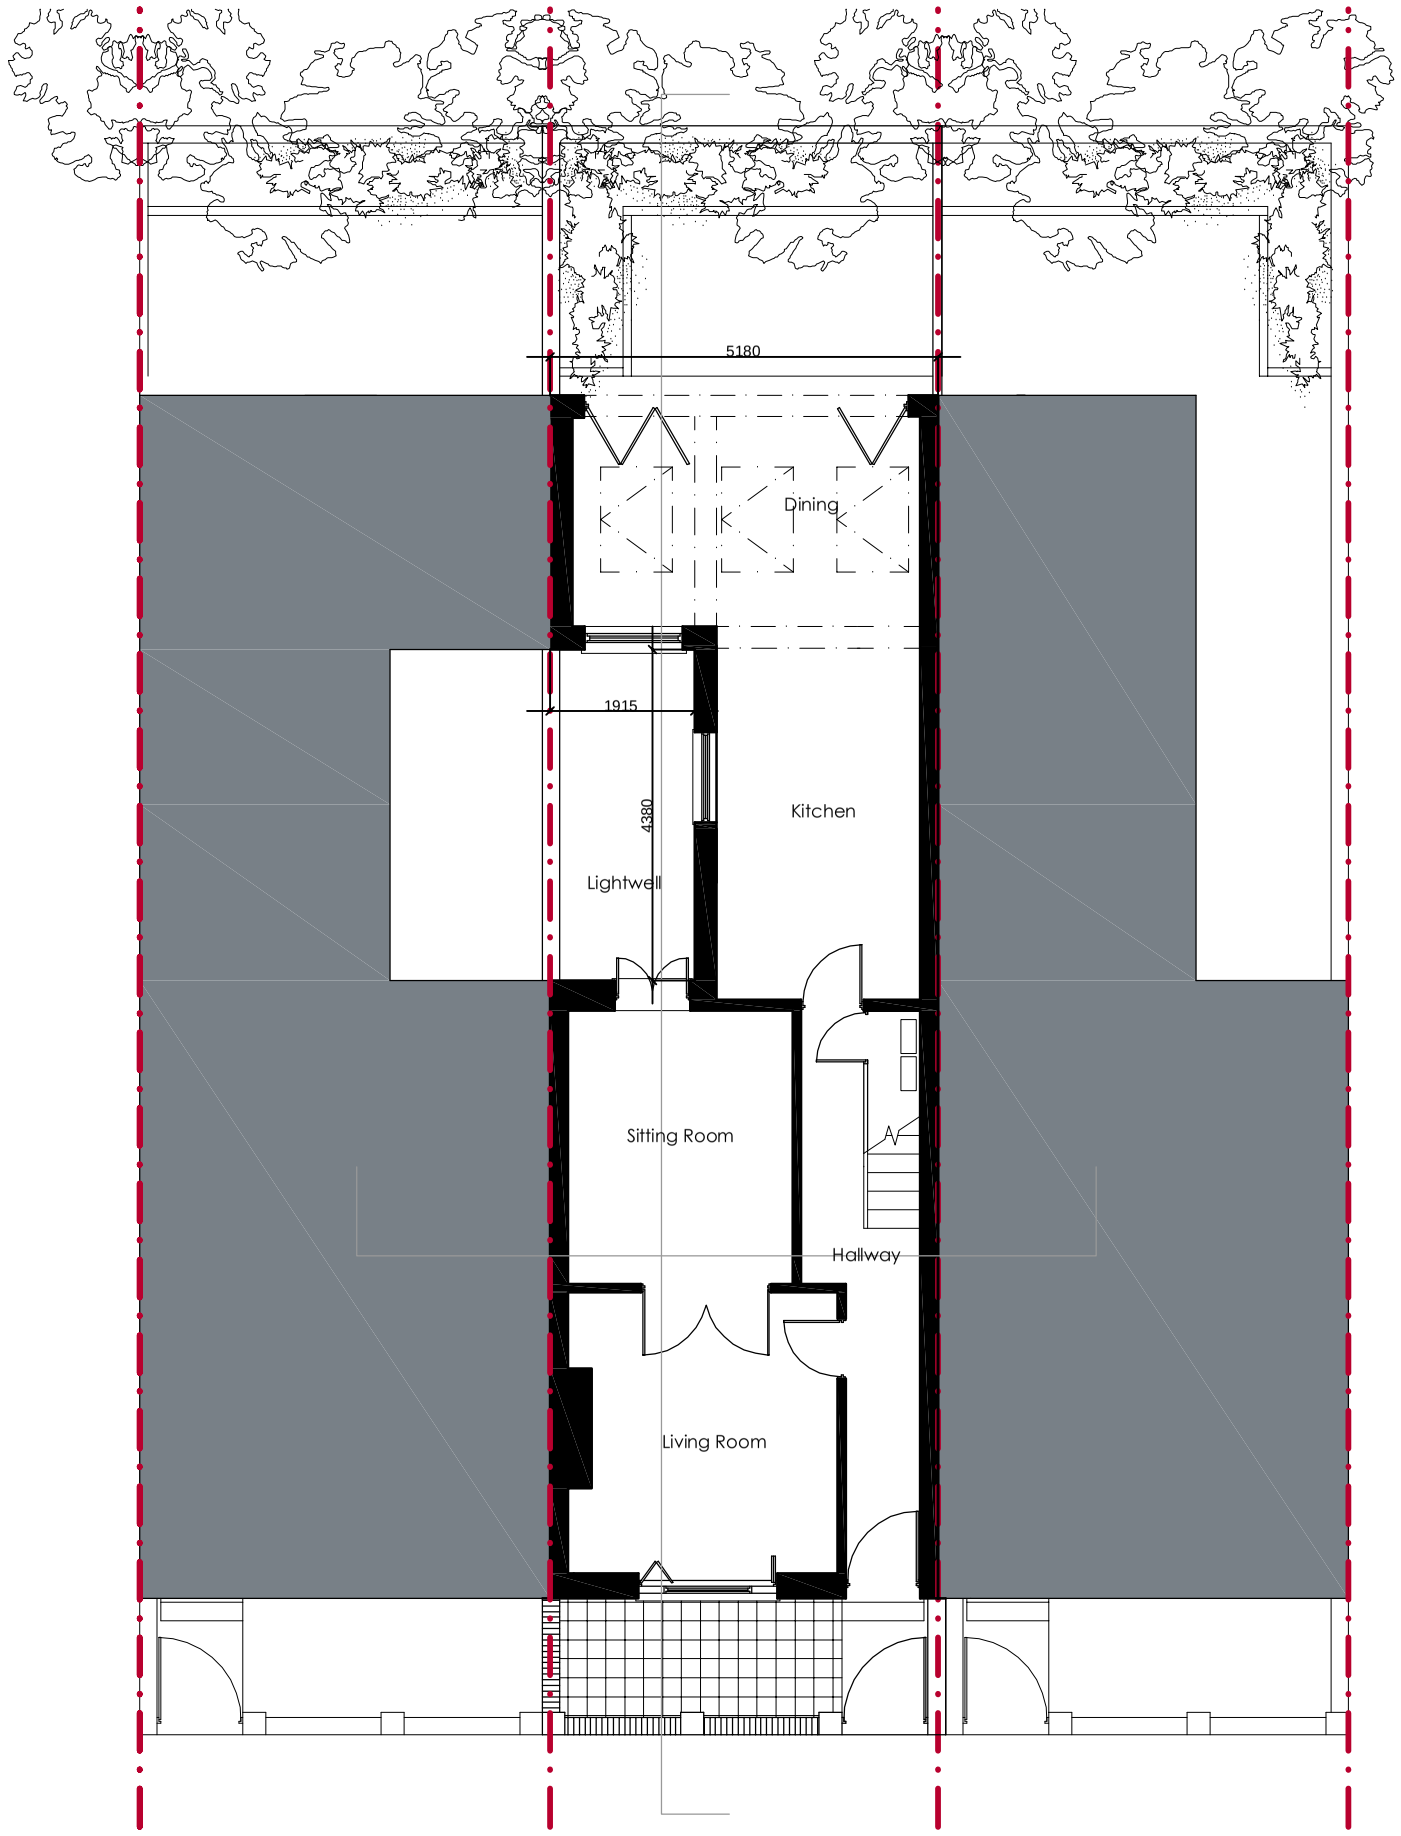

GROUND FLOOR

1. All materials to match the existing where possible
2. No encroachment of foundations, walls, roof or gutters are proposed.

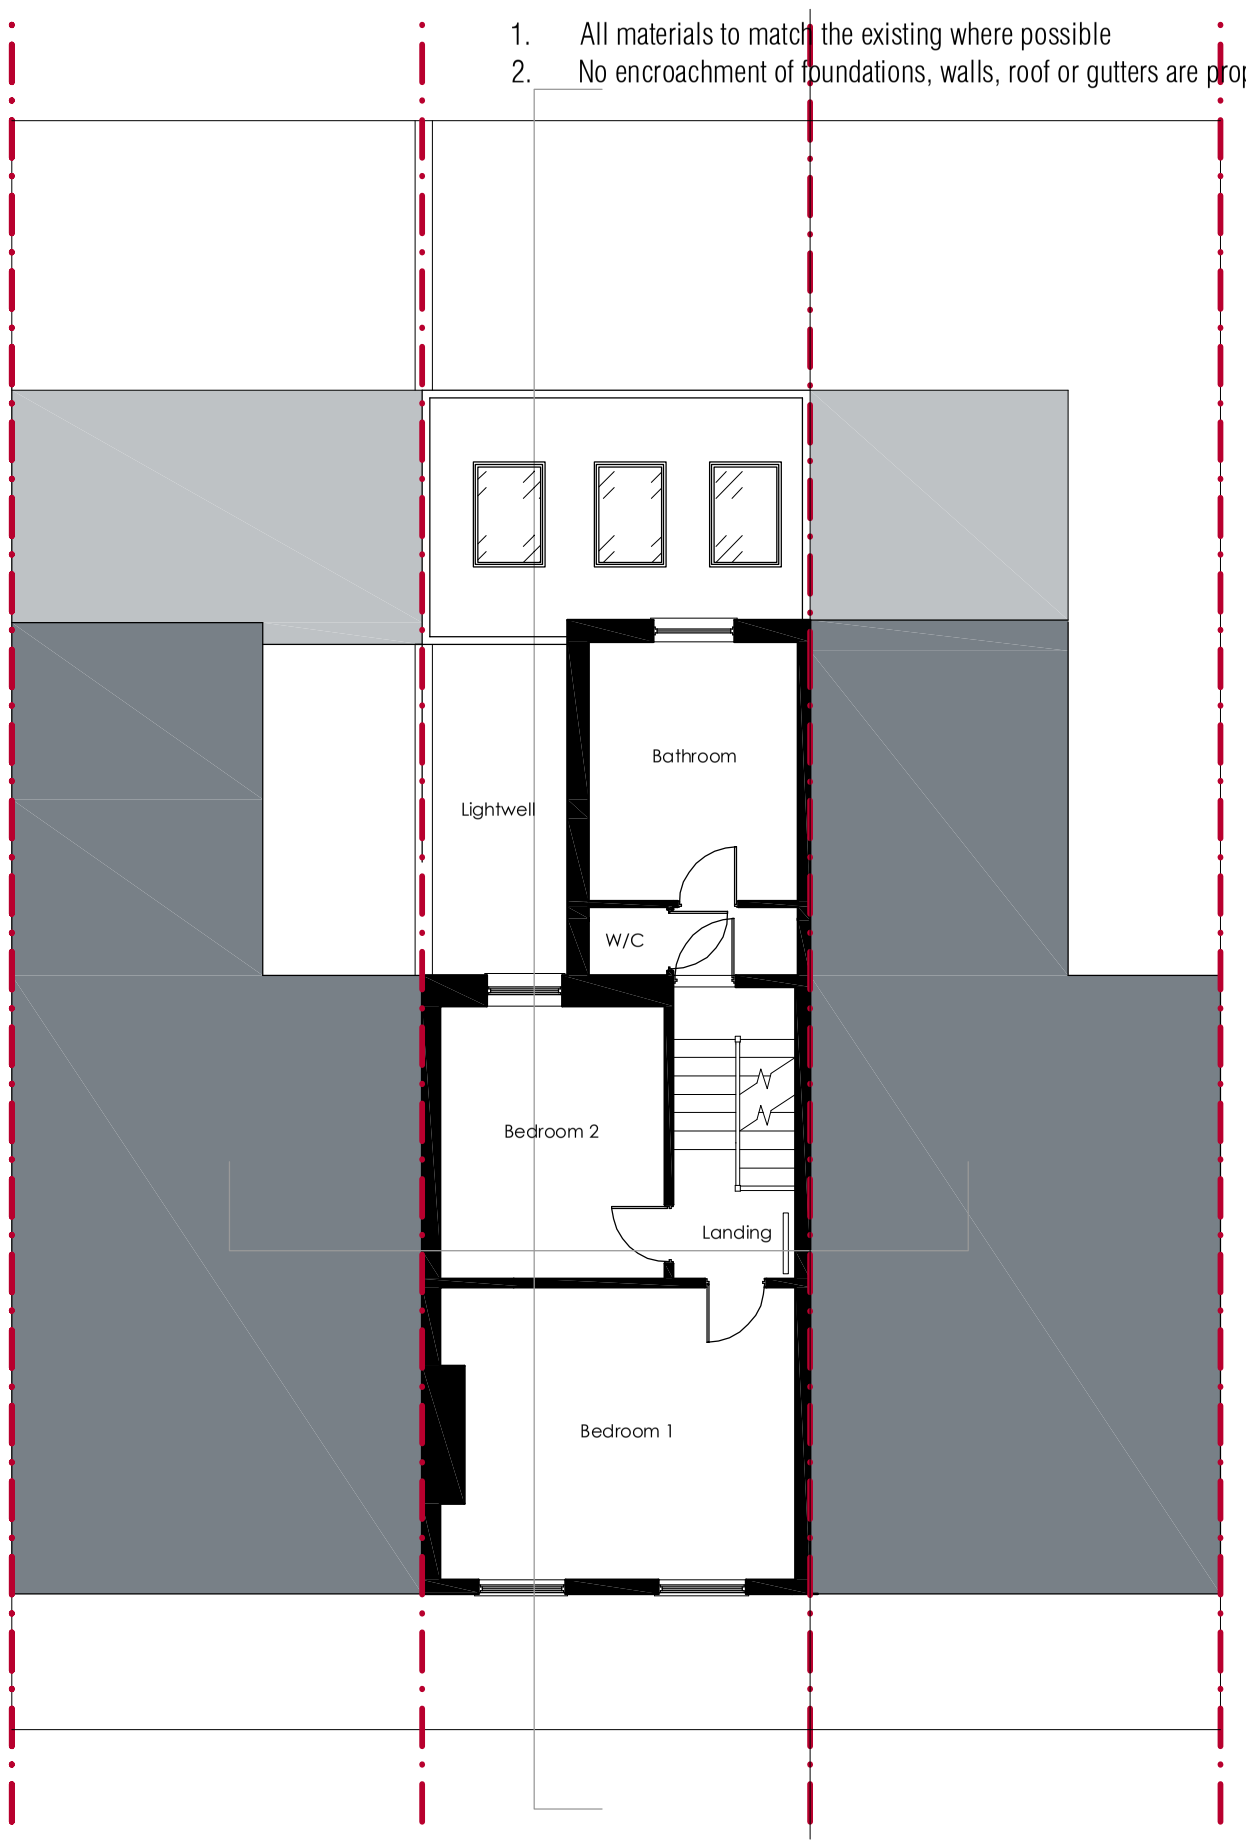

FIRST FLOOR

Scale bar:

0 1 2 3 4 5

METERS

North:

NORTH

Notes:
1. All materials to match the existing where possible
2. No encroachment of foundations, walls, roof or gutters are proposed

ARC 3
103 STATION ROAD
WEST WICKHAM
KENT
BR4 0PX
TEL: 020 8777 4000

Project:
67 York Way - London - N7 9QF

Notify architect for drawings and/or specification discrepancy.
This project is subject to survey and statutory approvals.
Copyright: this drawing must not be reproduced in whole or part without written consent.Do not scale from this drawing. Verify all dimensions on site.

Title:
PROPOSED PLANS

Scale:	Date:	Drawn:	Checked:
1:100 @ A3	13.09.2016	NH	MV

Project No.:	Drawing No.:	Revision:
G845	121	A