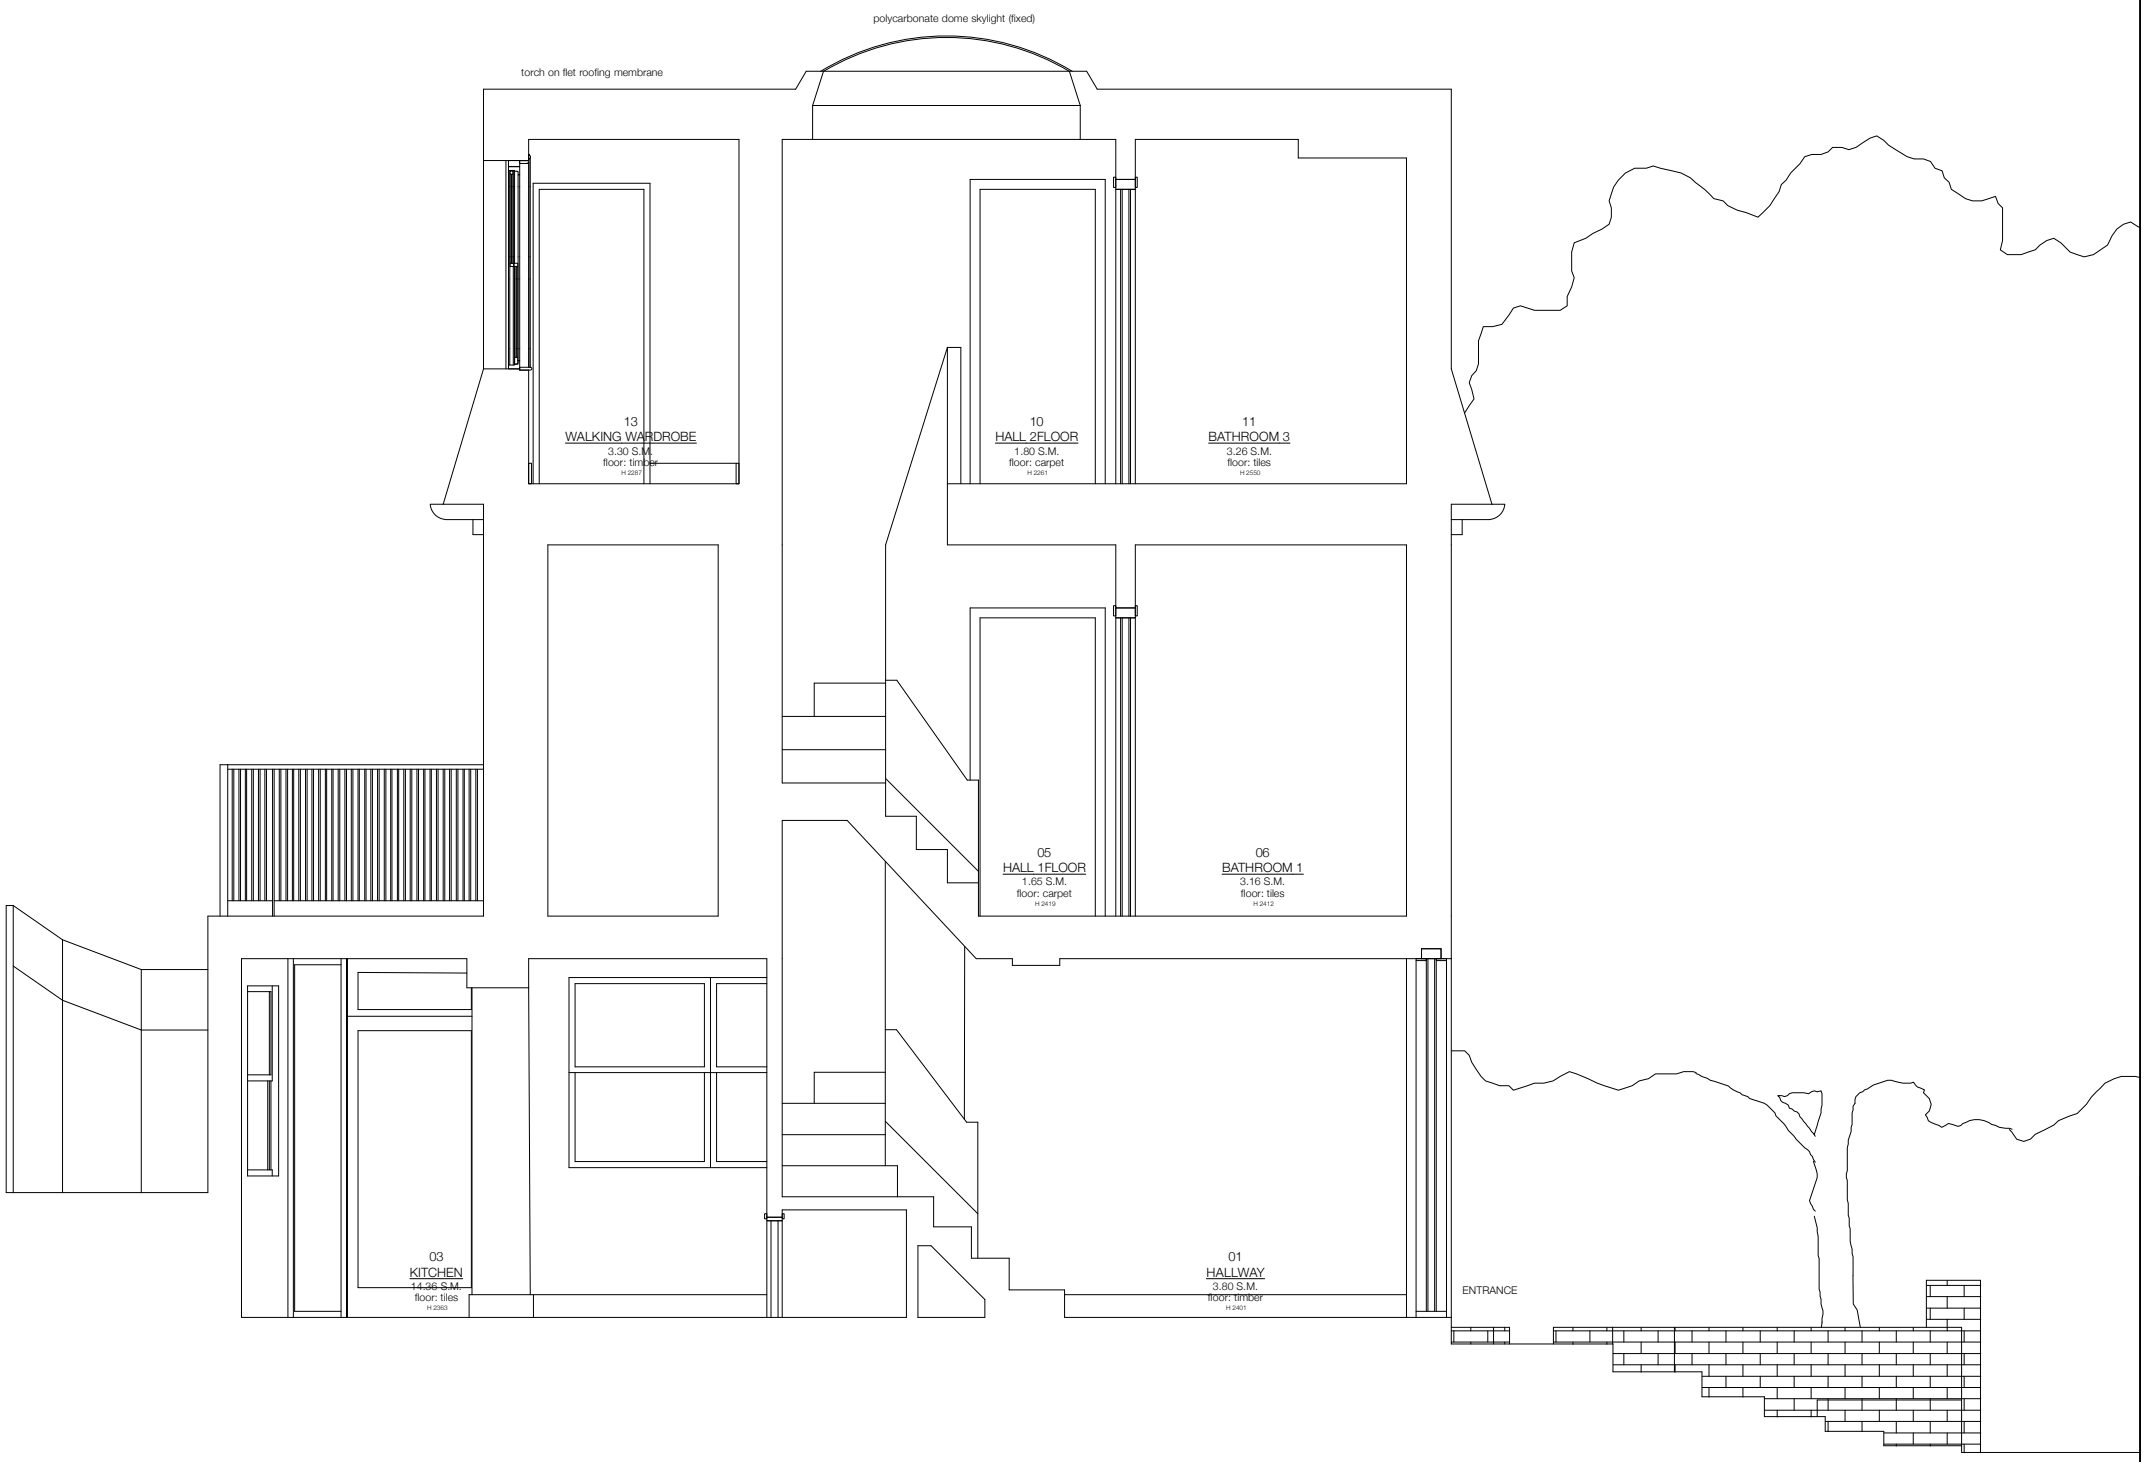

SECTION AA AS EXISTING
1:25 @ A1 / 1:50 @ A3

rev:	
date:	
dr:	
rev:	
date:	
dr:	
rev:	
date:	
dr:	
rev:	
date:	
dr:	

Stage: DEVELOPED DESIGN

Drawing Title: SECTION AA AS EXISTING

Job number	Drawing number:	Revision:
219	05_DD	

Scale:	Date:	Drawn by:	Approved by:
1:25 @ A1 1:50 @ A3	26th August 2016	A.S. / B.B	F.P.

Job title: **INTERNAL REBURBISHMENT AND ALTERATION**

Address: **28 CHRISTCHURCH HILL, LONDON, NW3 1JL**

Client: **ANNA AND DAVID WHINERAY**

FRANCESCO PIERAZZI Architects
186 Pullman Court, Streatham Hill
London, SW2 4TA, United Kingdom
T. +44 (0)20 86239378
M. +44 (0)7944 180967
-
e office@fparchitects.london
w www.francescopierazziarchitects.com

DISCLAIMER 1 - Do not scale off this drawing. All dimensions should be checked on site by the Contractor prior to commencement of works. Any discrepancies are to be reported to the Architect immediately, workmanship employed unless conformity with the current relevant British Standard is ensured. 2 - This drawing is to be read in conjunction with all Architects drawings and specifications. 3 - This drawing is to be read in conjunction with all Structural Engineers drawings and specifications. 4 - This drawing is to be read in conjunction with all Service Engineers drawings and specifications. 5 - If in doubt, seek clarification with Architect. 6 - All works must comply with the Building Regulation 2000 and subsequent modifications and Local Authority Byelaws. No materail to be used or method of 7 - This drawing and its contents remain the copyright of Francesco Pierazzi Architects.