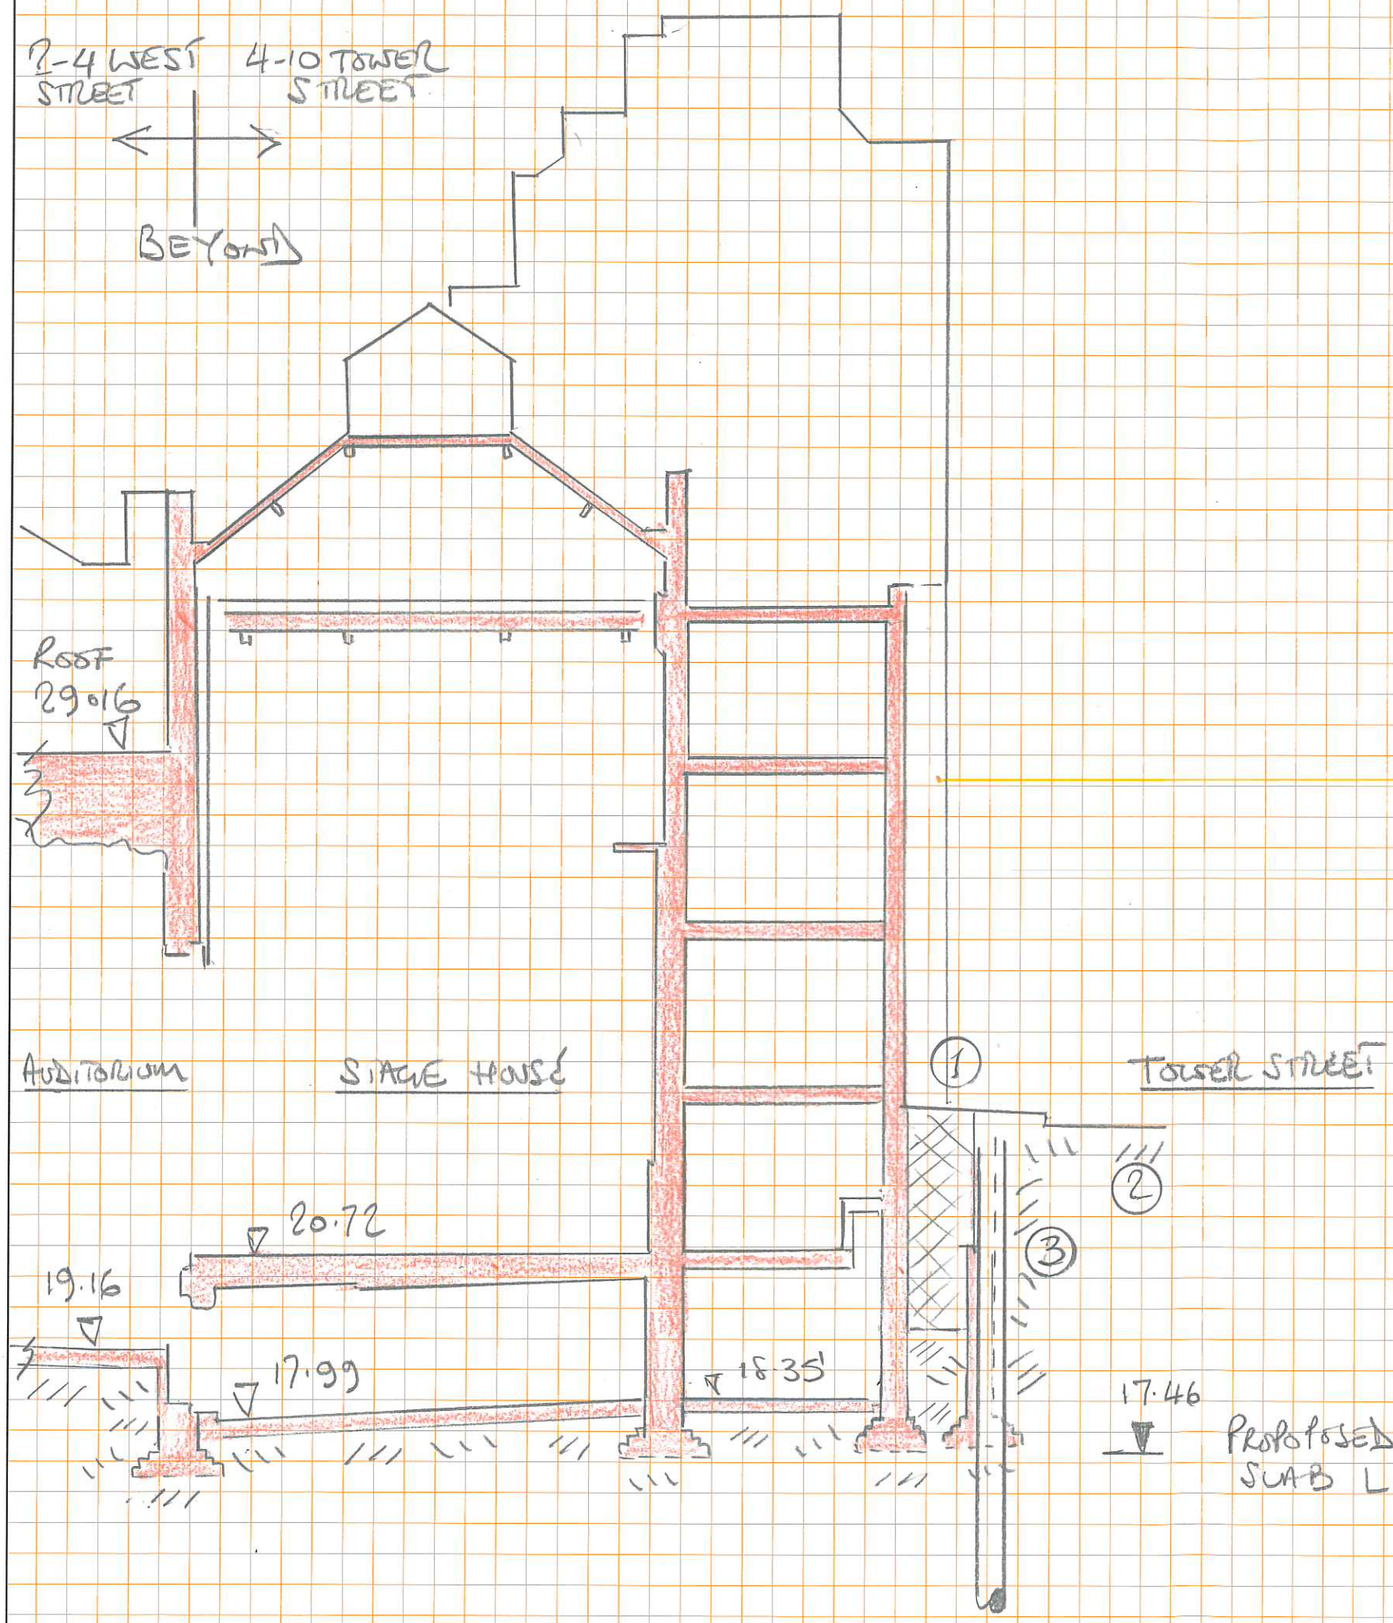

SEQUENCE :

1 – INFILL EXISTING LIGHTWELL

2 – DIVERT ANY UTILITIES LIKELY TO BE AFFECTED BY WORK AND OTHERWISE LOCATE AND PROTECT

3 – INSTALL SECANT PILE WALL

SUBSEQUENT WORK AS SK 100 - 106

rev.	date	drawing status	scale	date	drawn	checked
		PRELIMINARY	1:100	FEB 16	DB	NJH

job no.	drg no.	rev
140352	SK108	-

project: VONDITHEIM (AMBASSADORS) THEATRE

title: SUGGESTED CONSTRUCTION SEQUENCE REAR WALL TO TOWER STREET

conisbee
1–5 Offord St London N1 1DH
Telephone 020 7700 6666
design@conisbee.co.uk
www.conisbee.co.uk
Consulting Structural Engineers
Consulting Civil Engineers