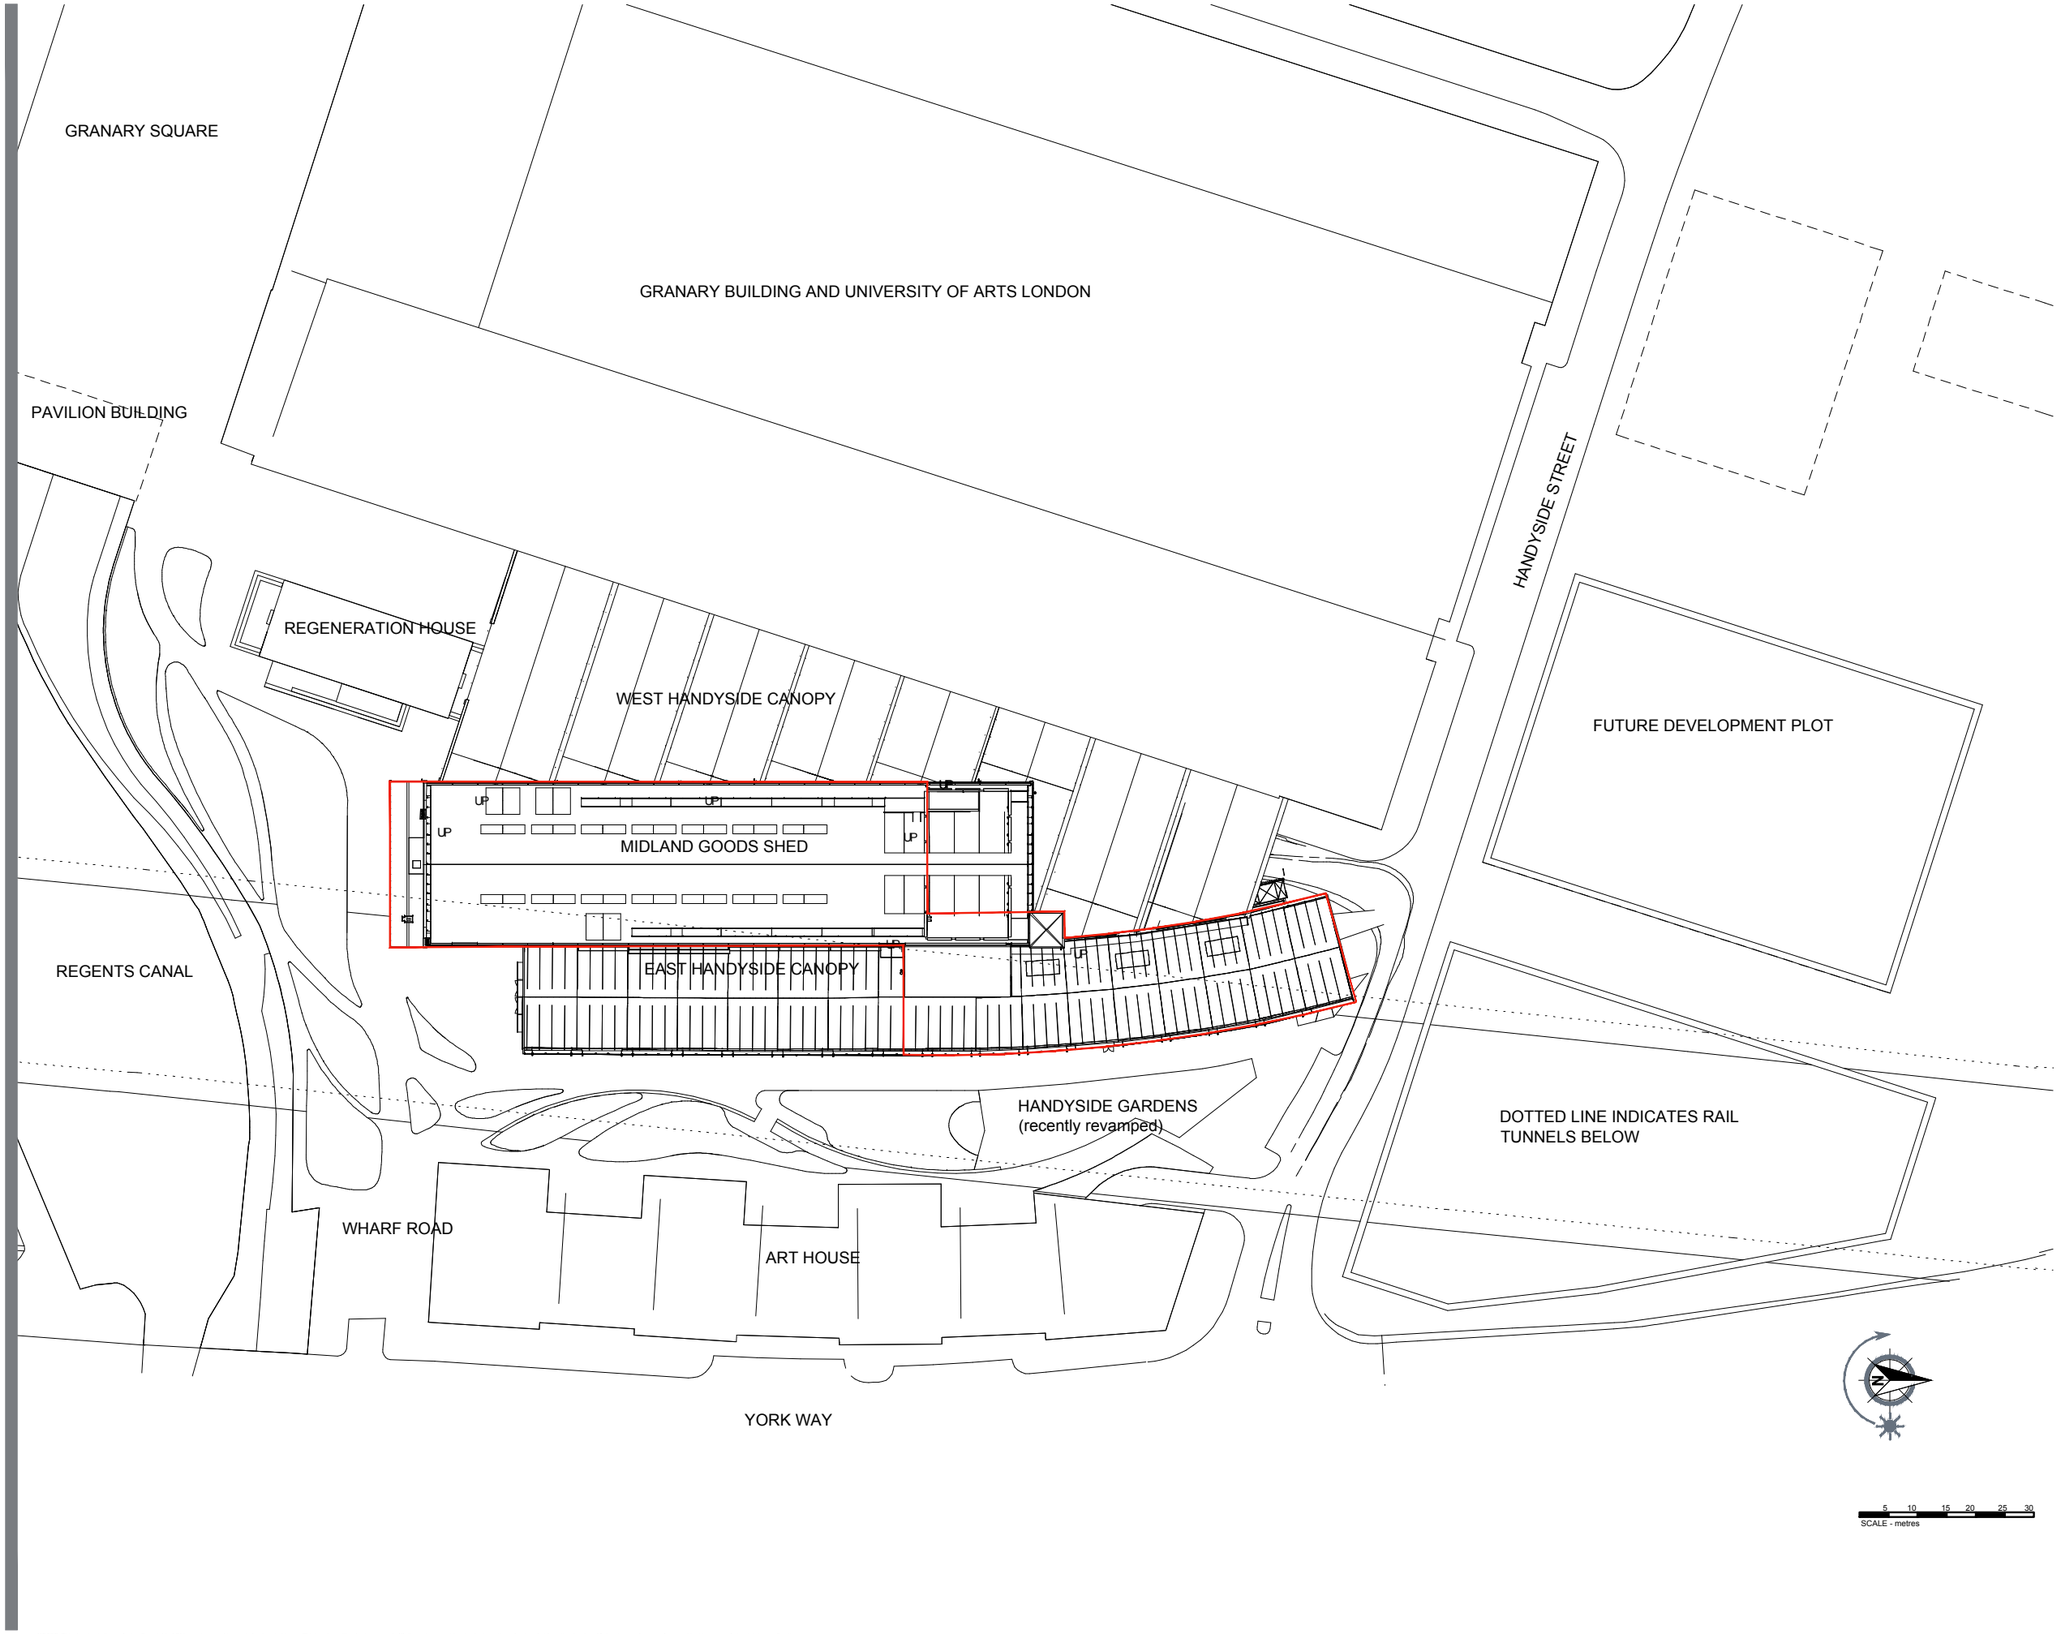


| Rev | Descriptive amendments | Drawn by | Date |
|---|---|---|---|
| - | Planning Issue | . | 16.09.16 |

Pre-Design - Construction - As Built

**PLANNING ISSUE**

Client

**NEW DAY**

Client Contact

Site Address
**Handyside Street**
**London N1C**

Drawing Title
**Site Plan**

Account Manager
**Rob Gregory**

Designer/ Project Manager
**David Bishop/Dan Pack**

| Scale | Drawn by | First Drawing Date |
|---|---|---|
| **1:1000 @ A3** | **SH** | **16.09.16** |

| Contract Number | Building | Floor | Detail | Revision |
|---|---|---|---|---|
| **56500** | **01** | **ALL** | **SP** | **-** |


oktra

First Floor
322 High Holborn
London
WC1V 7PB

T: +44 (0)20 7553 9500

www.oktra.co.uk



NOTES: This drawing is the exclusive Copyright of Oktra and may not be copied or handed to any Third parties without prior consent. All dimensions must be checked on site and not scaled from the drawing. All drawings and proposals are subject to approvals by statutory authorities