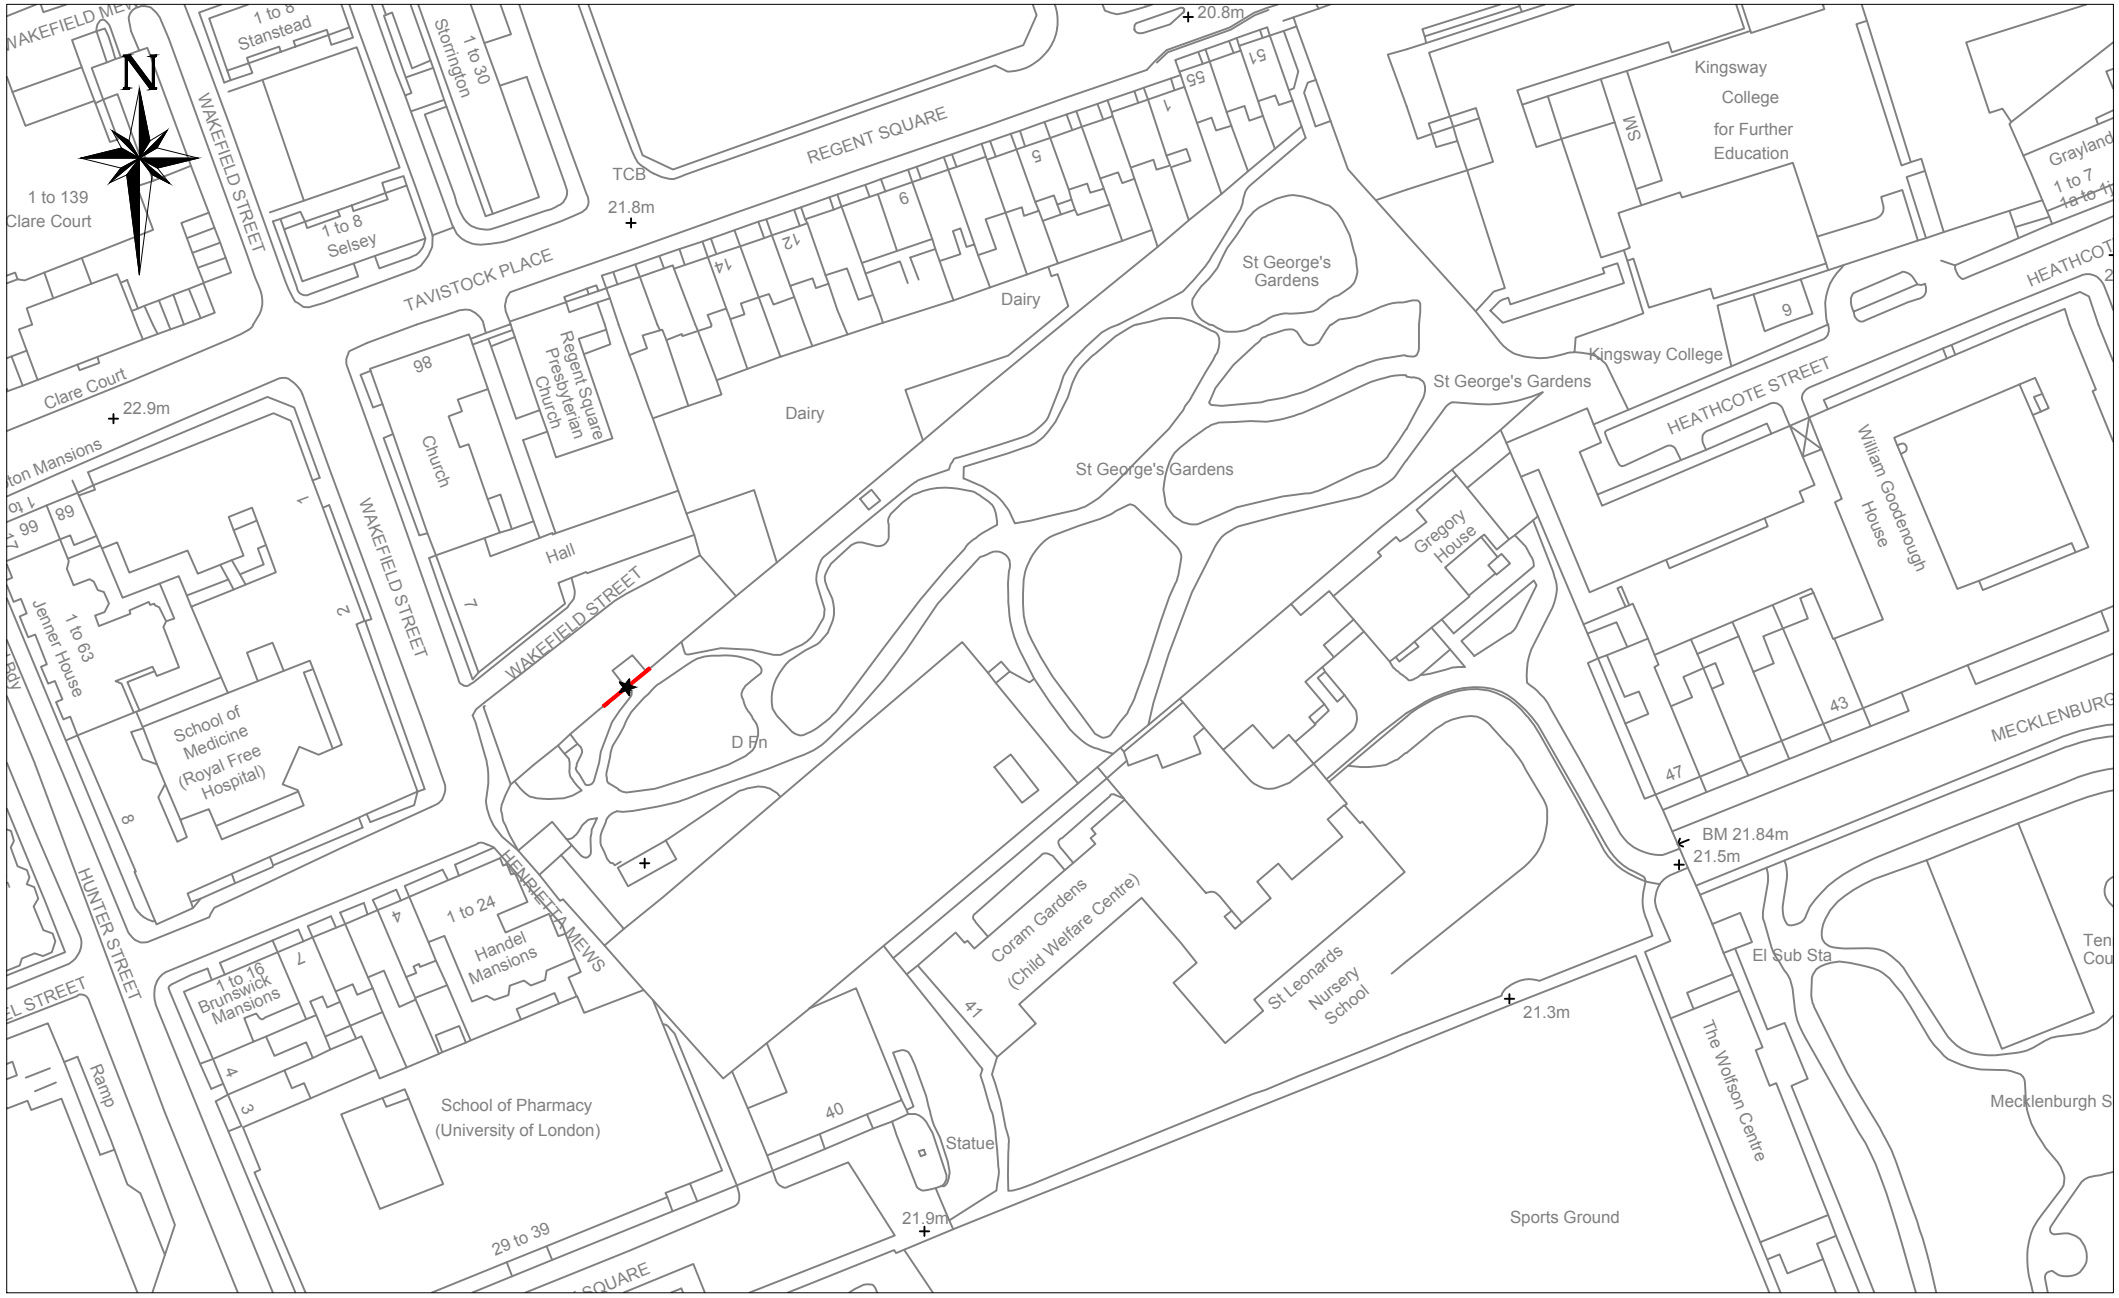

Camden
Engineering Service (Camden Council)
London Borough of Camden
4th Floor
5 Pancras Square
London N1C 4AG
Tel 020 7974 4444

Project	ST GEORGE'S GARDENS NORTH WALL REBUILD
Drawing Title	LOCATION PLAN

Rev	By	Date	Amendments

Scale 1 : 1250 @ A4	Date 20/09/2016
Drawn By E.S.	File Ref SBB-ST GEORGES-001
Checked By S.G.	Dwg Name St George's Garden Location
Drawing Location P:\Strusctures&Bridges\Parks walls\St George's Gardens	
Drawing Number SBB/ST GEORGES/001	Rev. --