23 HILLWAY

OPENABLE WINDOW

ASSUMED STRUCTURAL BEAM OVERHEAD

EXISTING COLUMN

NEW STRUCTURAL BEAM OVERHEAD

SLIDING DOORS STACKED AT END OF OPENING

19 HILLWAY

NOTES:

- Drawing based upon survey information dated August 2016
- All levels indicated as height above Ordinance Survey Datum taken from survey. To be confirmed.
- All dimensions subject to a tolerance of +/-5mm.

N

0 1m 2m 5m

DATE	REVISIONS
19.09.2016	PL01 PLANNING SUBMISSION

Do not scale from this drawing
All dimensions to be confirmed on site
Information contained within this drawing is the sole copyright of EMRYS Architects Ltd and is not to be reproduced without permission
EMRYS Architects are to be notified immediately of any discrepancies

EMRYS
CAP House | 9-12 Long Lane | London | EC1A 9HA
mail@emrysarchitects.com
www.emrysarchitects.com T : 020 7726 5060

JOB NO. 1614 CLIENT J & C MONICO

TITLE 21 HILLWAY
LONDON, N6 6QB

DWG PROPOSED PLANS
GROUND FLOOR PLAN

DRAWN CT DATE 19.09.2016 SCALE @ A1 1/50

CHECKED MB STATUS PLANNING REV PL01

DRAWING 1614-0200-AP-001

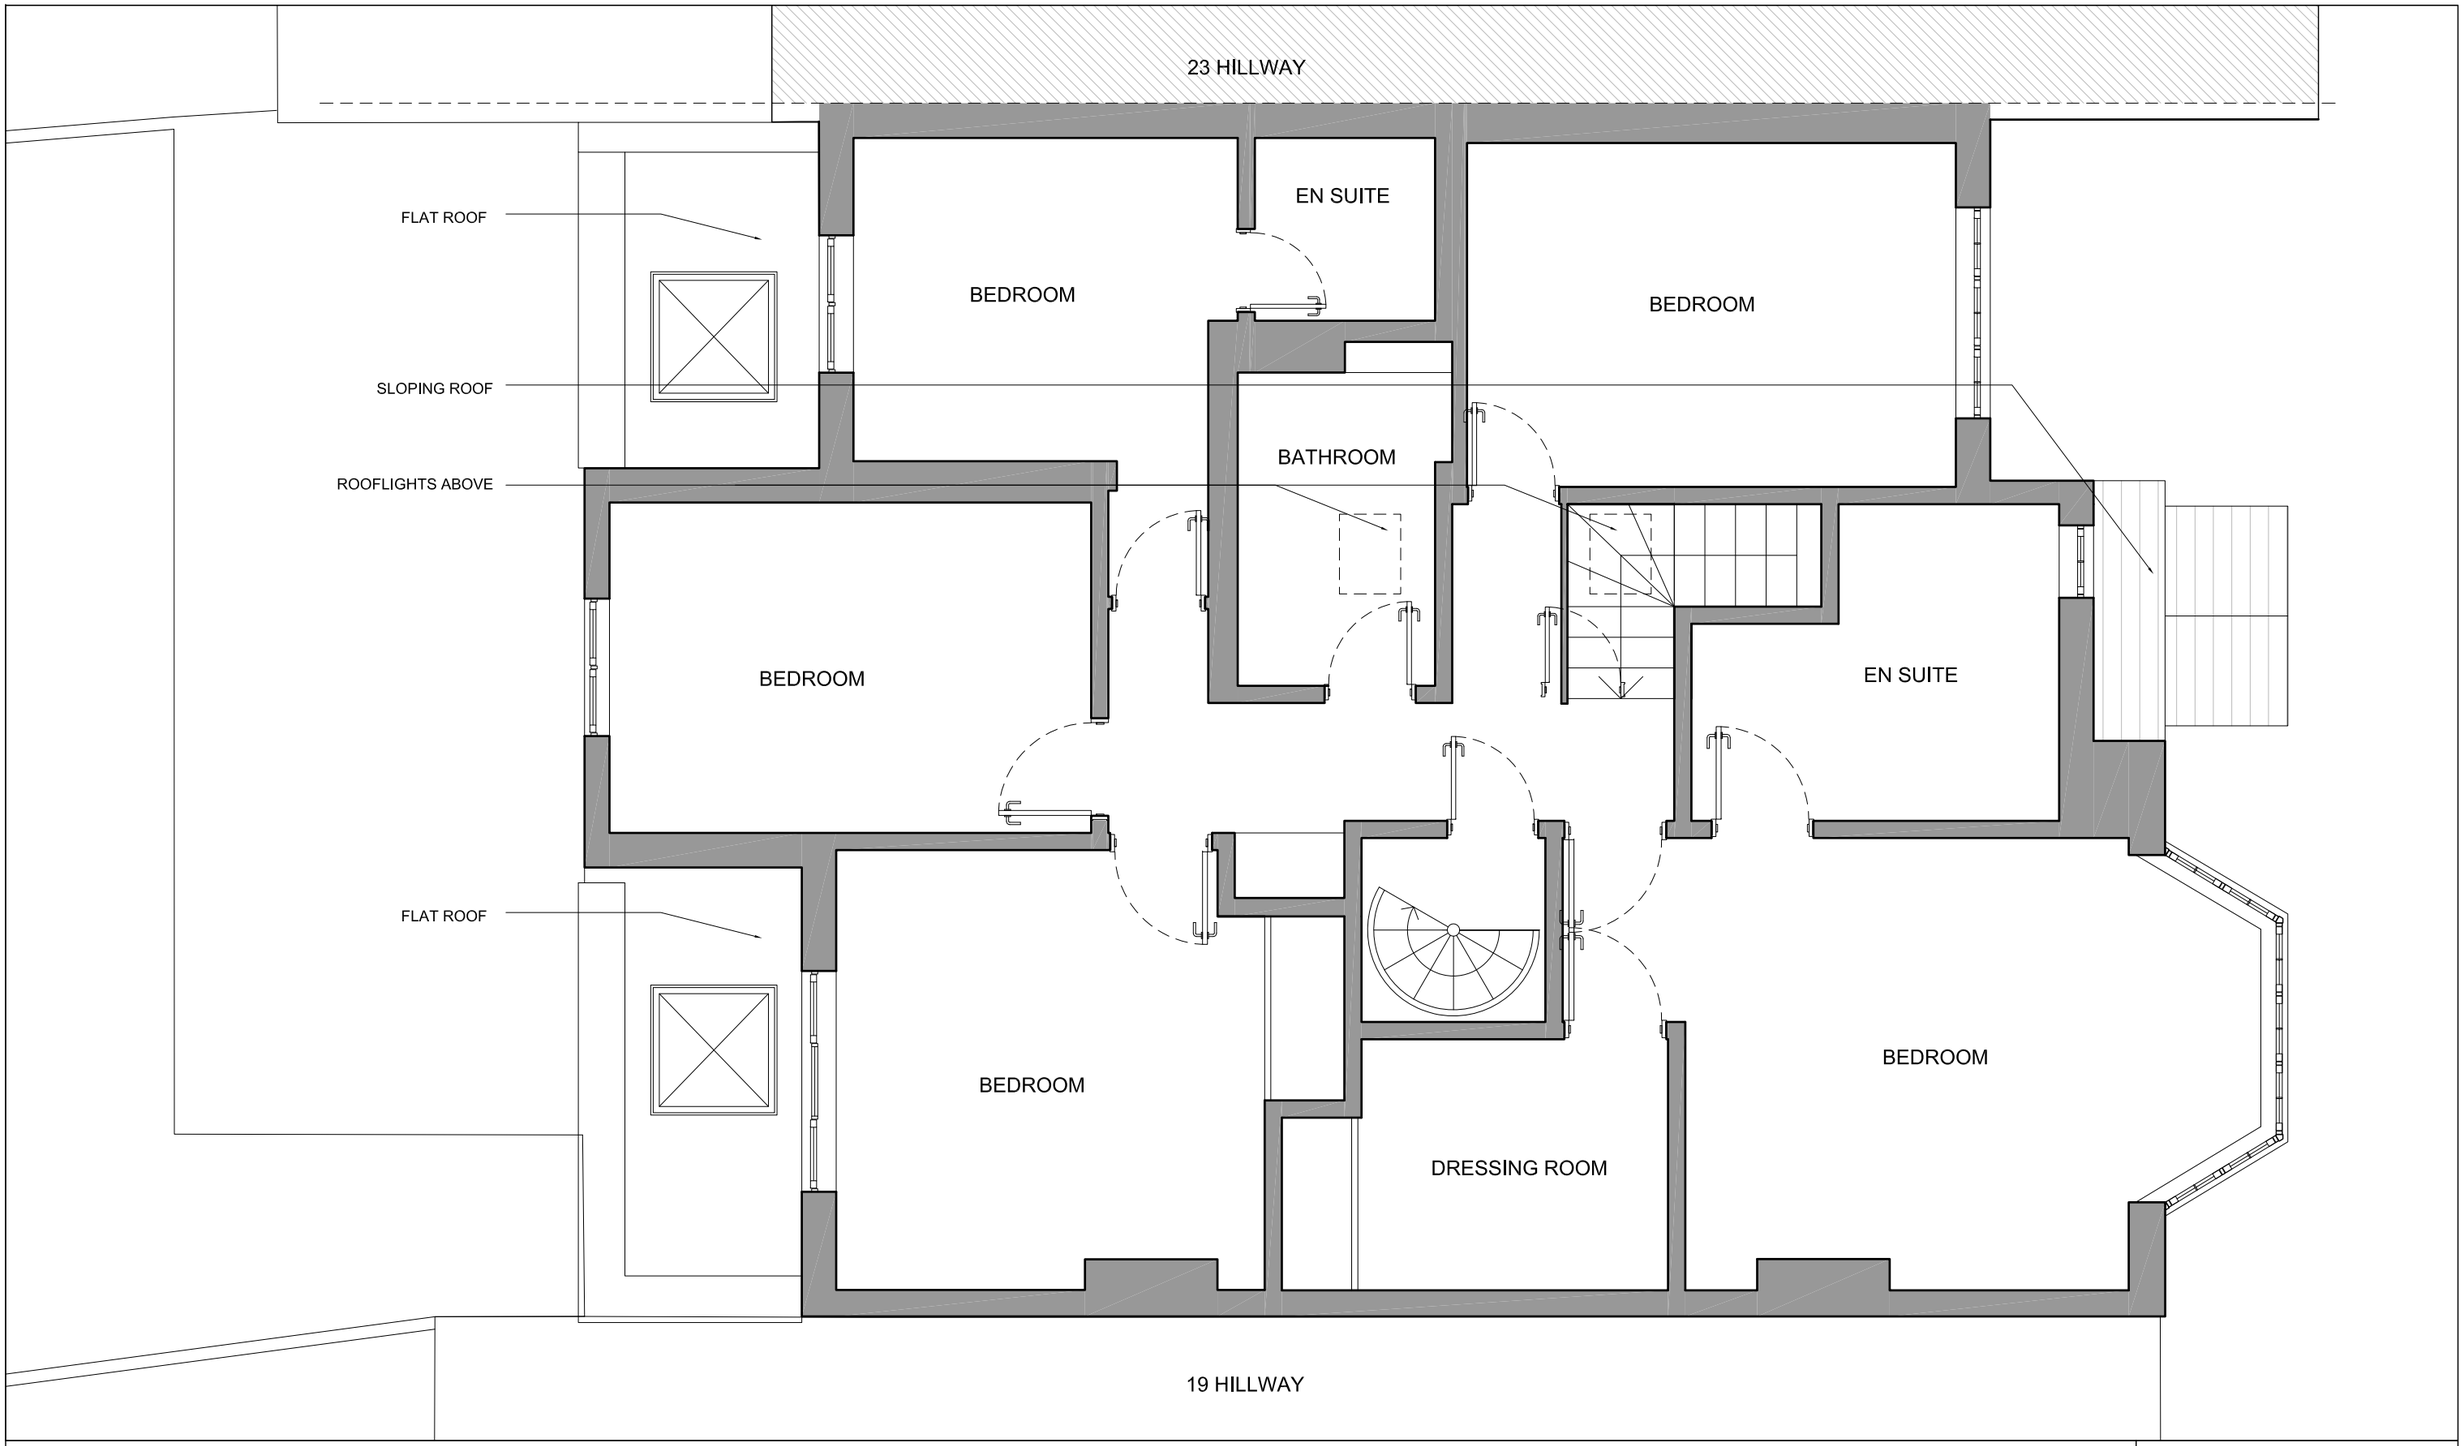

NOTES:

- Drawing based upon survey information dated August 2016
- All levels indicated as height above Ordinance Survey Datum taken from survey. To be confirmed.
- All dimensions subject to a tolerance of +/-5mm.

N

0 1m 2m 5m

DATE	REVISIONS
19.09.2016	PL01 PLANNING SUBMISSION

NO PROPOSED CHANGE TO FIRST FLOOR

Do not scale from this drawing
All dimensions to be confirmed on site
Information contained within this drawing is the sole copyright of EMRYS Architects Ltd and is not to be reproduced without permission
EMRYS Architects are to be notified immediately of any discrepancies

EMRYS
CAP House | 9-12 Long Lane | London | EC1A 9HA
mail@emrysarchitects.com
www.emrysarchitects.com T : 020 7726 5060

JOB NO.	1614	CLIENT	J & C MONICO
TITLE	21 HILLWAY LONDON, N6 6QB		
DWG	PROPOSED PLANS FIRST FLOOR PLAN		
DRAWN	CT	DATE	19.09.2016
SCALE @ A3	1/50		
CHECKED	MB	STATUS	PLANNING
REV	PL01		
DWG NO.	1614-0200-AP-002		

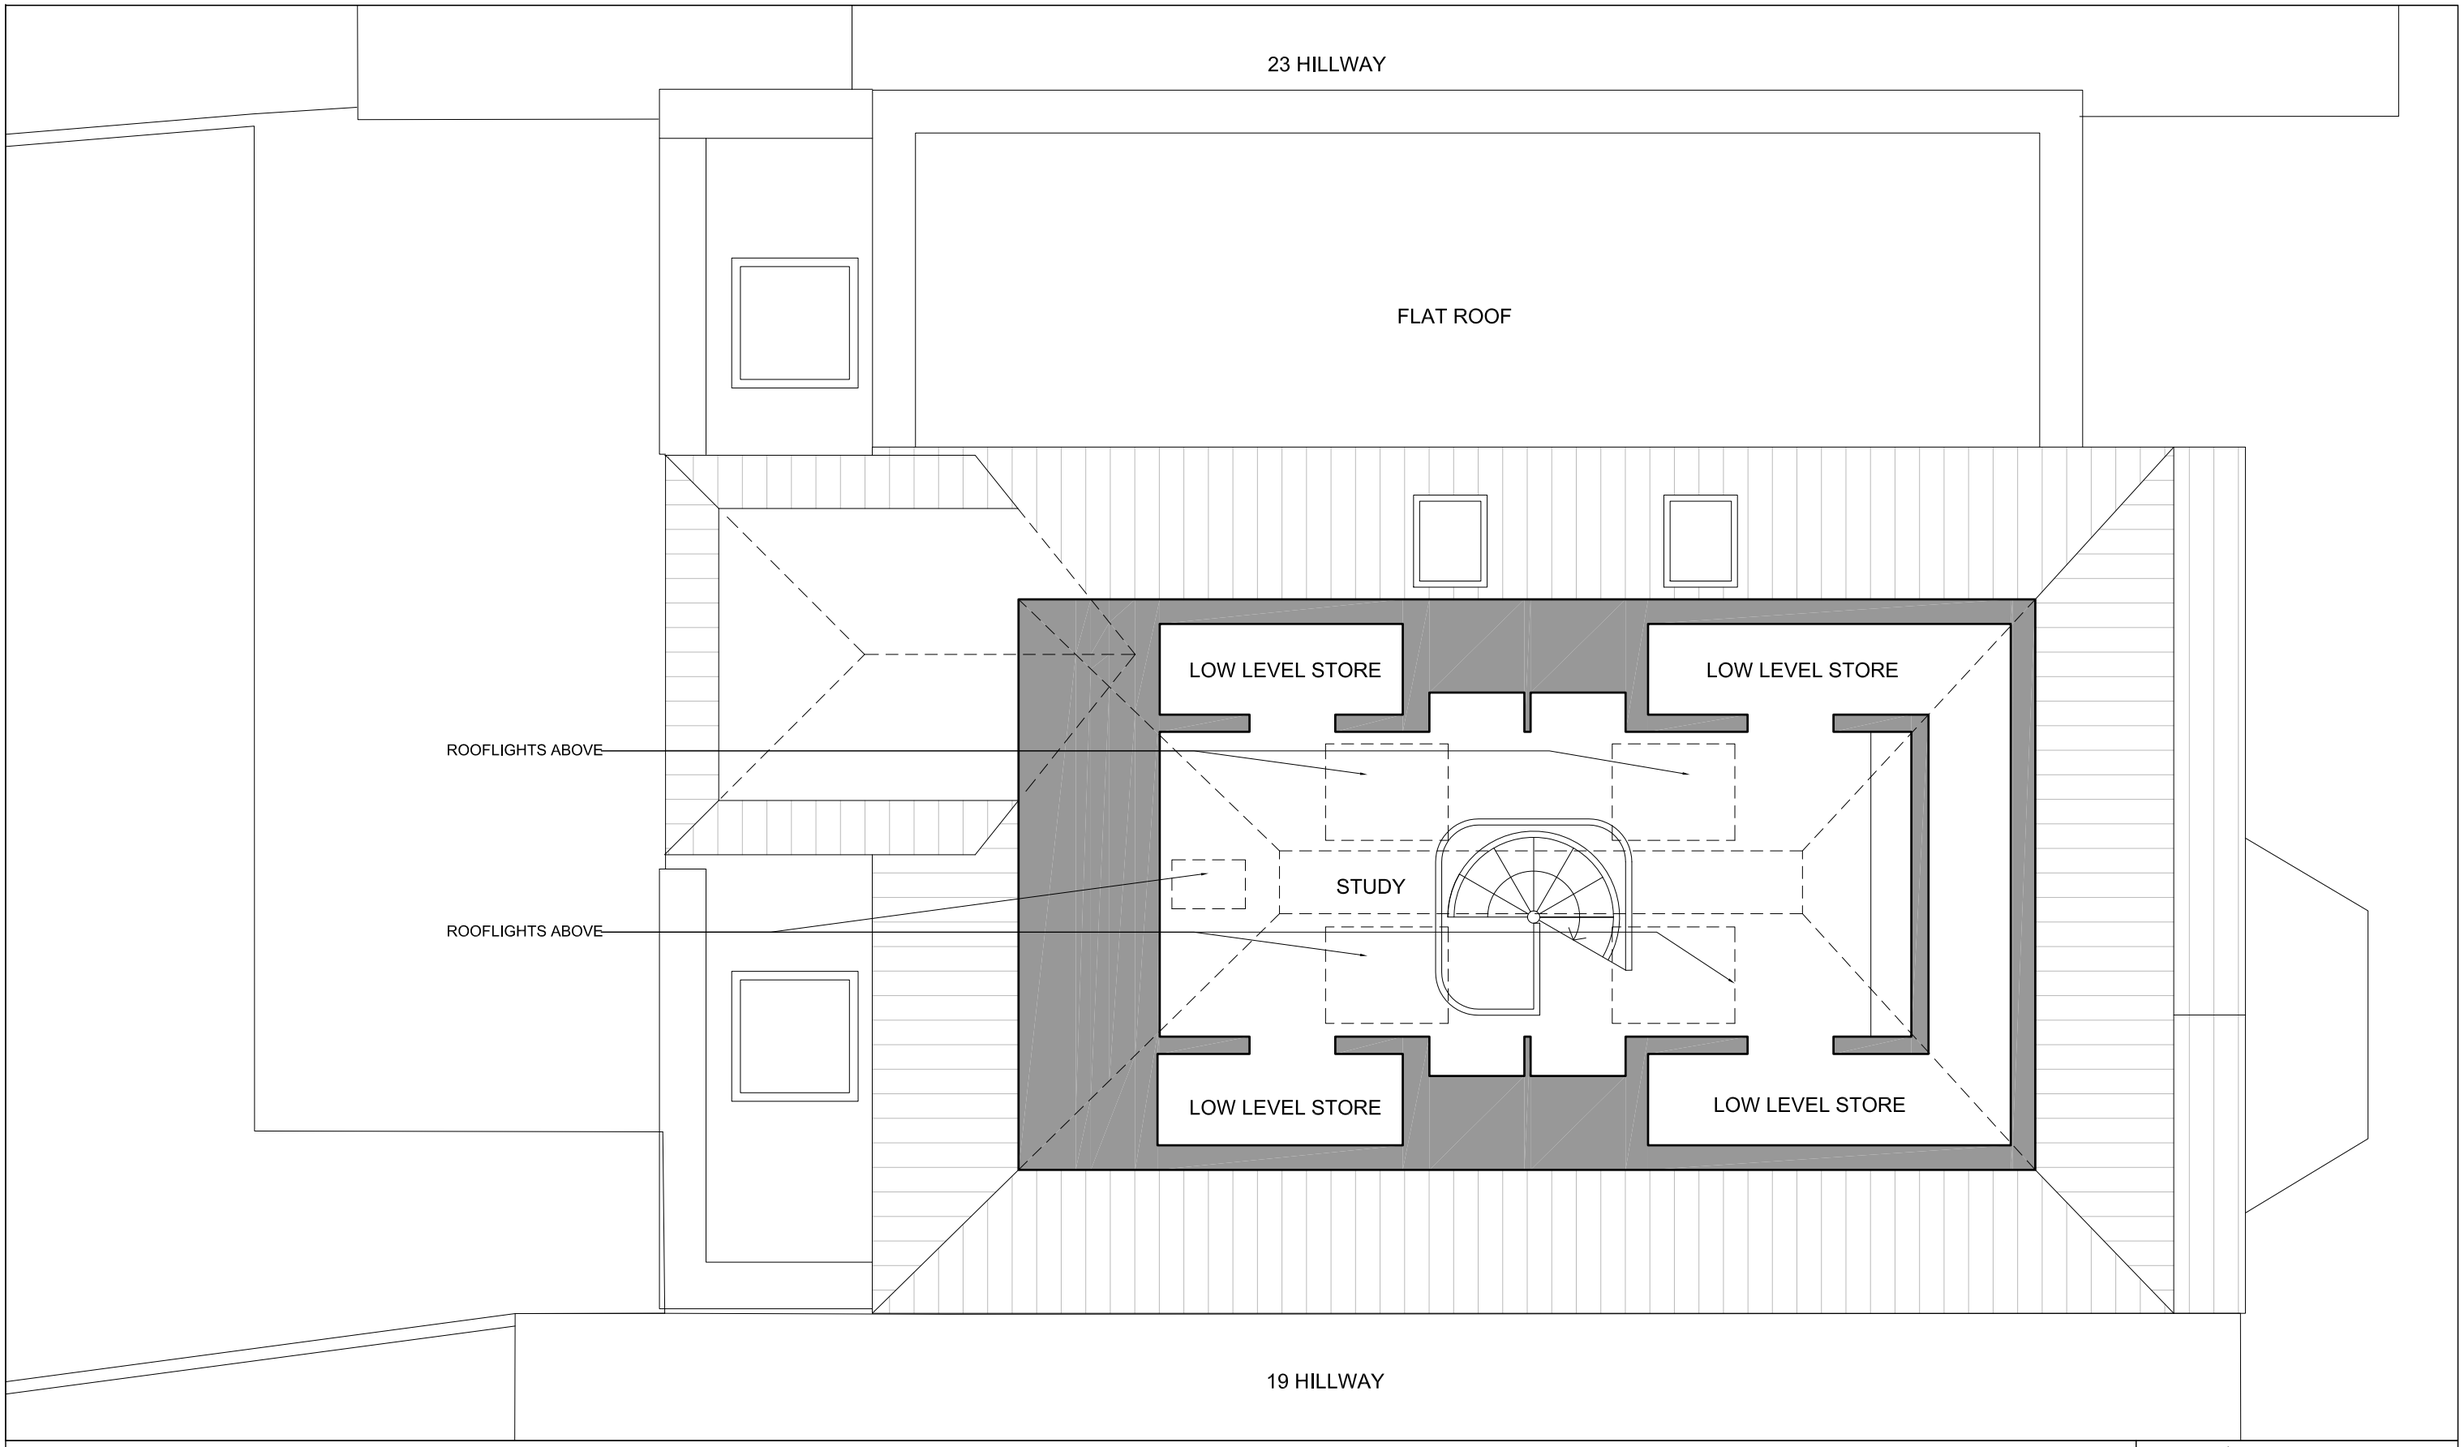

NOTES:

- Drawing based upon survey information dated August 2016
- All levels indicated as height above Ordinance Survey Datum taken from survey. To be confirmed.
- All dimensions subject to a tolerance of +/-5mm.

N

0 1m 2m 5m

DATE	REVISIONS
19.09.2016	PL01 PLANNING SUBMISSION

NO PROPOSED CHANGE TO SECOND FLOOR

Do not scale from this drawing.
All dimensions to be confirmed on site.
Information contained within this drawing is the sole copyright of EMRYS Architects Ltd and is not to be reproduced without permission
EMRYS Architects are to be notified immediately of any discrepancies

EMRYS
CAP House | 9-12 Long Lane | London | EC1A 9HA
mail@emrysarchitects.com
www.emrysarchitects.com T : 020 7726 5060

JOB NO.	1614	CLIENT	J & C MONICO
TITLE	21 HILLWAY LONDON, N6 6QB		
DWG	PROPOSED PLANS SECOND FLOOR PLAN		
DRAWN	CT	DATE	19.09.2016
SCALE @ A3	1/50		
CHECKED	MB	STATUS	PLANNING
REV	PL01		
DWG NO.	1614-0200-AP-003		

NOTES:

- Drawing based upon survey information dated August 2016
- All levels indicated as height above Ordinance Survey Datum taken from survey. To be confirmed.
- All dimensions subject to a tolerance of +/-5mm.

0 1m 2m 5m

DATE	REVISIONS
19.09.2016	PL01 PLANNING SUBMISSION

NO PROPOSED CHANGE TO FRONT ELEVATION

Do not scale from this drawing
All dimensions to be confirmed on site
Information contained within this drawing is the sole copyright of EMRYS Architects Ltd and is not to be reproduced without permission
EMRYS Architects are to be notified immediately of any discrepancies

EMRYS
CAP House | 9-12 Long Lane | London | EC1A 9HA
mail@emrysarchitects.com
www.emrysarchitects.com T: 020 7726 5060

JOB NO.	1614	CLIENT	J & C MONICO
TITLE	21 HILLWAY LONDON, N6 6QB		
DWG	PROPOSED ELEVATIONS FRONT ELEVATION		
DRAWN	CT	DATE	19.09.2016
SCALE @ A3	1/50		
CHECKED	MB	STATUS	PLANNING
REV.	PL01		
DWG NO.	1614-0400-AP-001		

NOTES:

- Drawing based upon survey information dated August 2016
- All levels indicated as height above Ordinance Survey Datum taken from survey. To be confirmed.
- All dimensions subject to a tolerance of +/-5mm.

0 1m 2m 5m

DATE	REVISIONS
19.09.2016	PL01 PLANNING SUBMISSION

Do not scale from this drawing
All dimensions to be confirmed on site
Information contained within this drawing is the sole copyright of EMRYS Architects Ltd and is not to be reproduced without permission
EMRYS Architects are to be notified immediately of any discrepancies

EMRYS
CAP House | 9-12 Long Lane | London | EC1A 9HA
mail@emrysarchitects.com
www.emrysarchitects.com T : 020 7726 5060

JOB NO.	1614	CLIENT	J & C MONICO
TITLE	21 HILLWAY LONDON, N6 6QB		
DWG	PROPOSED ELEVATIONS REAR ELEVATION		
DRAWN	CT	DATE	19.09.2016
SCALE @ A1	1/50		
CHECKED	MB	STATUS	PLANNING
REV	PL01		
DWG NO.	1614-0400-AP-002		