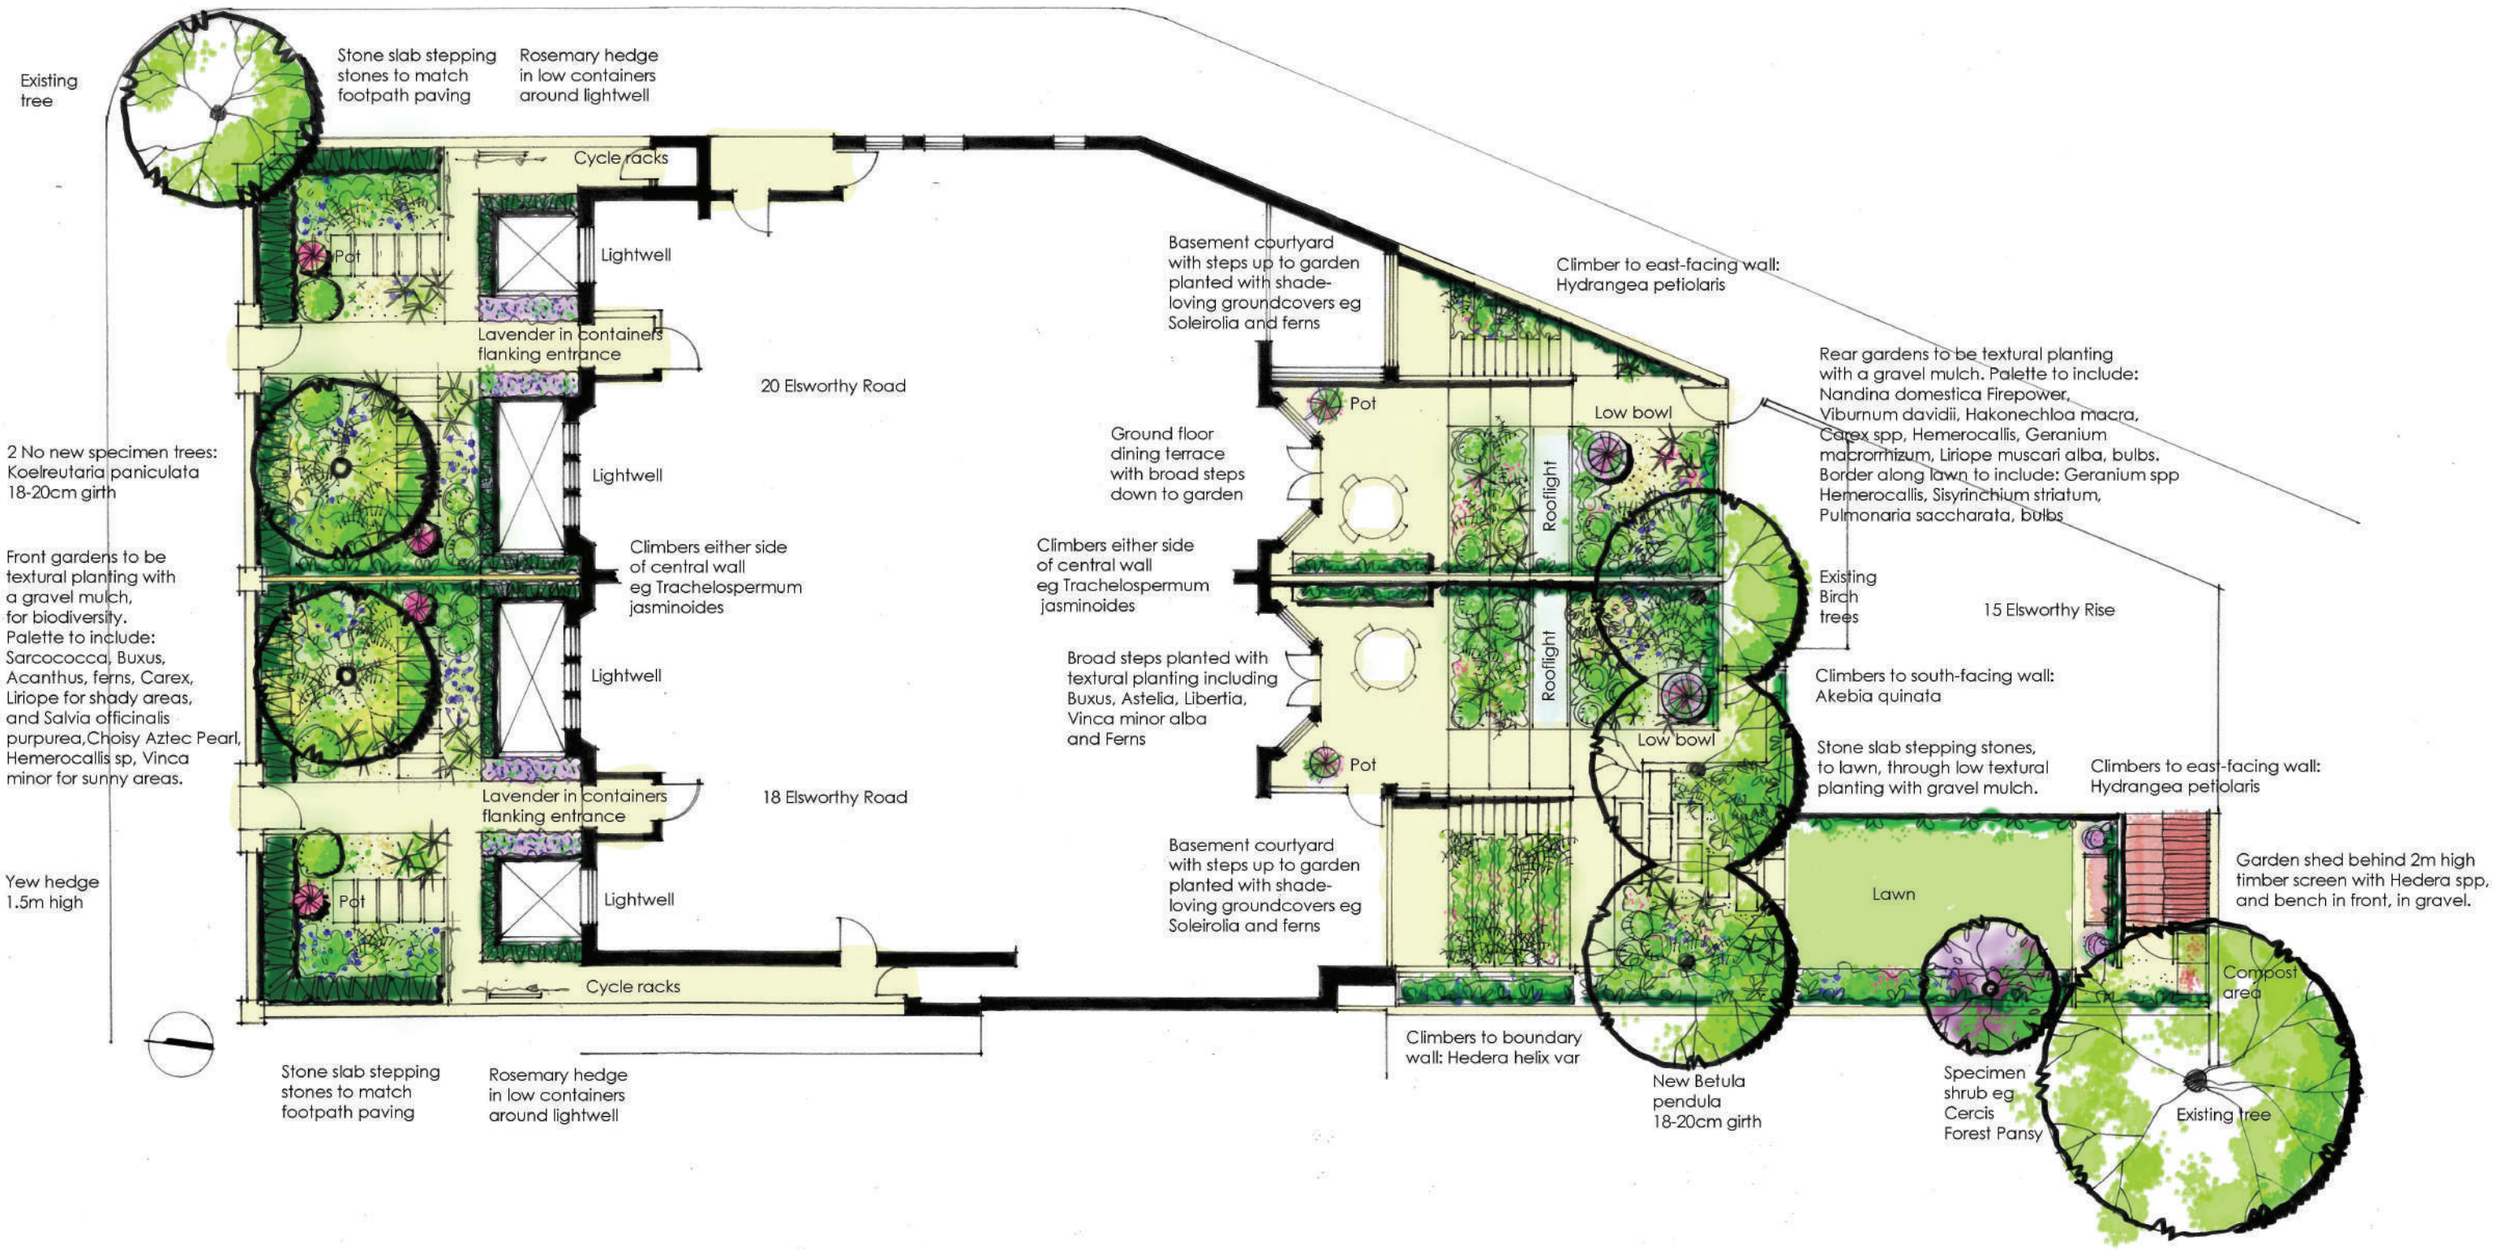

BOWLES & WYER
A Landscape Company

18-20 Elsworthy Road
Landscape Layout 1:100@A2