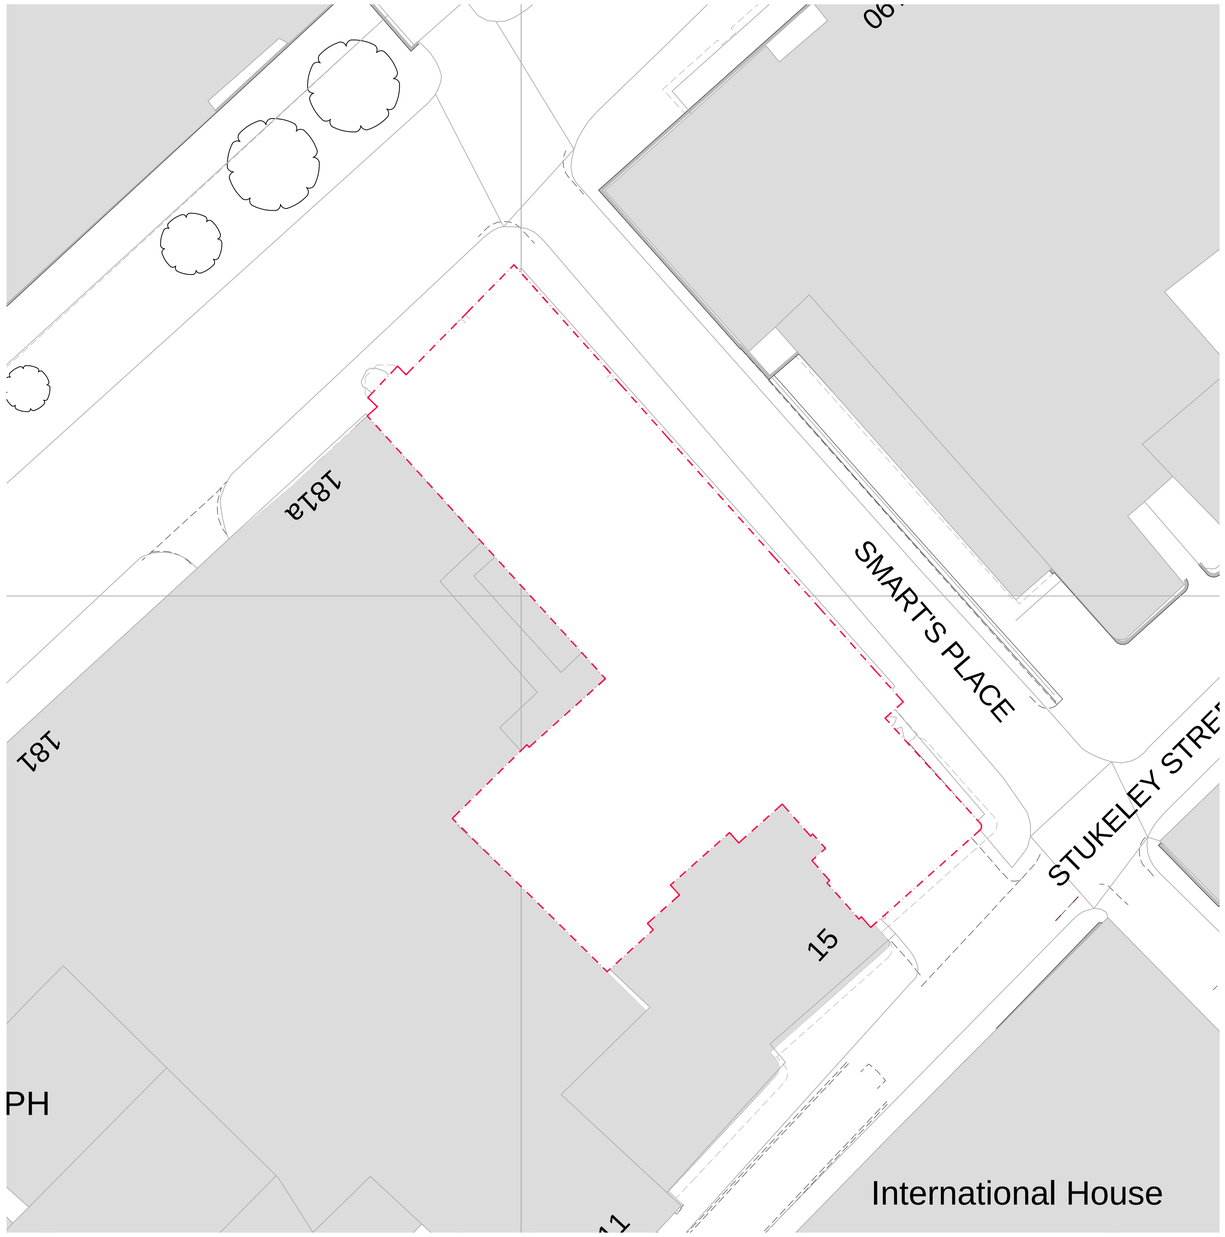

S1 HH-E-00 /05-01-01 EXISTING SURVEY PLAN
SCALE 1:200

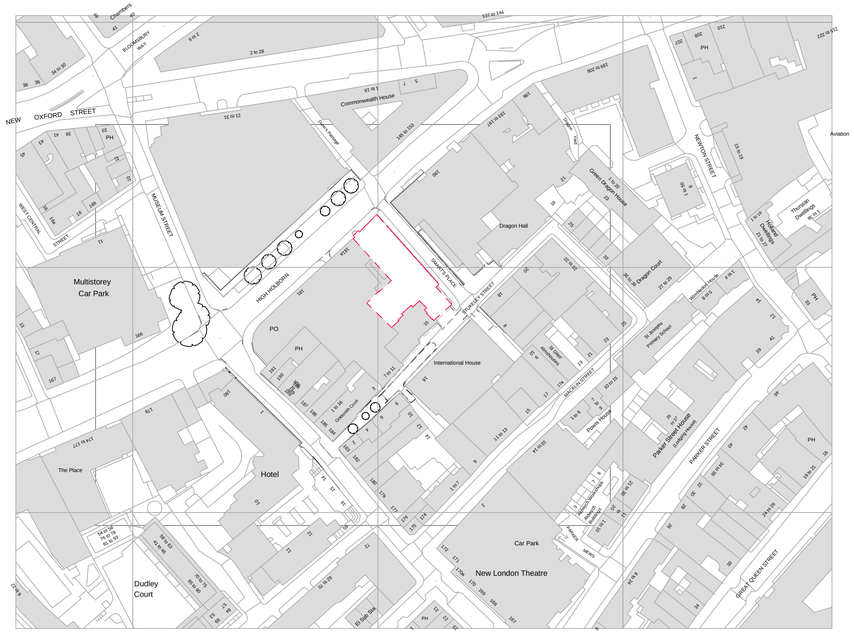

S1 HH-E-00 /05-01-01 SITE PLAN
SCALE 1:1250

REVISIONS

Date	Rev	By	Description	Date	Rev	By	Description	Date	Rev	By	Description	Date	Rev	By	Description
16.09.16	P1	JC	ISSUED FOR PLANNING												

SPPARC ARCHITECTURE
N° 10 BAYLEY STREET
BEDFORD SQUARE
LONDON WC1B 3HB
T +44 (0) 20 7734 4100
F +44 (0) 20 7534 9930
W www.spparcstudio.com

Job Title: 182 HIGH HOLBORN

Drawing Title: EXISTING SITE PLAN

Client: COVENT GARDEN INVESTMENT S.A.R.L.

Scale (at A1): 1:200 / 1:1250 | Date: 25.08.16 | Drawn: JC | Checked: TDM

Project No.: 1602 | Dwg No.: HH-E-00-OS-01-01 | Rev.: P1

GENERAL ARRANGEMENT

PLANNING