Rev	Amendment	Date

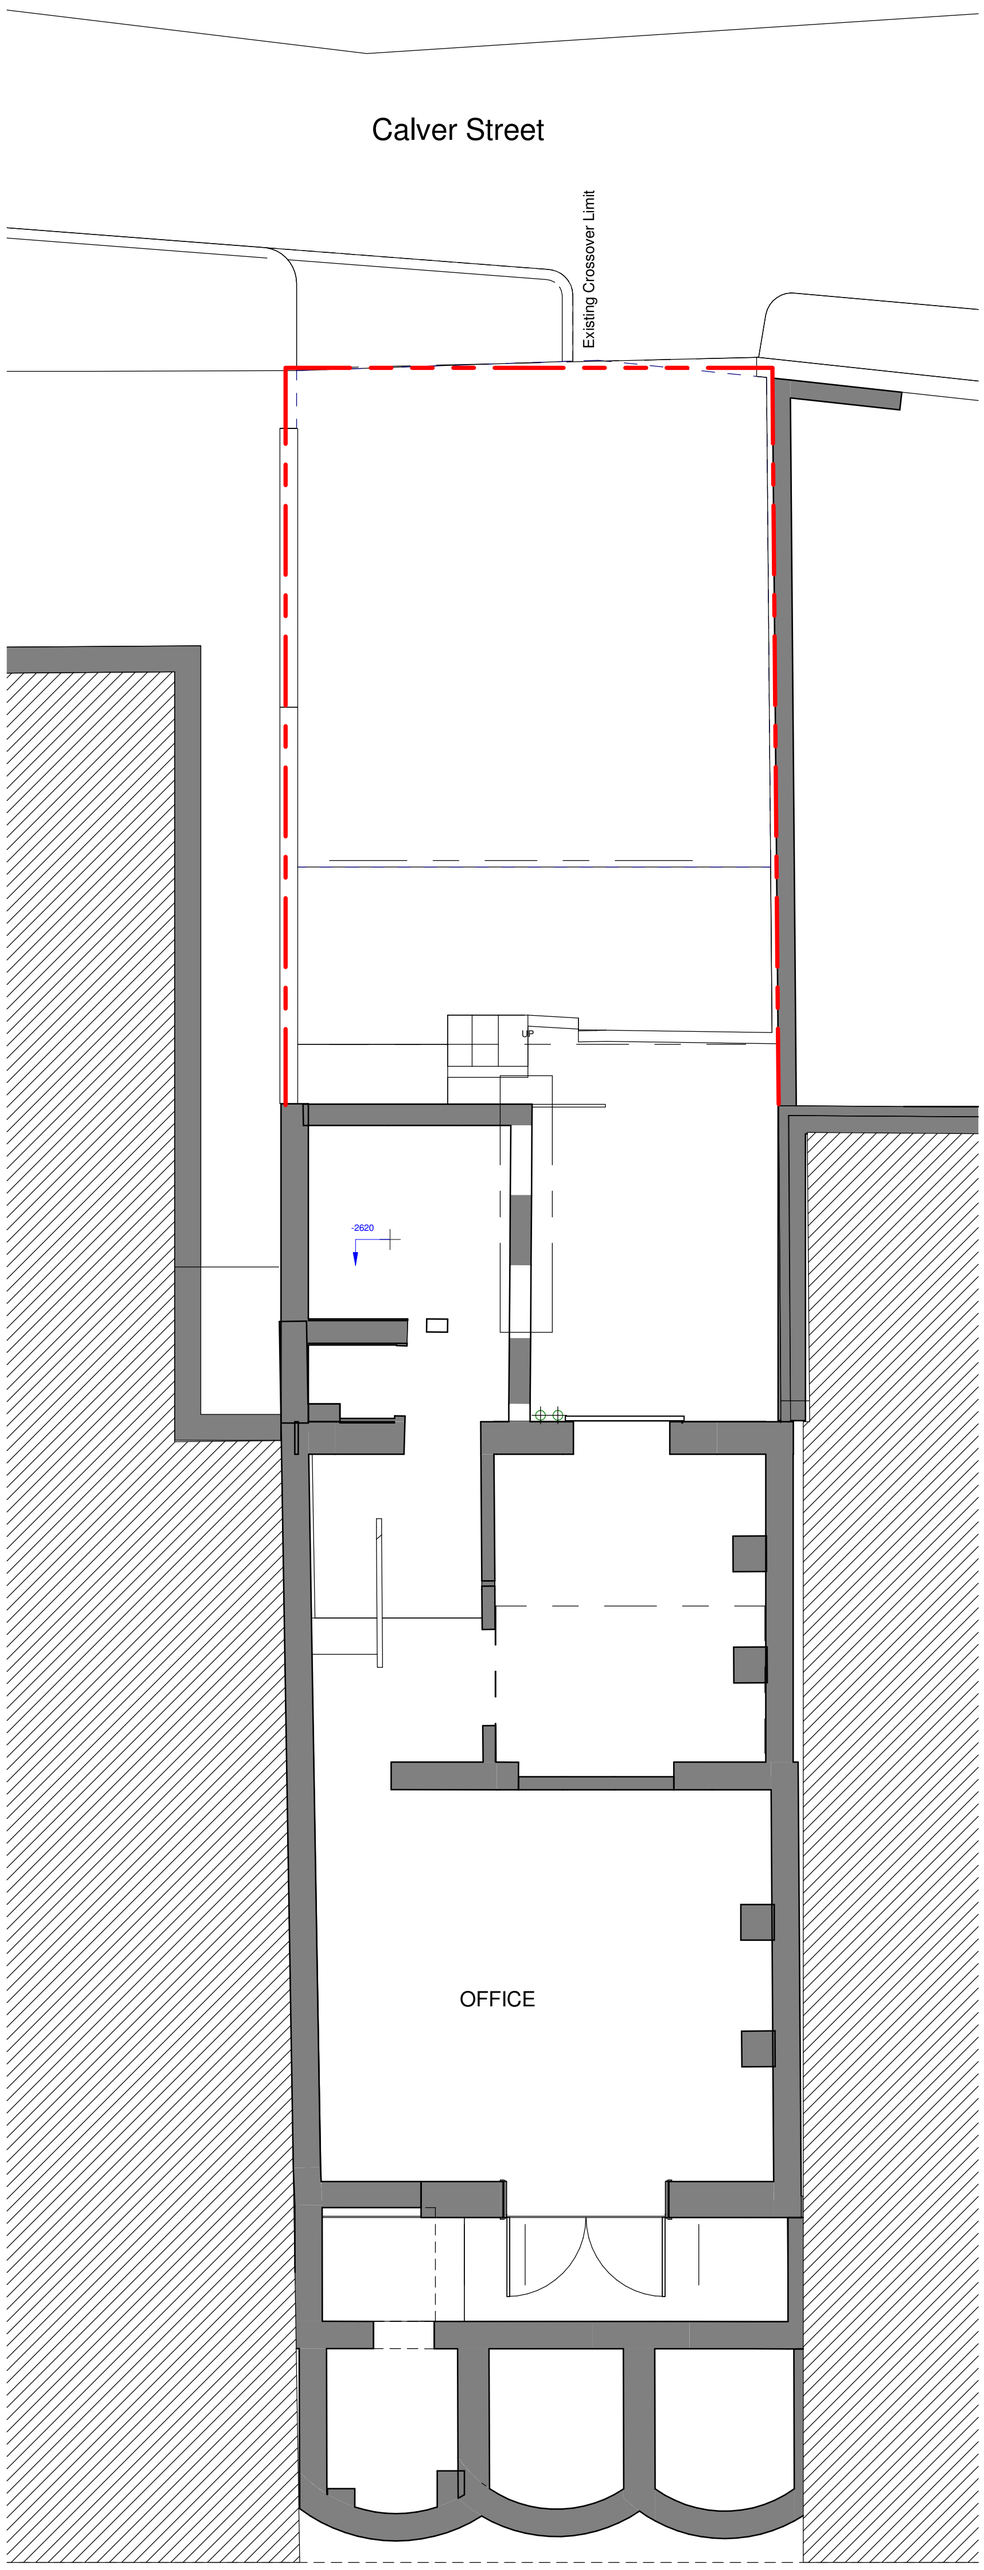

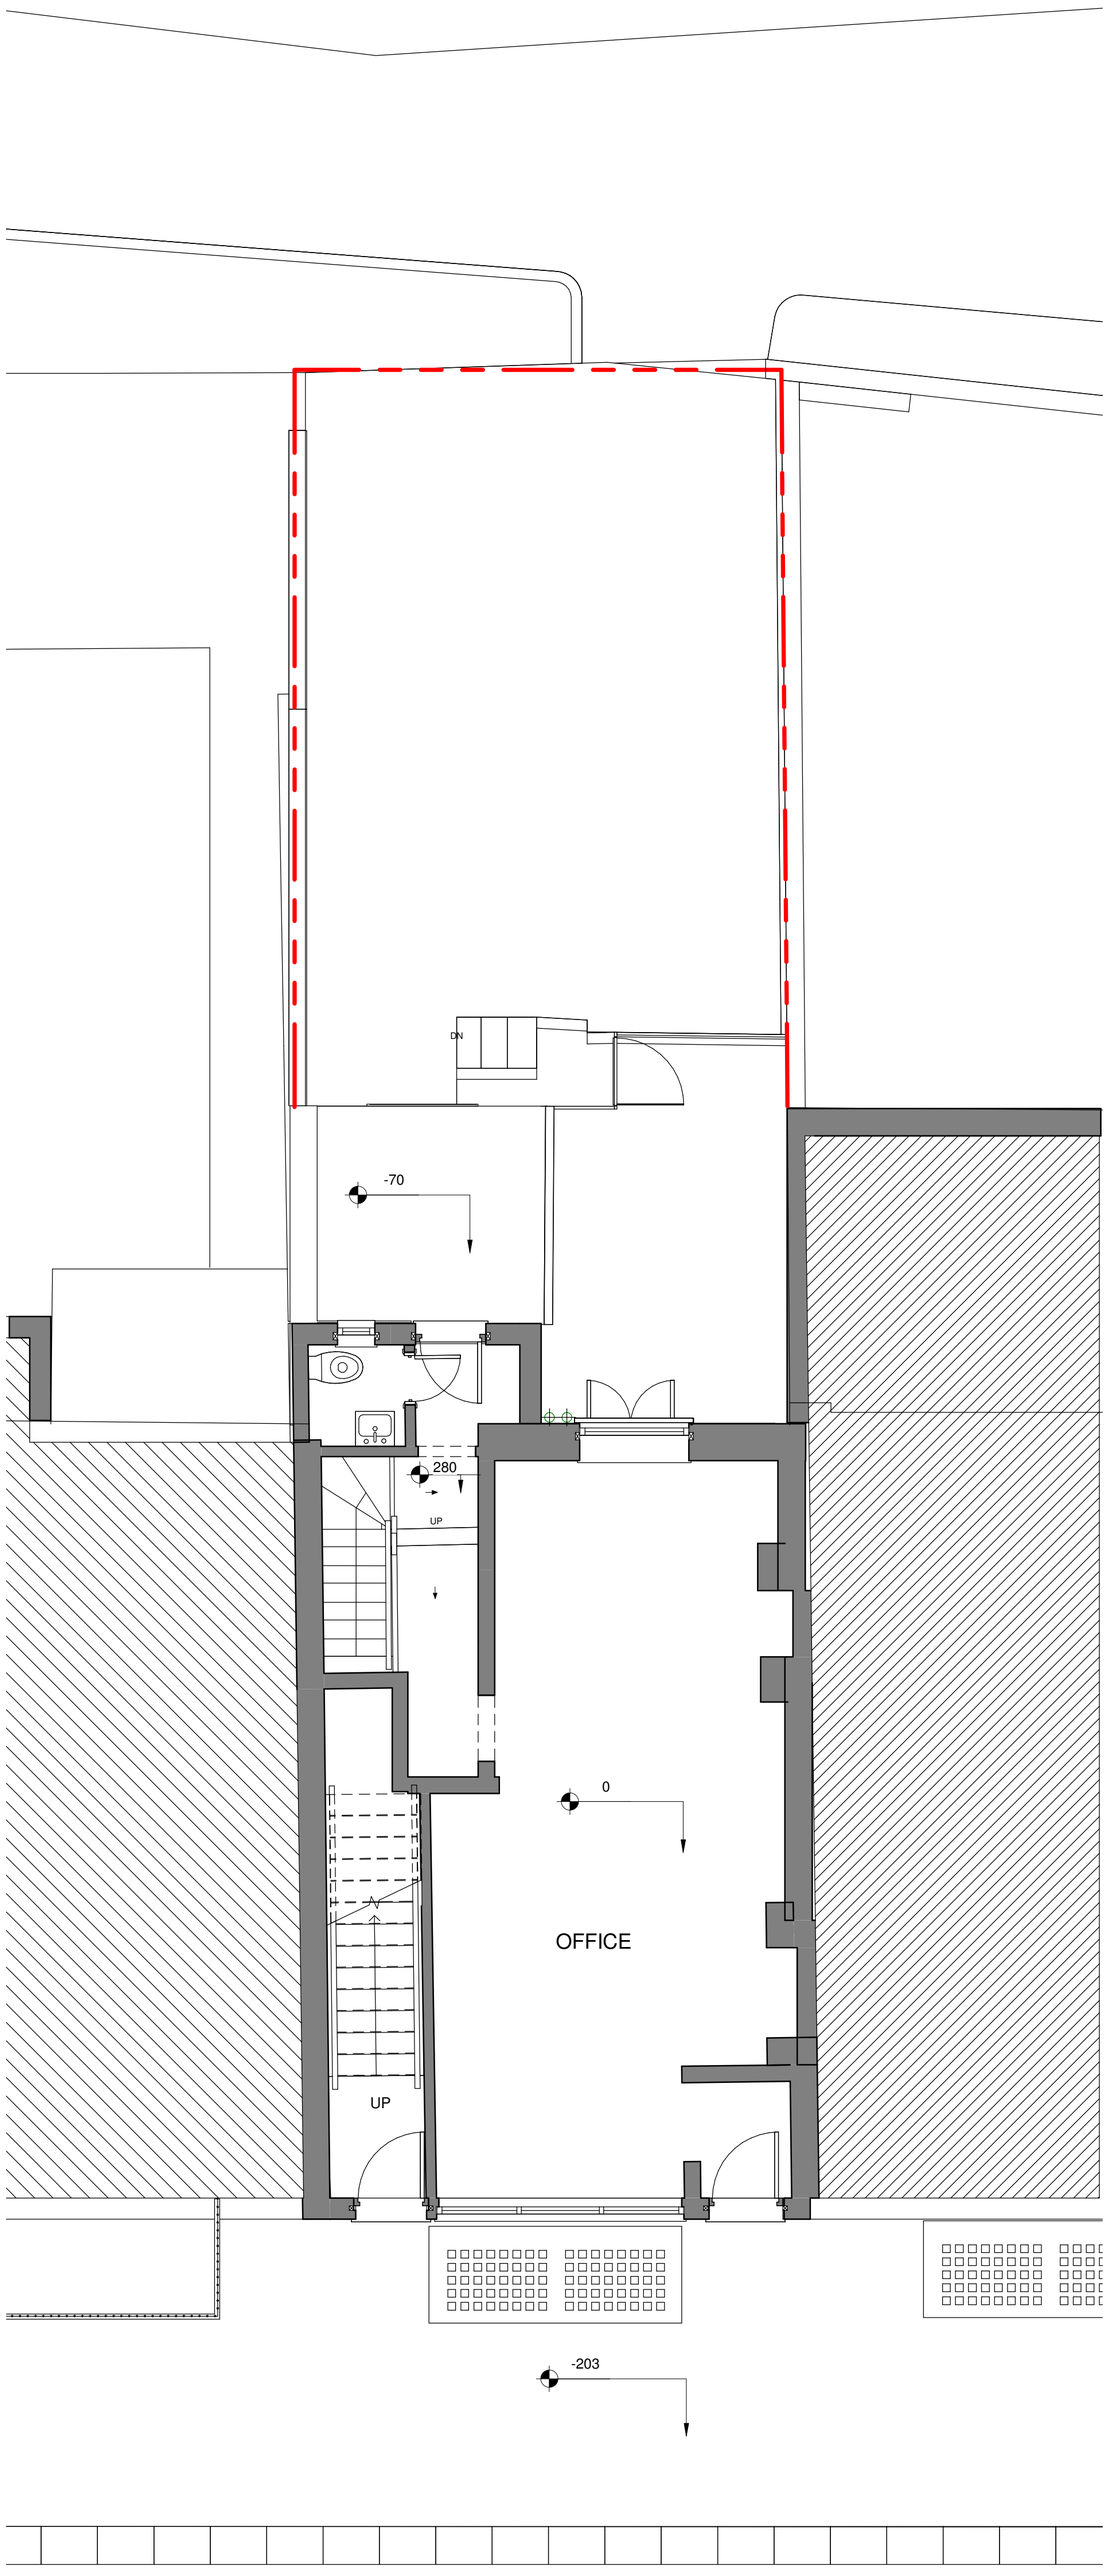

1 Existing Lower Ground Floor Level
1 : 50

2 Existing Ground Floor Level
1 : 50

0m 1m 2m 3m 4m 5m

VISUAL SCALE 1:50 @ A1

North

STEPHEN WAX
ARCHITECTURE, PLANNING, PROJECT MANAGEMENT, DEVELOPMENT
2ND FLOOR, COMPASS HOUSE
PYNNACLES CLOSE,
STANMORE, MIDDLESEX. HA7 4AF
TEL: 020 8954 6000
WWW.STEPHENWAXARCHITECTS.COM

Client	Site Address	Date	Scale
Mr. P. Fraser	21 Princess Road, London NW1 8JR	09/16	1 : 50
Title: Existing Plans			A1
This drawing remains the property of Stephen Wax Architecture and cannot be copied or reproduced without prior written consent. Unless otherwise stated dimensions shown are in mm. All plans drawn at 900mm above finish floor level	Drawing: SW276 / 10	Revision	Sheet: 1/1

REVIT