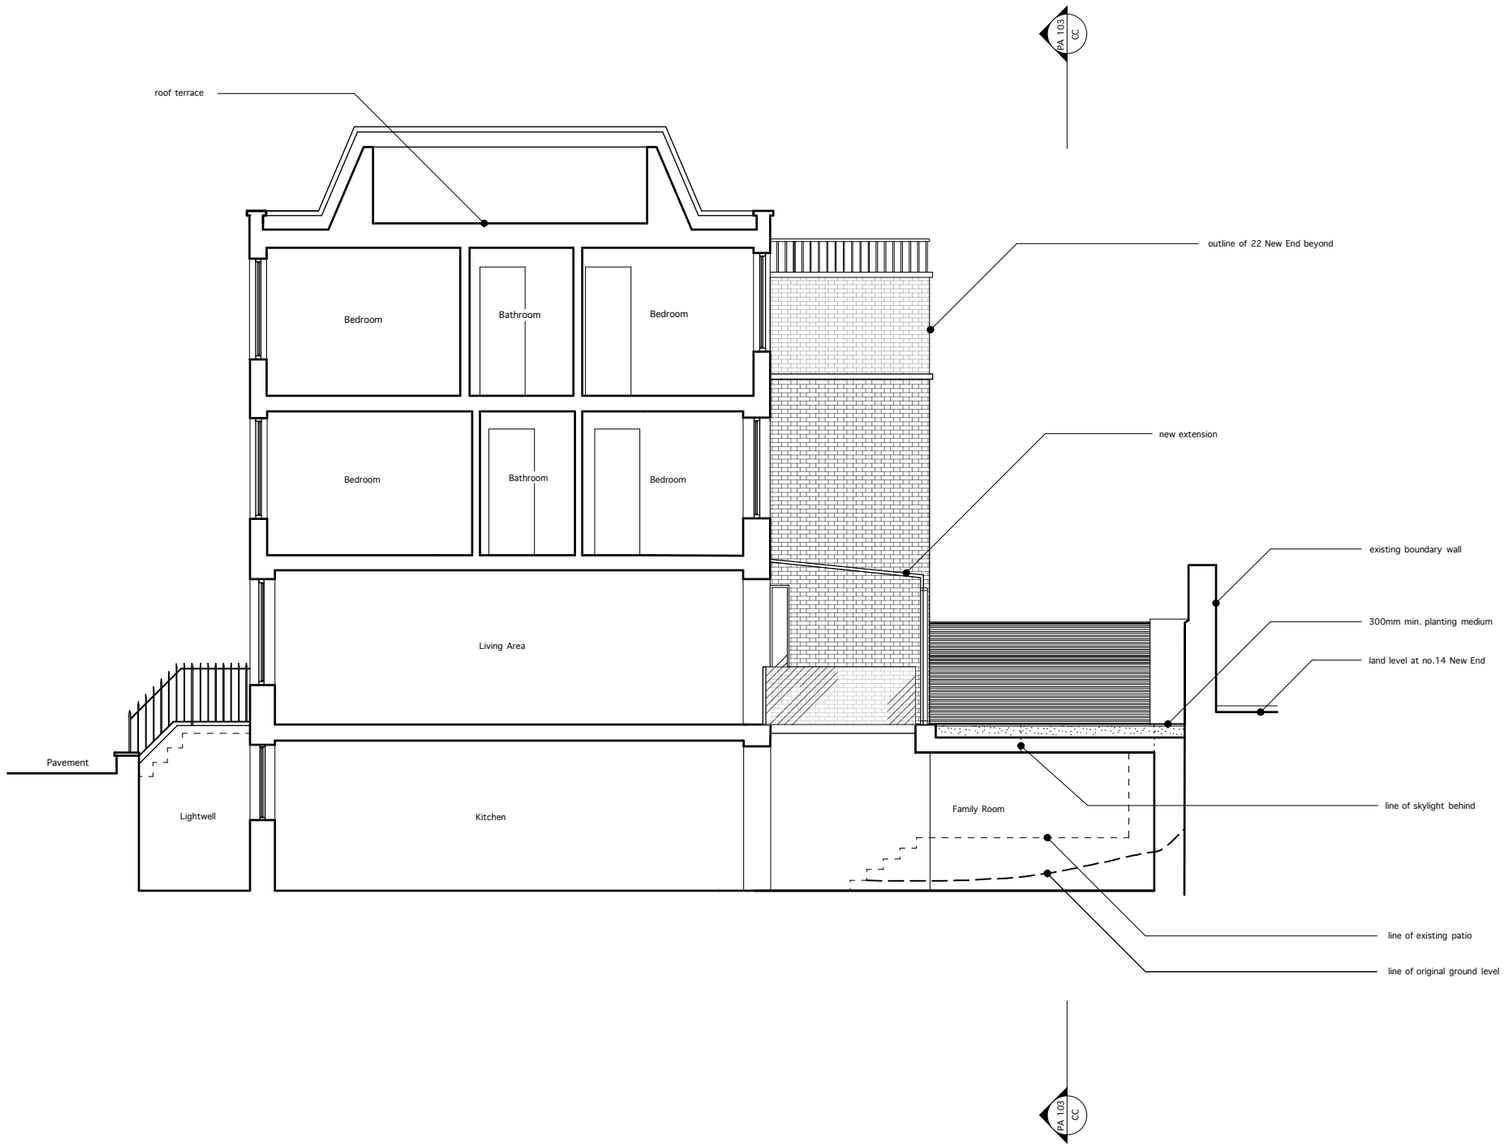

Notes

These plans and specifications prepared by Robert Dye Architects LLP as instruments of professional service shall remain the property of Robert Dye Architects LLP.

These plans may not be copied or re-used without the express written consent of Robert Dye Architects LLP. The use of these plans for construction is permitted only when specifically released for construction reference by a dated authorised signature.

These plans are project and site specific and shall only be used for their intended purpose unless otherwise permitted by written consent of Robert Dye Architects LLP.

All dimensions shown are indicative and must be double checked on site by the contractor. Any inconsistncies found must be reported to Robert Dye Architects LLP.

DO NOT SCALE FROM THE DRAWING

0 1 2 5m

Rev	Date	Notes
A	05.09.2016	Adjoining levels added and green roof build up amended

robertdye
Robert Dye Architects LLP
4 Ella Mews, Cressy Rd London NW3 2NH
tel: 020 7267 9388
fax: 020 7267 9345
www.robertdye.com
email: info@robertdye.com

project: 20 New End	project no: 262
drawing: Proposed Section BB	scale: 1:100 @ A3
	drawn by: ES
drawing no: PA 102	rev: A
	date: Sept 2016
	dwg status: Planning