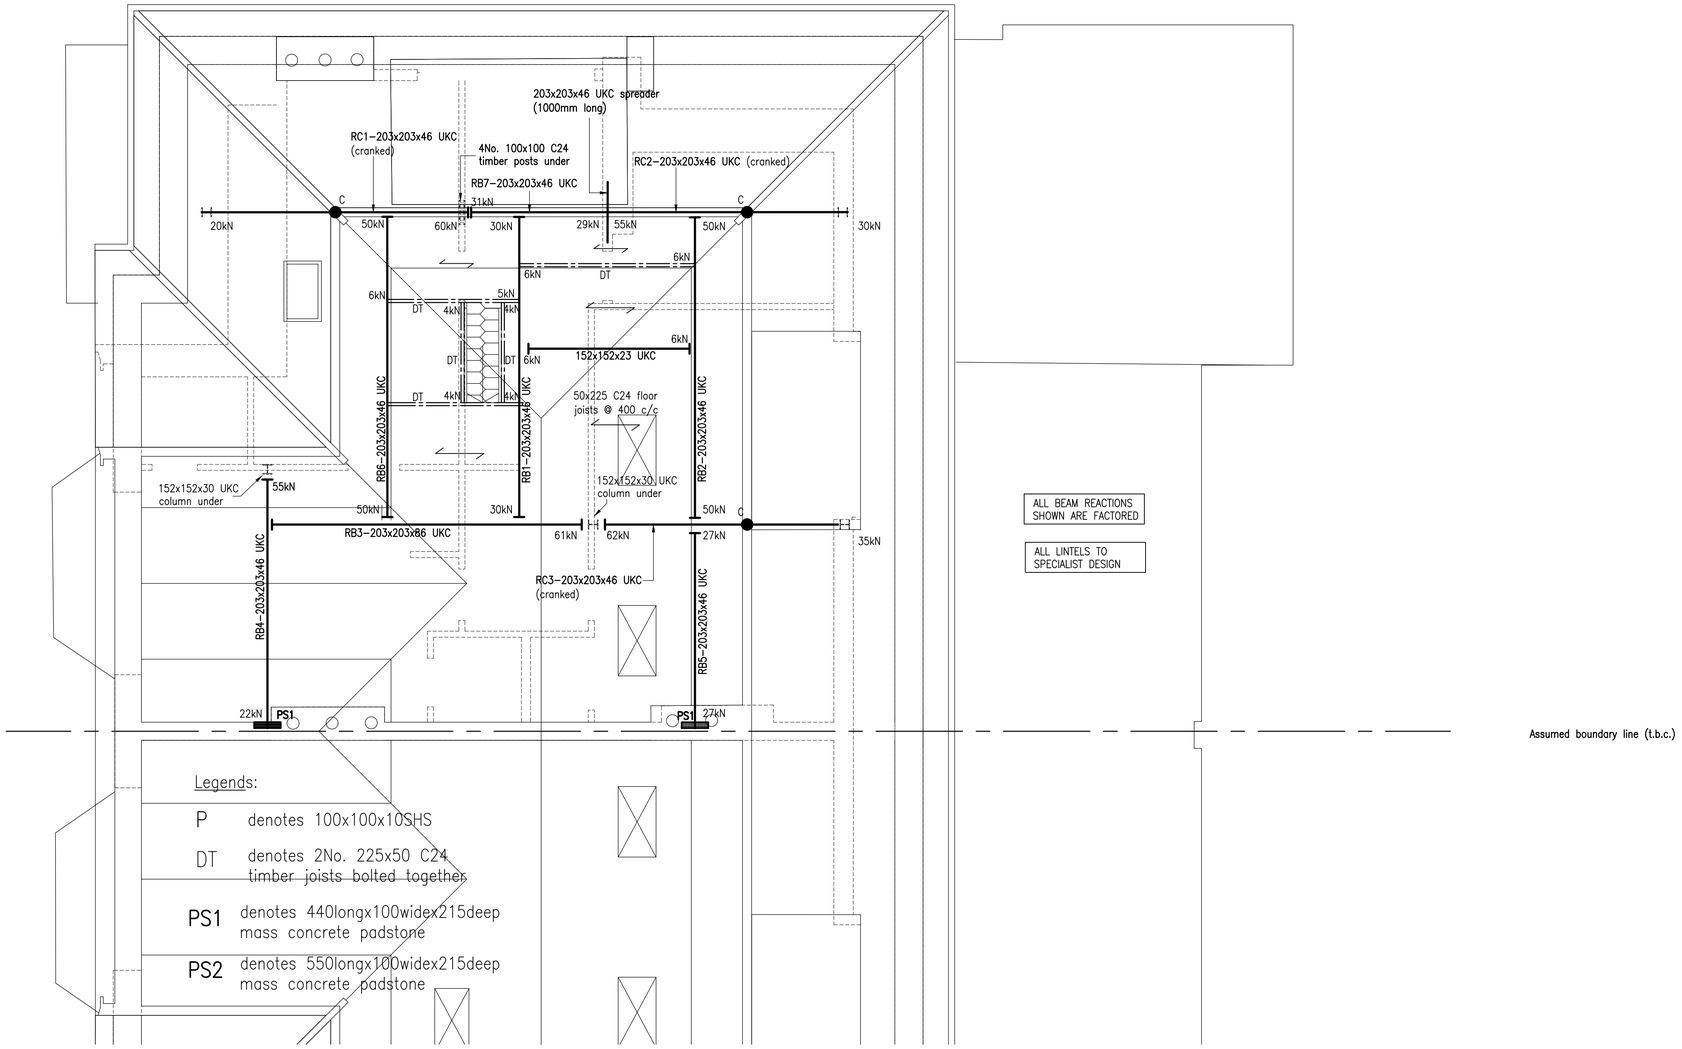

Rev.	Date	Revisions	By	Engineer
A	18.07.16	Architect plan updated. Structure revised to suit.	JK	JE

Notes:
1. The drawing is to be read in conjunction with all relevant Consultant's drawings and specifications.
2. For general notes, refer to Drawing No. 15773/01.

Key:
1.

CONSTRUCTION

Project: 2 AKENSIDE, LONDON, NW3 5BS

Title: PROPOSED THIRD FLOOR PLAN

Client: Ms G Masters

Architect: Bernard Stillwell Architects

halstead ASSOCIATES CONSTRUCTION CONSULTANTS
1 Athenaeum Road
Whetstone
London N20 9AA
t. 020 8445 7721
f. 020 8446 2199
e. office@halsteads.co.uk
w. www.halsteads.co.uk

Drawn by: JL

Checked by: DO

Date: May 2015

Scale: 1:50 @ A1 U.N.O

Drawing No: 15773/05

A