St Georges Gardens

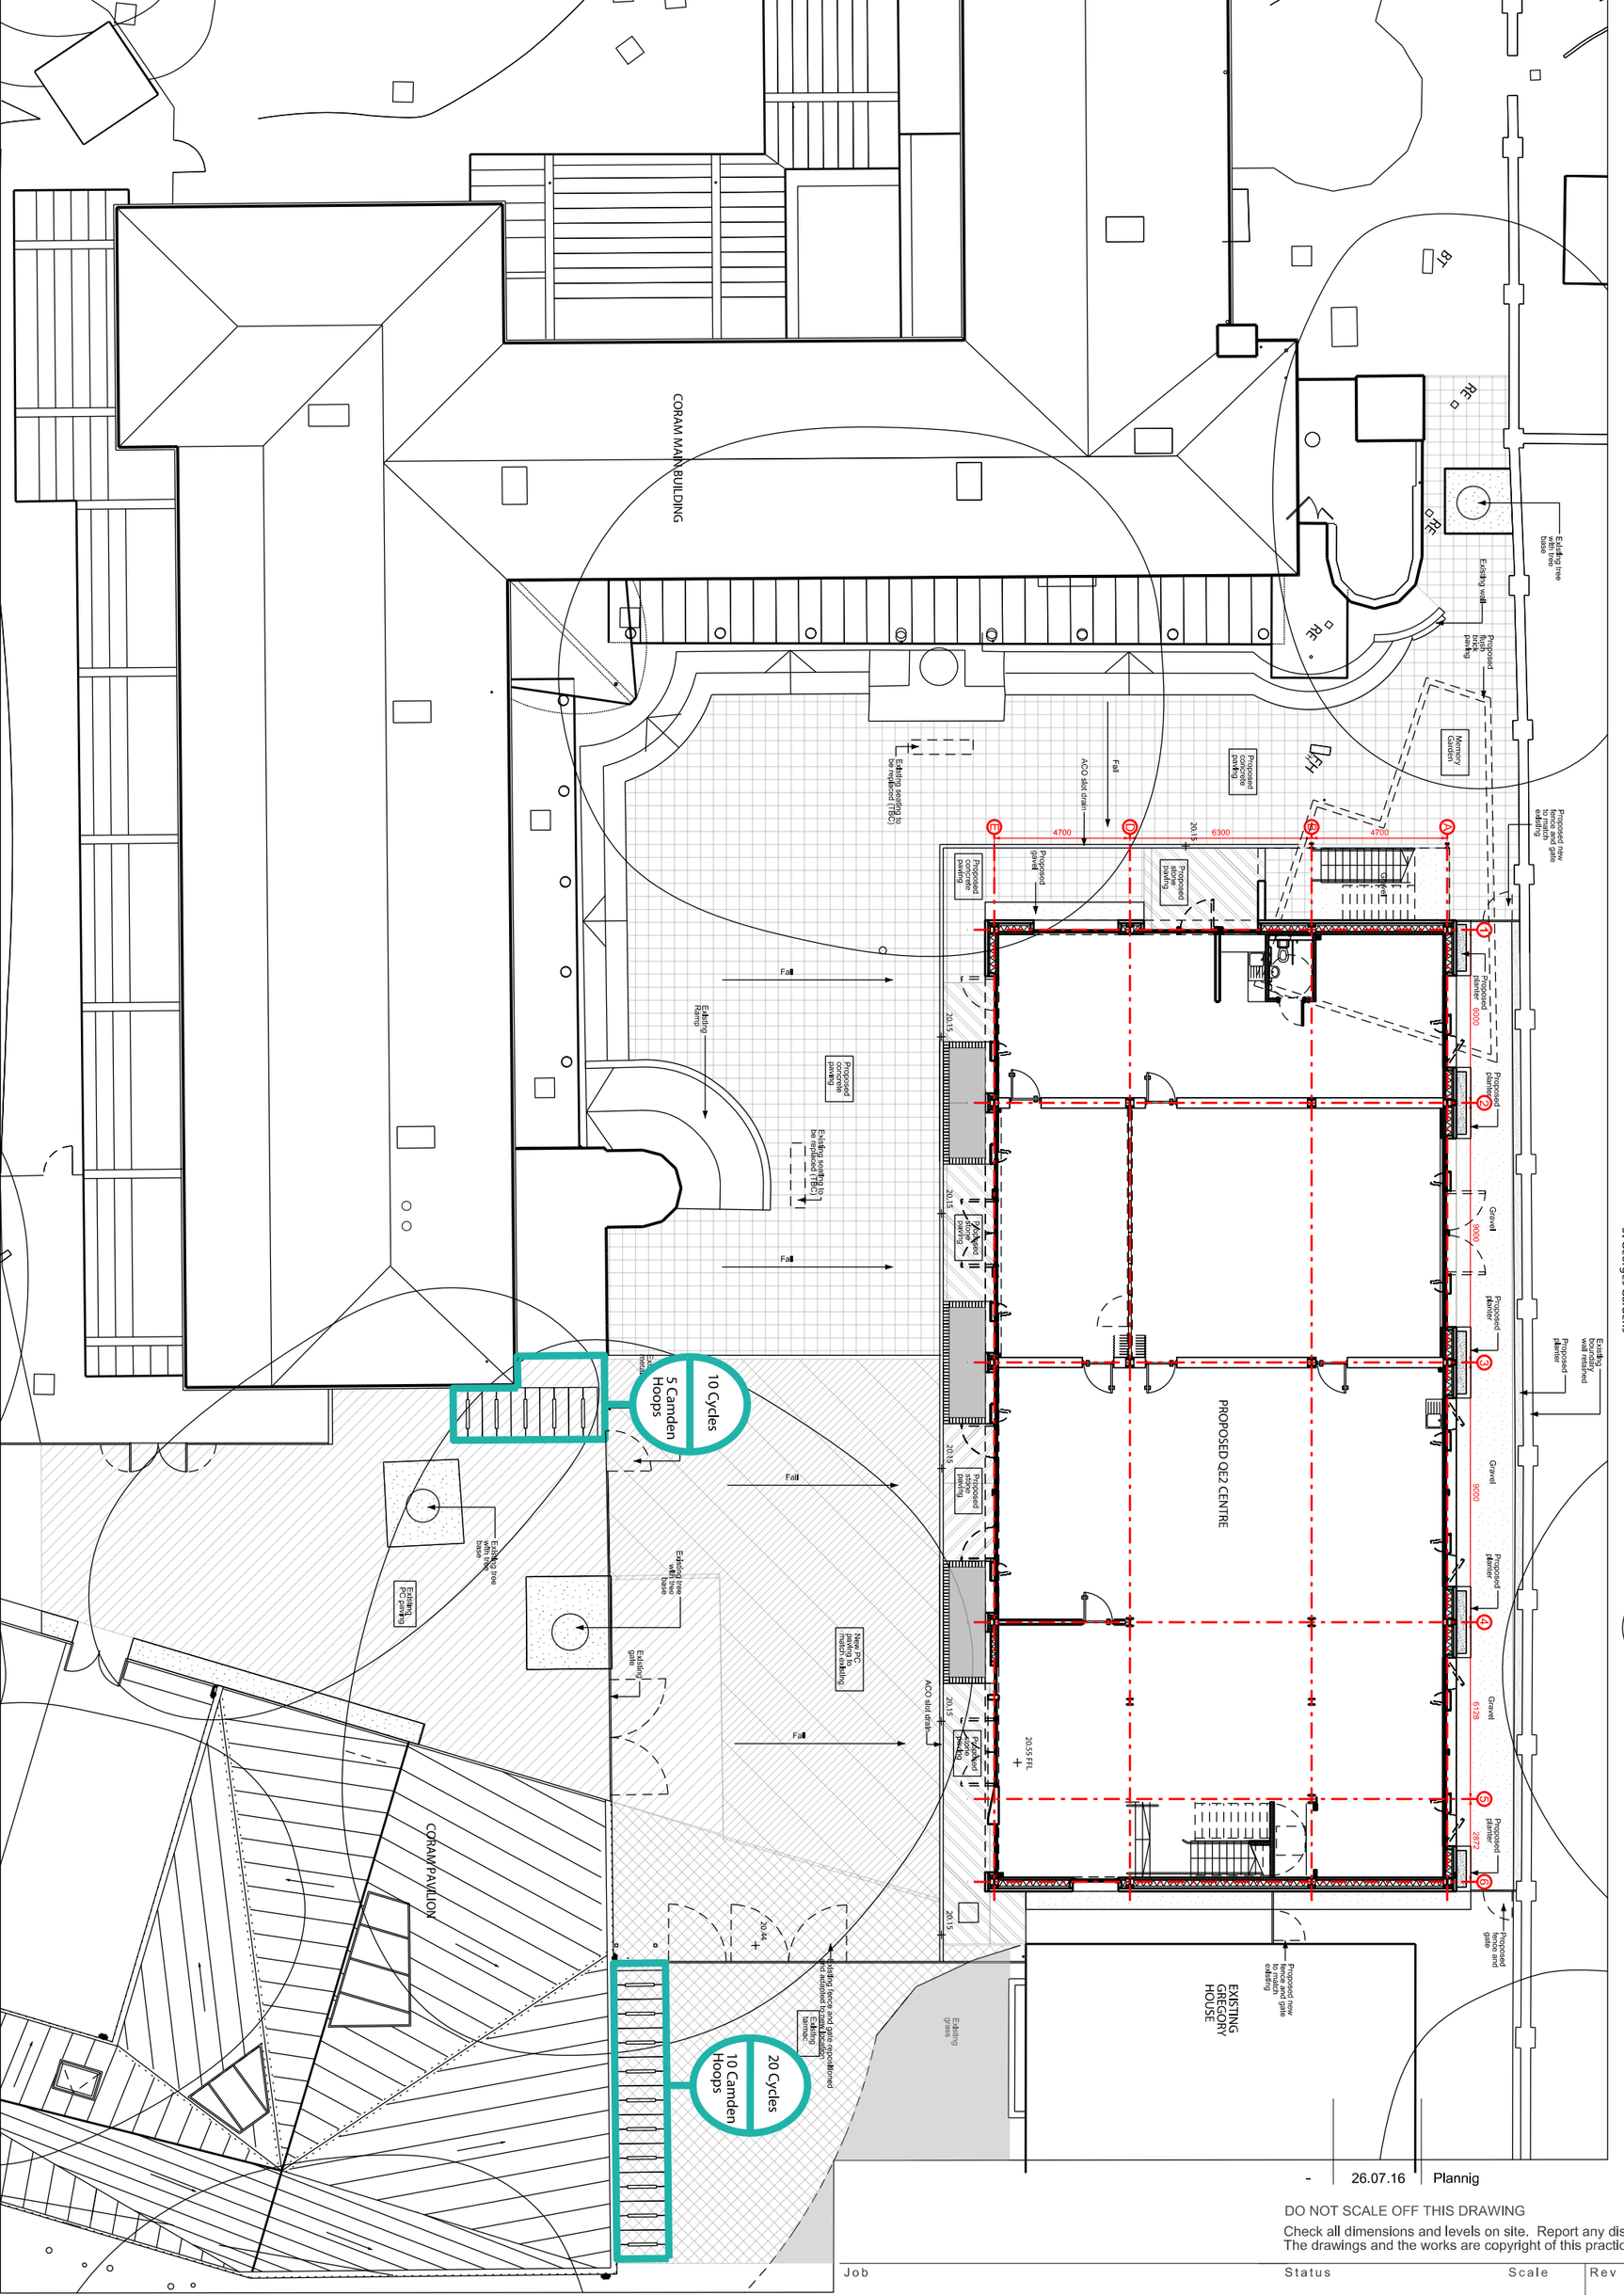

-	26.07.16	Plannig

DO NOT SCALE OFF THIS DRAWING

Check all dimensions and levels on site. Report any discrepancies. The drawings and the works are copyright of this practice.

PHILIP MEADOWCROFT ARCHITECTS

Job	Status	Scale	Rev Date
1502_CORAM QE2 CENTRE	PLANNING	1:100@A1 1:200@A3	15.09.16
Drwg description	Drwg No		Rev
PLAN. CONDITIONS: PROP CYCLE PROVISION	**1502_600**		A