DO NOT SCALE OFF THIS DRAWING
REPORT ANY ERRORS OR DISCREPANCIES TO THE ARCHITECT PROMPTLY

PLEASE NOTE: THIS DRAWING IS TO BE READ IN CONJUNCTION WITH ALL OTHER DRAWINGS AND DOCUMENTS SUBMITTED WITH THIS APPLICATION.

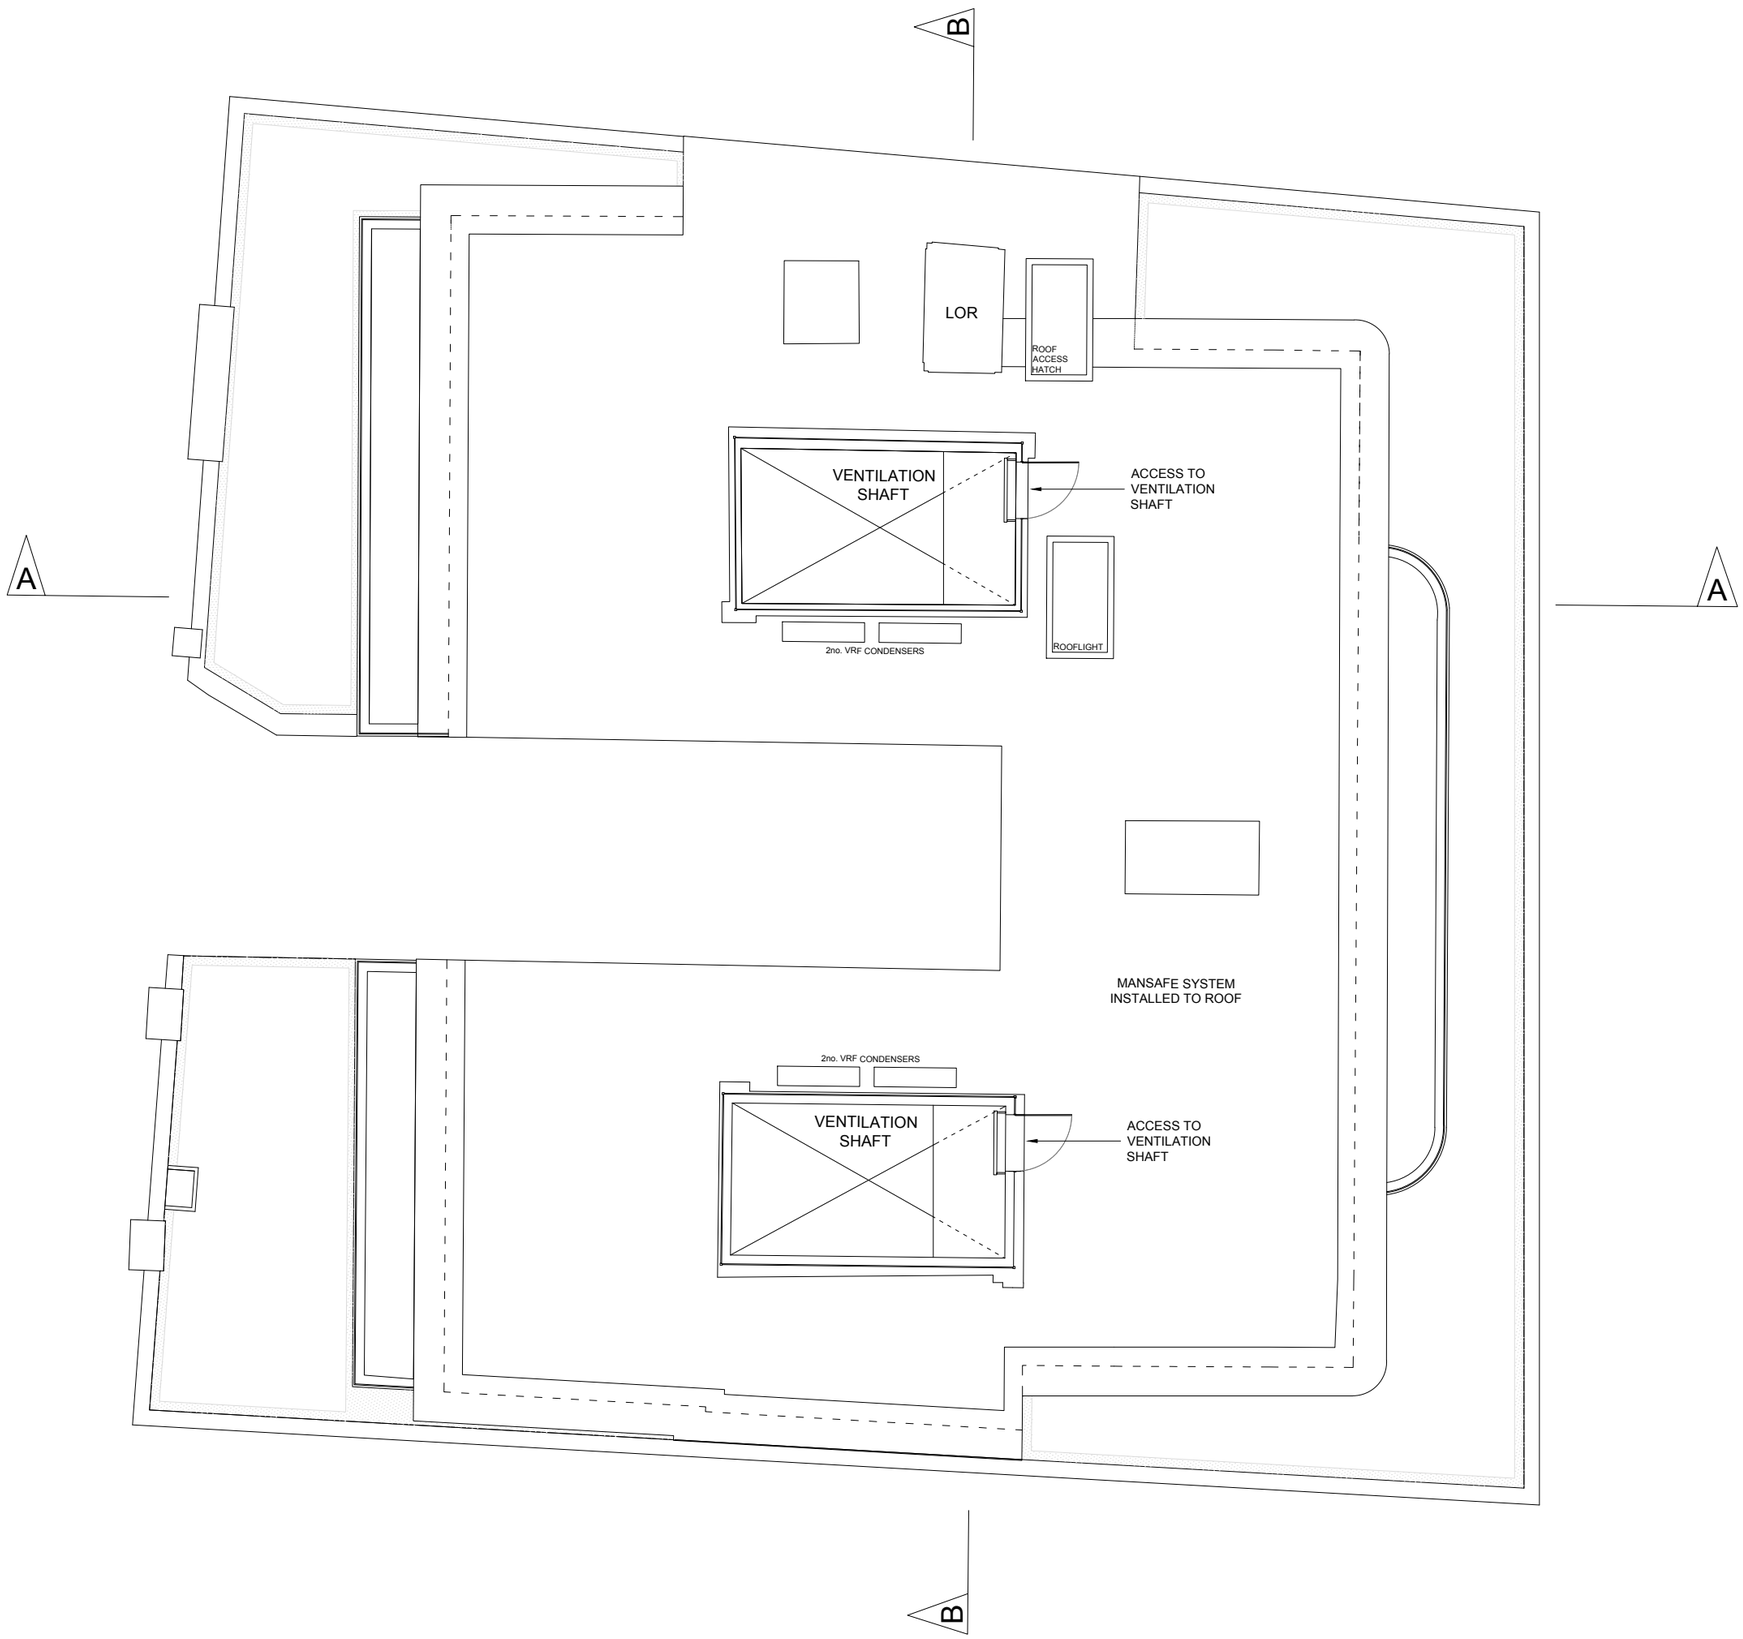

0 1 2 3 4
Metres

No	Date	By	Comments
A	June 16	LW	PLANNING UPDATE

Revision Notes

Status: PLANNING

Client: Marcus Cooper Group

Job: Warren Court
Residential Scheme
Tottenham Court Road

Drawing Title: PROPOSED PLAN
ROOF

Scale: 1:50 @A1 / 1:100 @ A3
Date: Nov. 2015 | Drawn: | Chkd:

MOXLEY
ARCHITECTS
47 Clapham High St
London SW4 7TL
www.moxley.co.uk
T +44 (0) 7720 8988
F +44 (0) 7627 2533
E info@moxley.co.uk

© Moxley Architects Limited. Reg No 2247305

Job No:	Drawing No:	Rev:
706	2.003	A