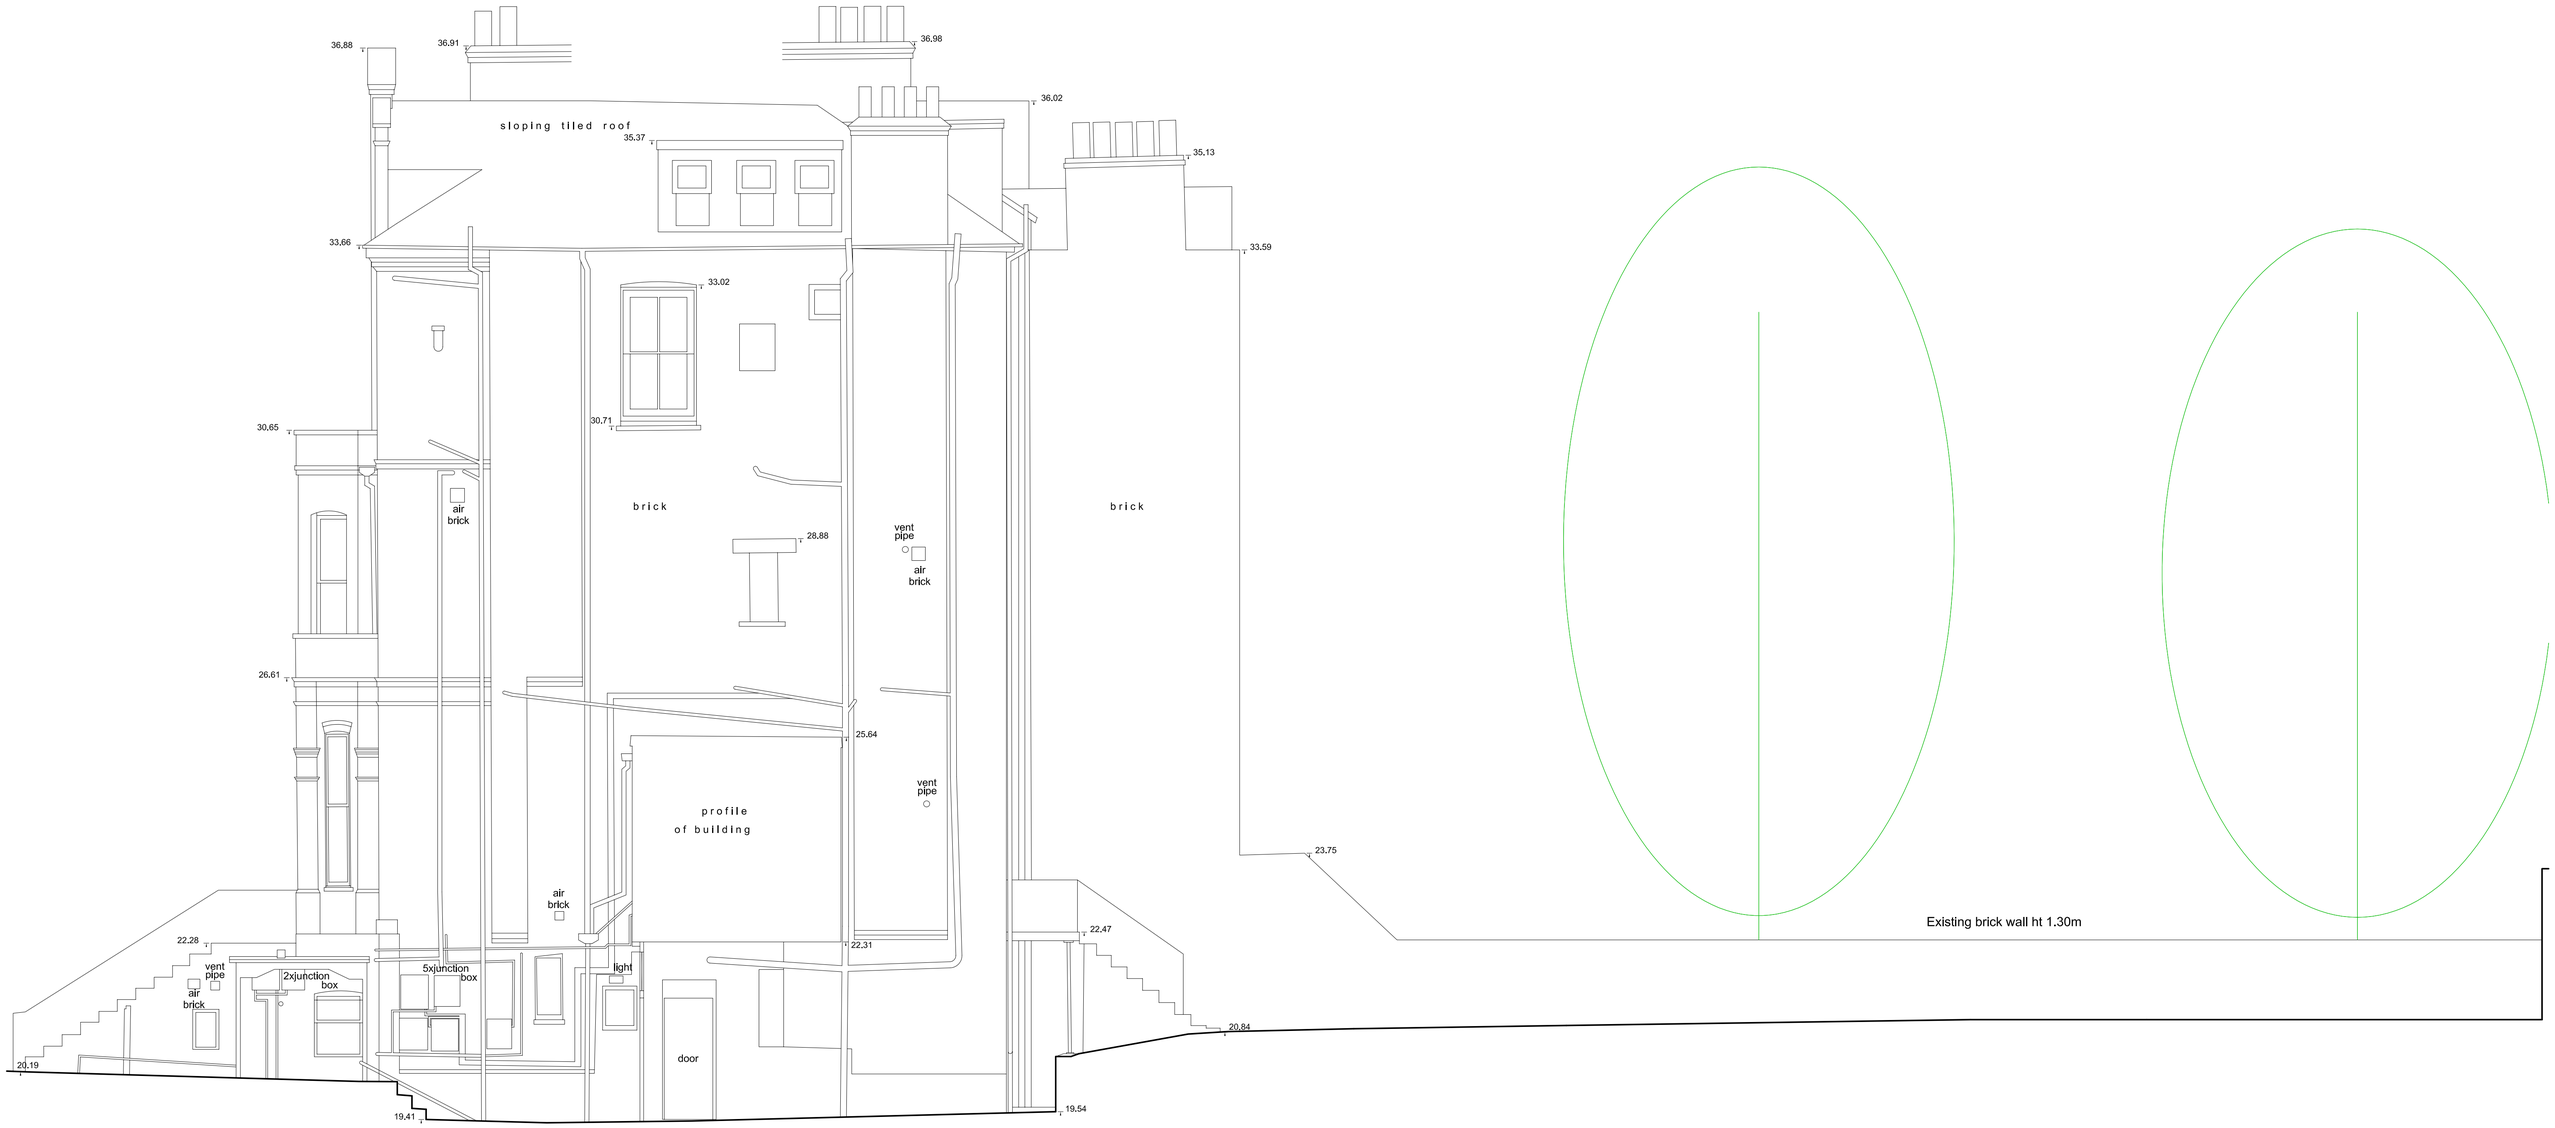

1 Existing Side Elevation (West)

0 1 5m

Datum 15.00m

GENERAL NOTES

All dimensions are in millimetres

REVISION

Ko and Partners
72A Disraeli Road
London SW15 2DX

T 020 8785 3501
E postbox@koandpartners.co.uk

Project: 134 Fellows Road, London NW3 3JH

EXISTING SIDE ELEVATION

426-A-002

Date: AUG 2015

Revision:

Scale: 1:50@A1

FOR APPROVAL

Client:
MR M Nouranl