Sample of Frameless Glass Conservatory

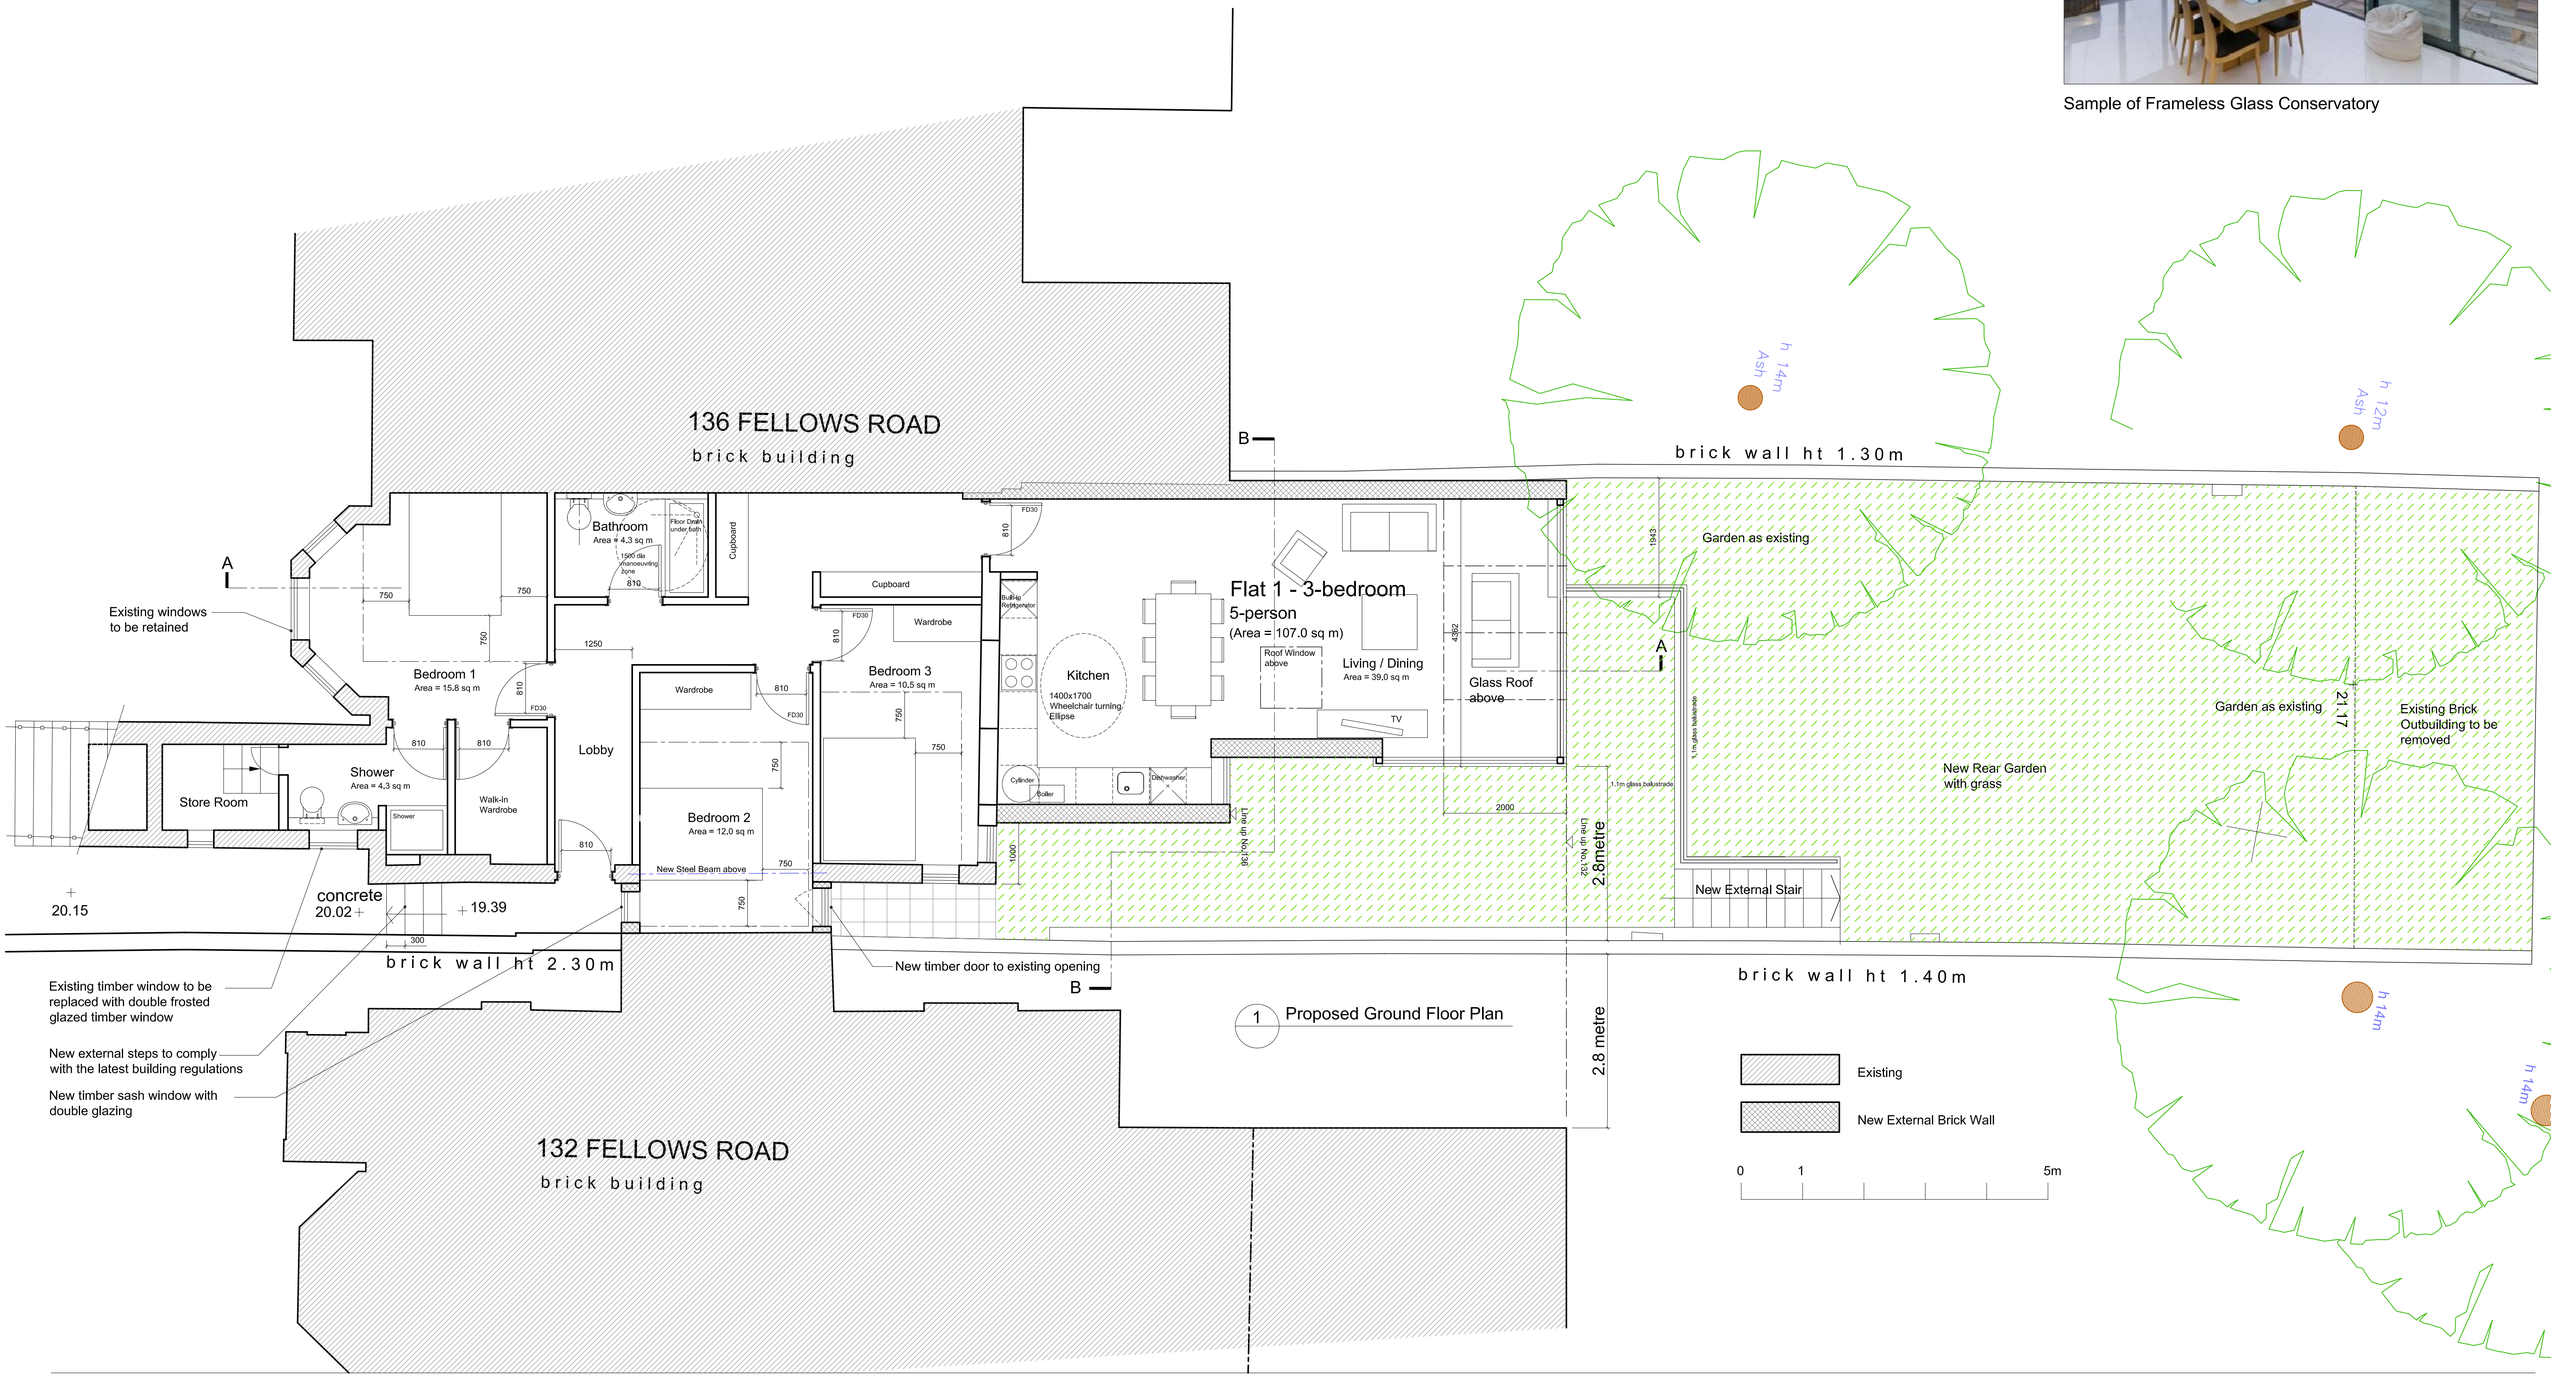

GENERAL NOTES

All dimensions are in millimetres

REVISION

A	AUG 15	Revise the scheme to address the pre-planning comments
B	SEP 15	Change the upper section of rear garden layout
C	SEP 15	Change the rear sunken courtyard layout
D	SEP 16	Revise the scheme to single storey rear extension

Ko and Partners
72A Disraeli Road
London SW15 2DX
T 020 8785 3501
E postbox@koandpartners.co.uk

Project: 134 Fellows Road, London NW3 3JH

PROPOSED GROUND FLOOR PLAN

426-A-006

Date: SEP 2016

Revision: D

Scale: 1:50@A1

Client: MR M Nourani

FOR APPROVAL