136 FELLOWS ROAD

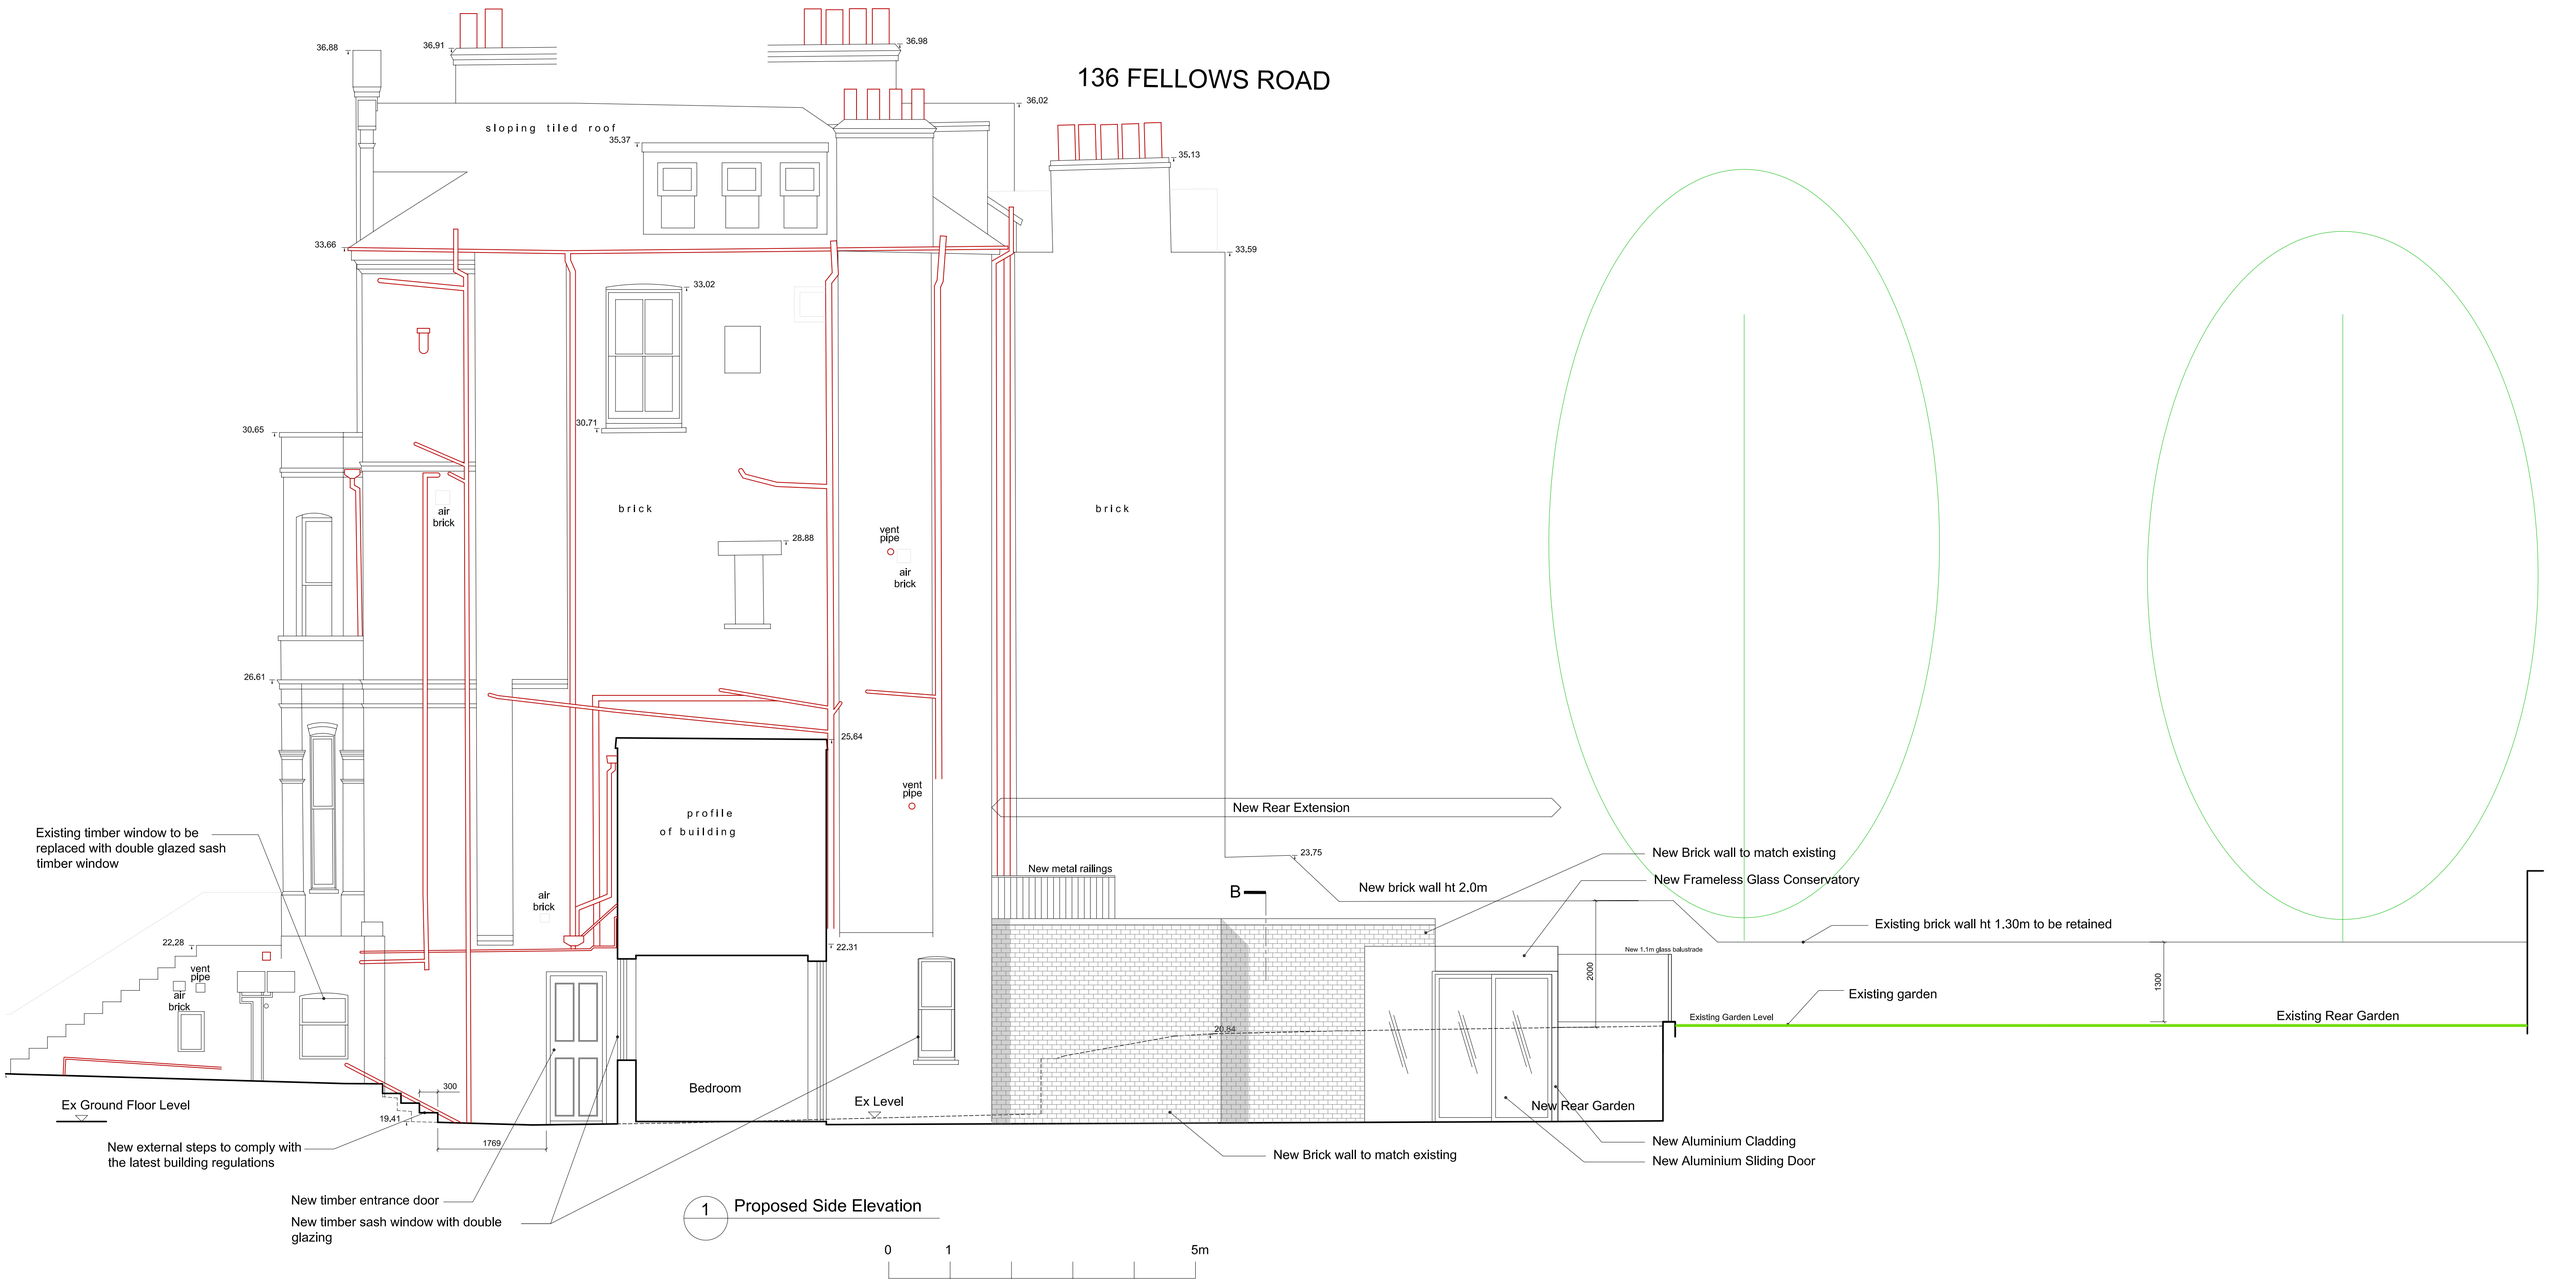

1 Proposed Side Elevation

GENERAL NOTES

All dimensions are in millimetres

REVISION

A	JUL 15	Revised rear layout
B	AUG 15	Revise the scheme to address the pre-planning comments
C	SEP 15	Change rear garden layout
D	SEP 16	Revise the scheme to single storey rear extension

Ko and Partners
72A Disraeli Road
London SW15 2DX

T 020 8785 3501
E postbox@koandpartners.co.uk

Project: 134 Fellows Road, London NW3 3JH

PROPOSED SIDE ELEVATION

426-A-008

Date: SEP 2016

Revision: D

Scale: 1:50@A1

FOR APPROVAL

Client:
MR M Nourani